


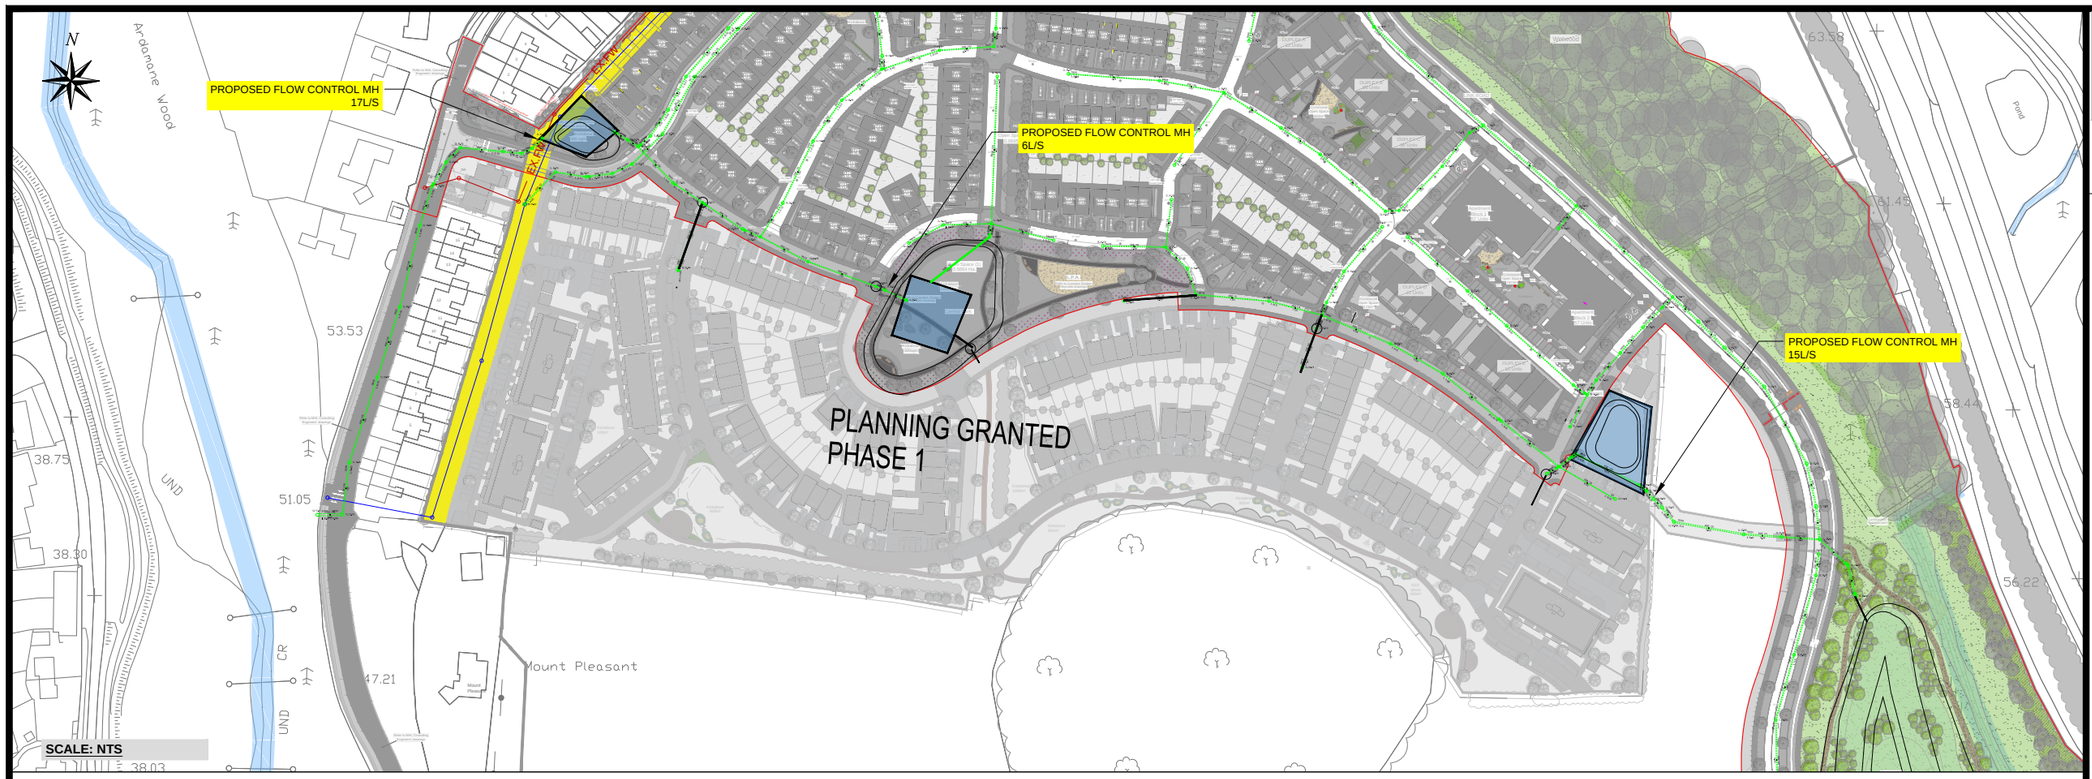


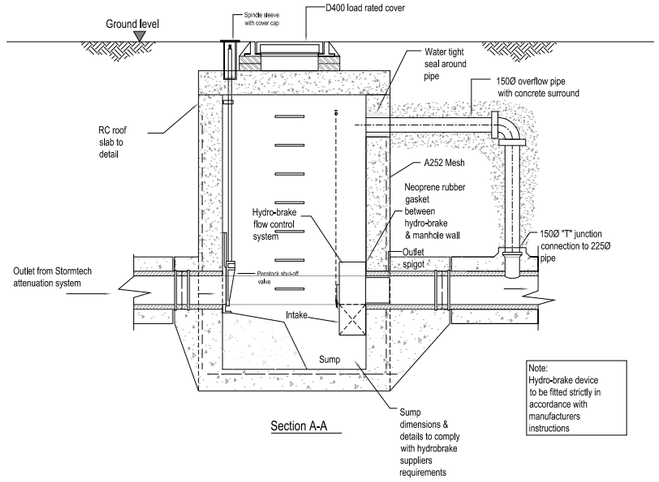

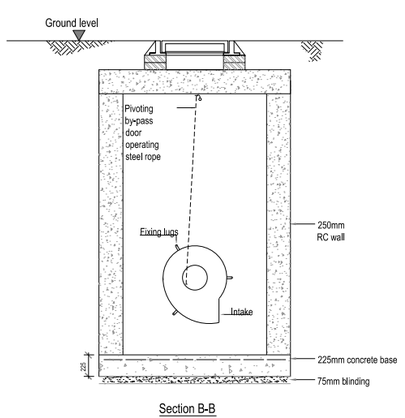

Details of Hydro-Brake Flow Control Manhole
(NTS)

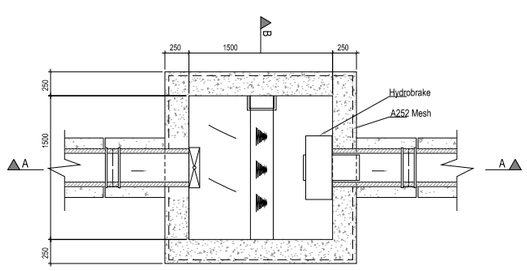

SCALE: NTS

Notes:

Do not scale from drawing.
For Planning Purposes only. Not for Construction.
All dimensions are in metres.
Any discrepancies found consult with design office.
Main sewer tie in invert levels to be verified by SI.

LEGEND:

- Storm Manhole
- Stormwater Sewer
- Attenuation Tank
- Hydrocarbon Interceptor
- Flow control manhole

Rev	By	Date	Description
_03	DM	12.25	Revised Site Layout

Drawing Status:
PLANNING
NOT CERTIFIED FOR CONSTRUCTION

Project Title:
PROPOSED RESIDENTIAL DEVELOPMENT (PHASE 2)
AT RINGWOOD, BLARNEY, CO. CORK

Drawing Title:
PROPOSED STORMWATER SEWER
SHEET 17

Client:
CLOCKSTRIKE LTD.

M.H.L & Associates Ltd.
Consulting Engineers
Unit 1B, The Atrium, Blackpool, Cork
Tel: 021-4840214
Fax: 021-4840215
E-Mail:info@mhl.ie

Job No: 21079DEV	Designed: DM	Drawn: DM	Checked: BM
Scale: AS SHOWN @ A3	Date: DEC. 2025		
Drawing No: BLR-2-02-SW-ZZZ-DR-MHL-CE-00566	Rev.: _03		

© Copyright. The information on this drawing is confidential and must not be disclosed to any third party or reproduced, in whole or part, without the express written consent of MHL & Associates Ltd. All drawings remain the property of MHL & Associates Ltd. Includes data reproduced under Licence number: CYAL50352843. Unauthorised reproduction infringes Tailte Éireann copyright. National Mapping Division of Tailte Éireann. All rights reserved.