
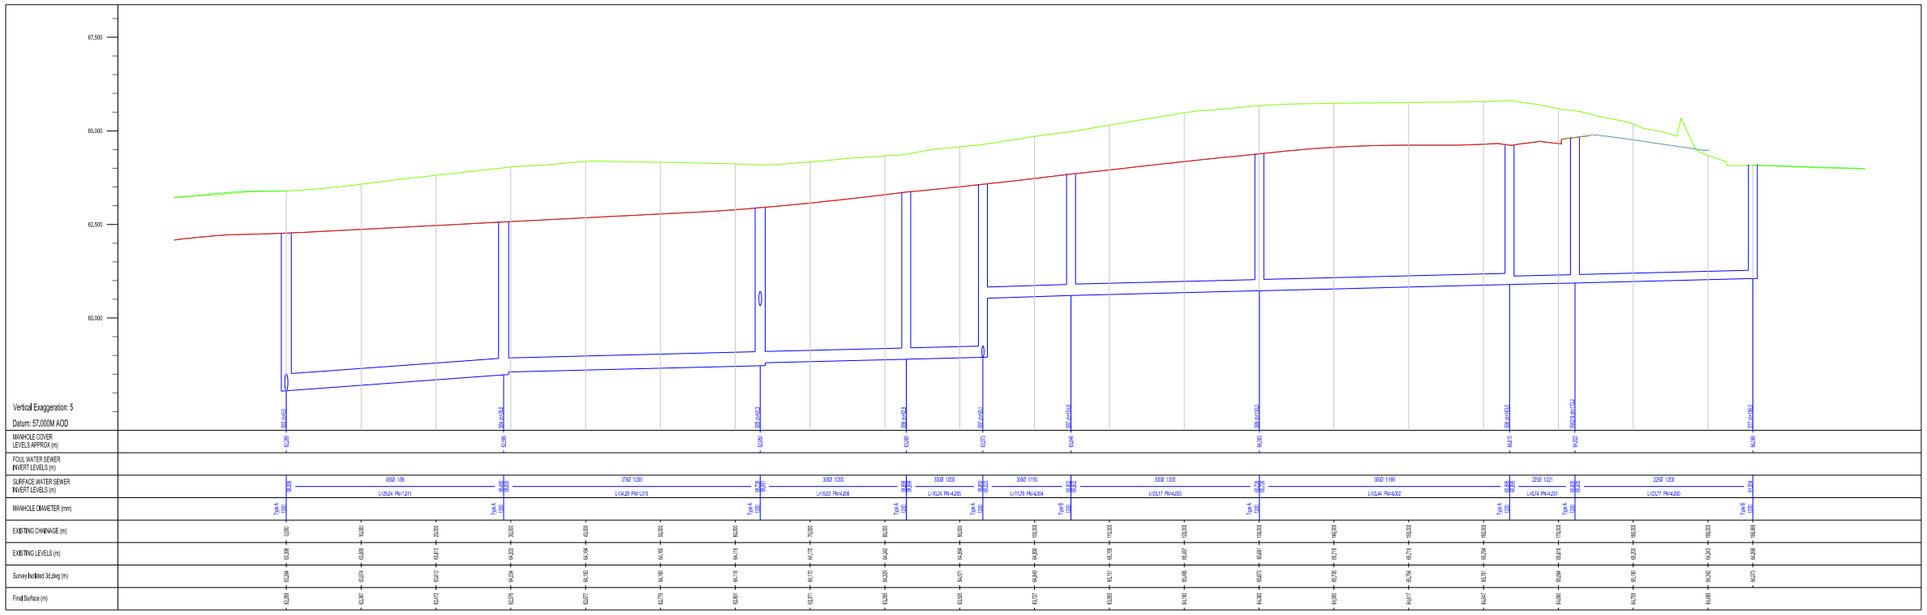


SCALE: NTS

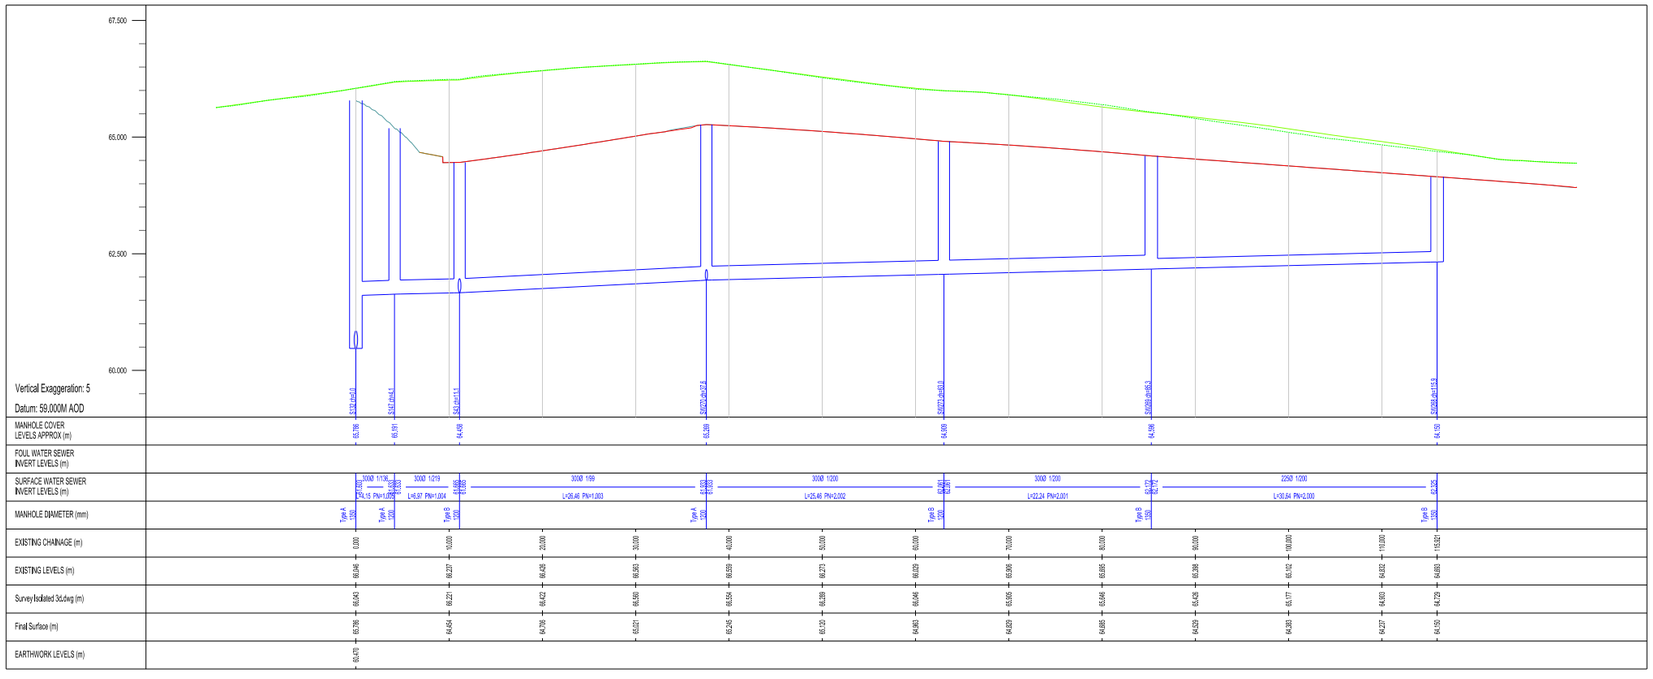

SCALE: NTS

© Copyright. The information on this drawing is confidential and must not be disclosed to any third party or reproduced, in whole or part, without the express written consent of MHL & Associates Ltd. All drawings remain the property of MHL & Associates Ltd. Includes data reproduced under Licence number: CYAL50352843. Unauthorised reproduction infringes Tailte Éireann copyright. National Mapping Division of Tailte Éireann. All rights reserved.

Notes:

Do not scale from drawing.
For Planning Purposes only. Not for Construction.
All dimensions are in metres.
Any discrepancies found consult with design office.
Main sewer tie in invert levels to be verified by SI.

Rev	By	Date	Description
_E	DM	07.26	Revised Site Layout

Drawing Status:
PLANNING
NOT CERTIFIED FOR CONSTRUCTION

Project Title:
PROPOSED RESIDENTIAL DEVELOPMENT (PHASE 2)
AT RINGWOOD, BLARNEY, CO. CORK

Drawing Title:
PROPOSED STORMWATER SEWER
LONGSECTIONS
SHEET 3

Client:
CLOCKSTRIKE LTD.

M.H.L & Associates Ltd.
Consulting Engineers
Unit 1B,
The Atrium,
Blackpool,
Cork
Tel: 021-4840214
Fax: 021-4840215
E-Mail:info@mhl.ie

Job No: 21079DEV	Designed: DM	Drawn: DM	Checked: BM
Scale: AS SHOWN @ A3	Date: JUL. 2026		
Drawing No: BLR-2-02-SW-ZZZ-DR-MHL-CE-00577	Rev.: _E		