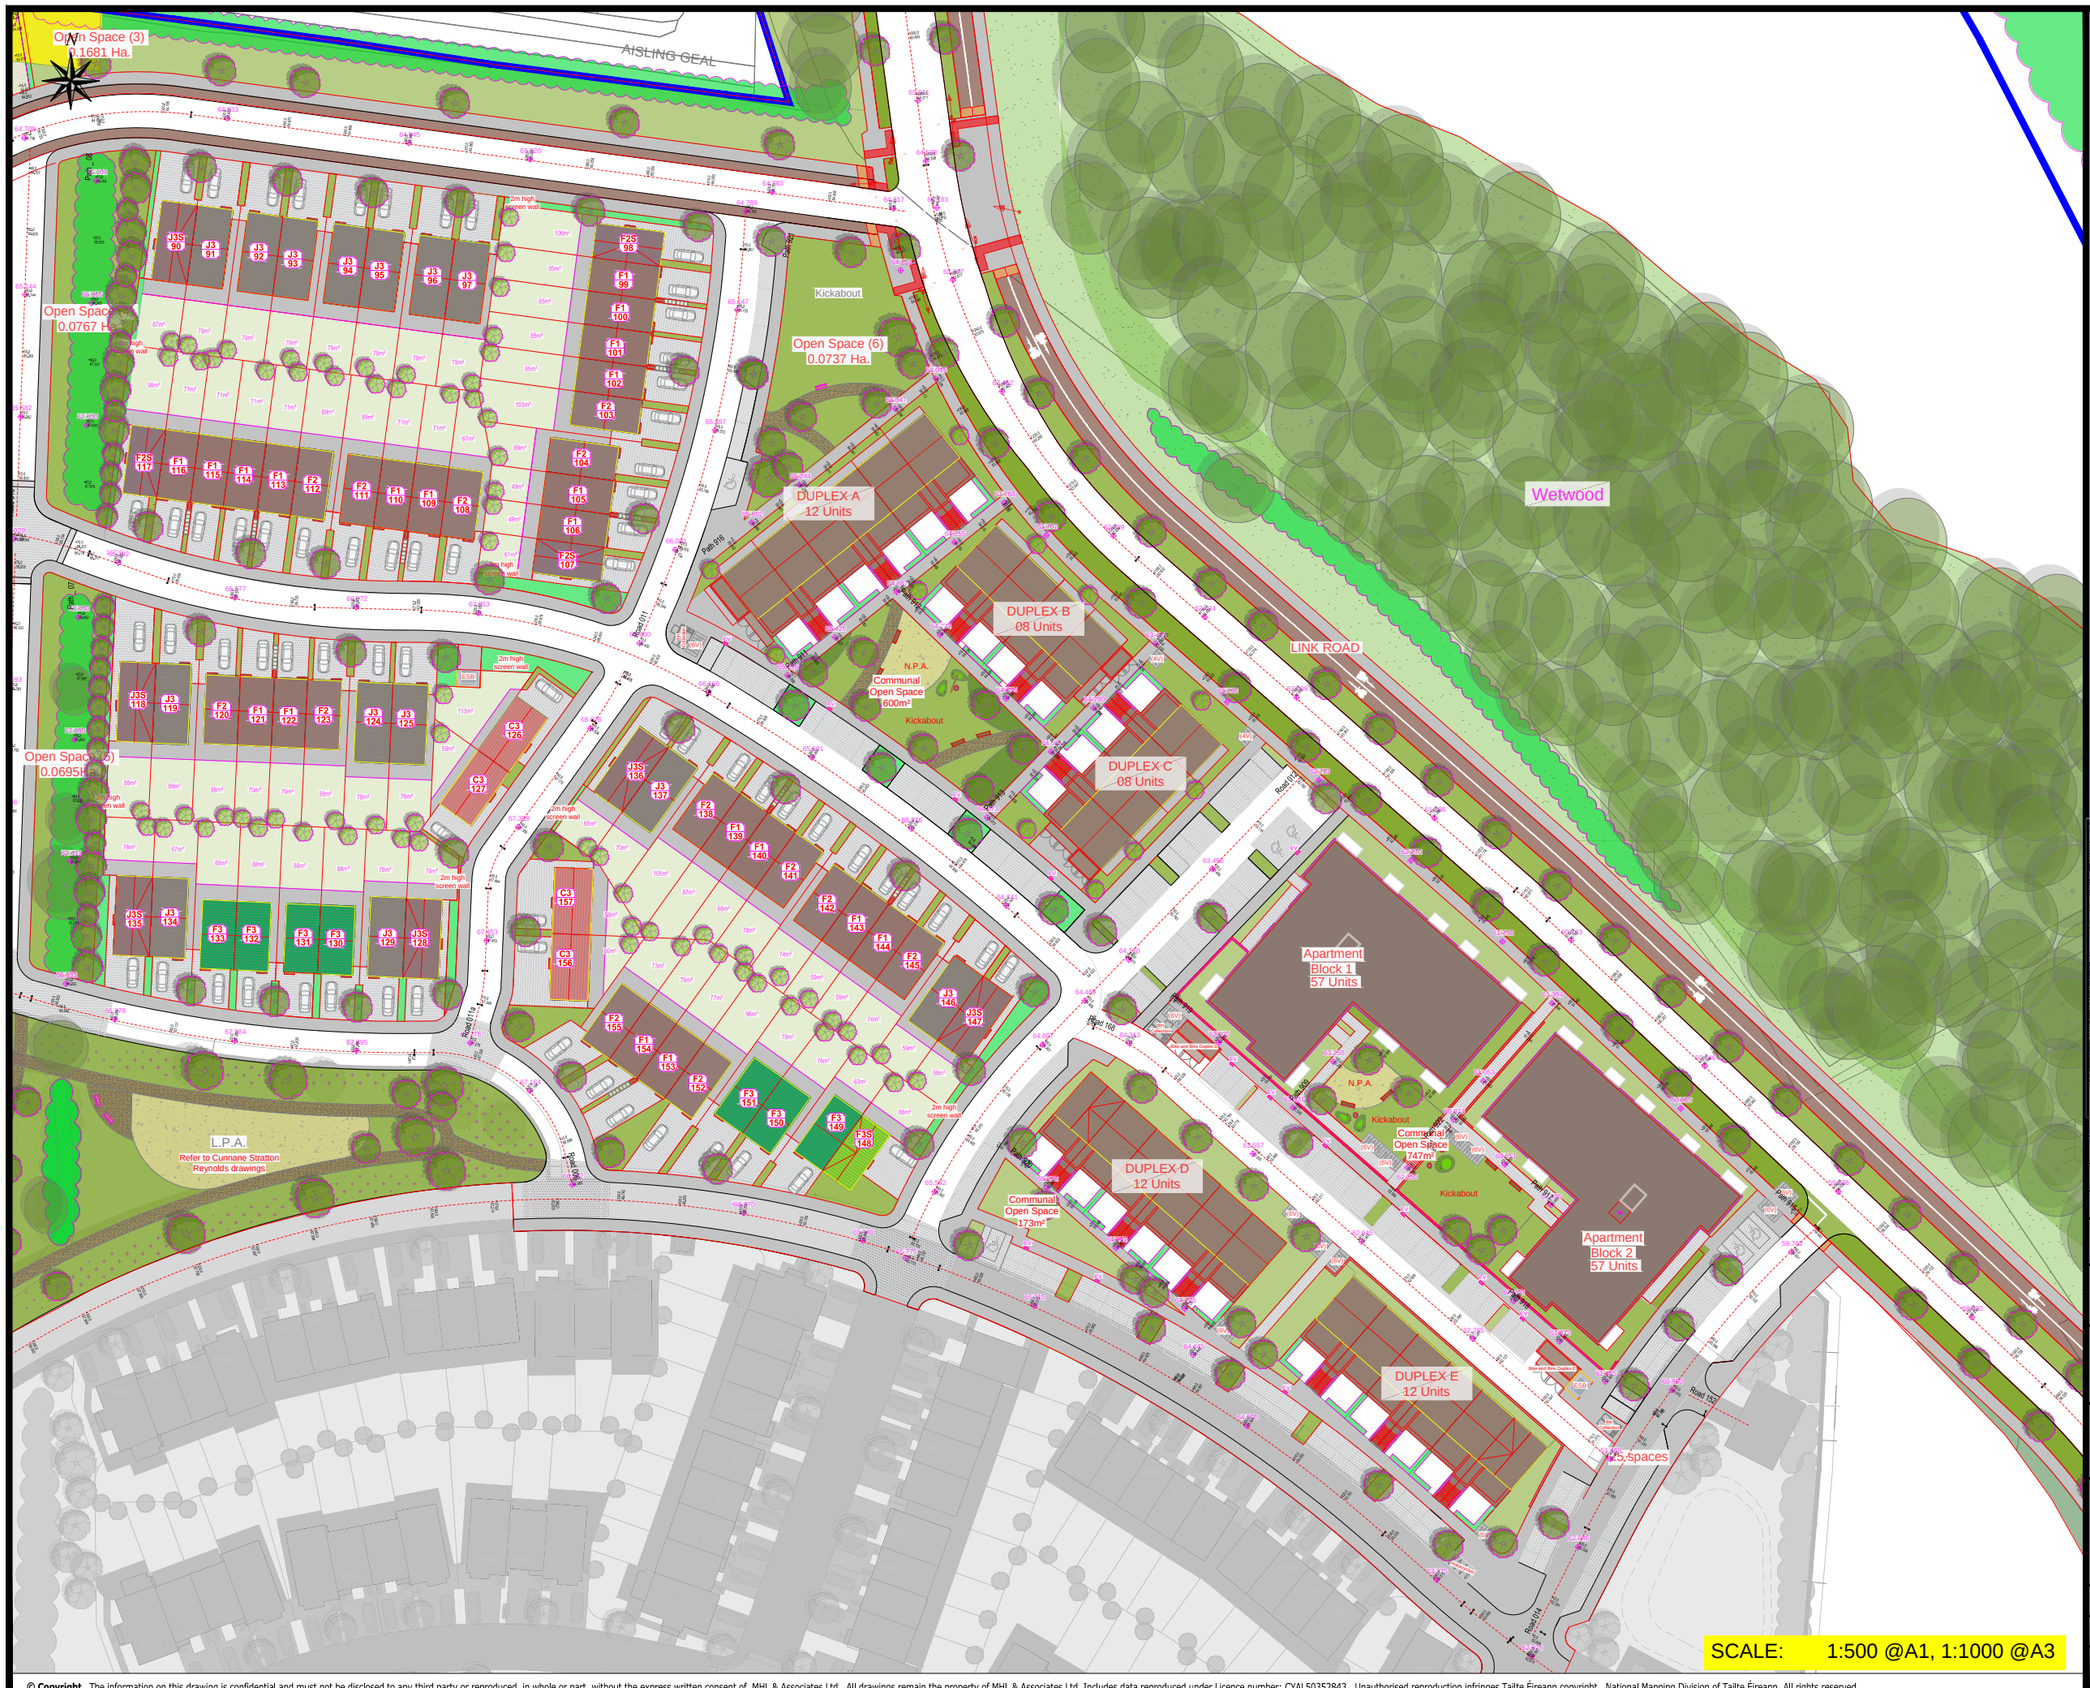



## Notes:

Do not scale from drawing.
All dimensions are in metres.
Any discrepancies found consult with design office.
For Planning purposes only.
Not for Construction.

LEGEND


Road Alignment

**© Copyright**
The information on this drawing is confidential and must not be disclosed to any third party or reproduced, in whole or part, without the express written consent of MHL & Associates Ltd.

All drawings remain the property of MHL & Associates Ltd.
Includes Tailte Éireann data reproduced under Licence number: CYAL50352843.

Unauthorised reproduction infringes Tailte Éireann and Government of Ireland copyright.
© National Mapping Division of Tailte Éireann. All rights reserved.

Mini Map

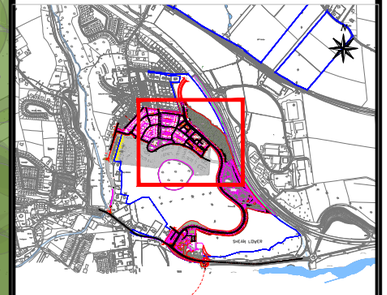

| Rev | By | Date | Description |
|---|---|---|---|
| | | | |
| | | | |
| | | | |

Drawing Status:
PLANNING
NOT CERTIFIED FOR CONSTRUCTION

Project Title:
PROPOSED RESIDENTIAL DEVELOPMENT (PHASE 2)
AT RINGWOOD, BLARNEY, CO. CORK

Drawing Title:
PROPOSED SPINE ROAD- PHASE 2
ROAD ALIGNMENTS/ LONGSECTIONS
SHEET 02

Client:
CLOCKSTRIKE LTD.

M.H.L & Associates Ltd.
Consulting Engineers

Unit 1B,
The Atrium,
Blackpool,
Cork

Tel: 021-4840214
Fax: 021-4840215
E-Mail:info@mhl.ie

| Job No: | Designed: | Drawn: | Checked: |
|---|---|---|---|
| 21079DEV | DM | DM | BM |

| Scale: | Date: |
|---|---|
| AS SHOWN @ A3 | NOV. 2025 |

| Drawing No: | Rev.: |
|---|---|
| BLR-2-02-SW-ZZZ-DR-MHL-CE-00701 | _03 |

**© Copyright.** The information on this drawing is confidential and must not be disclosed to any third party or reproduced, in whole or part, without the express written consent of MHL & Associates Ltd. All drawings remain the property of MHL & Associates Ltd. Includes data reproduced under Licence number: CYAL50352843. Unauthorised reproduction infringes Tailte Éireann copyright. National Mapping Division of Tailte Éireann. All rights reserved.