
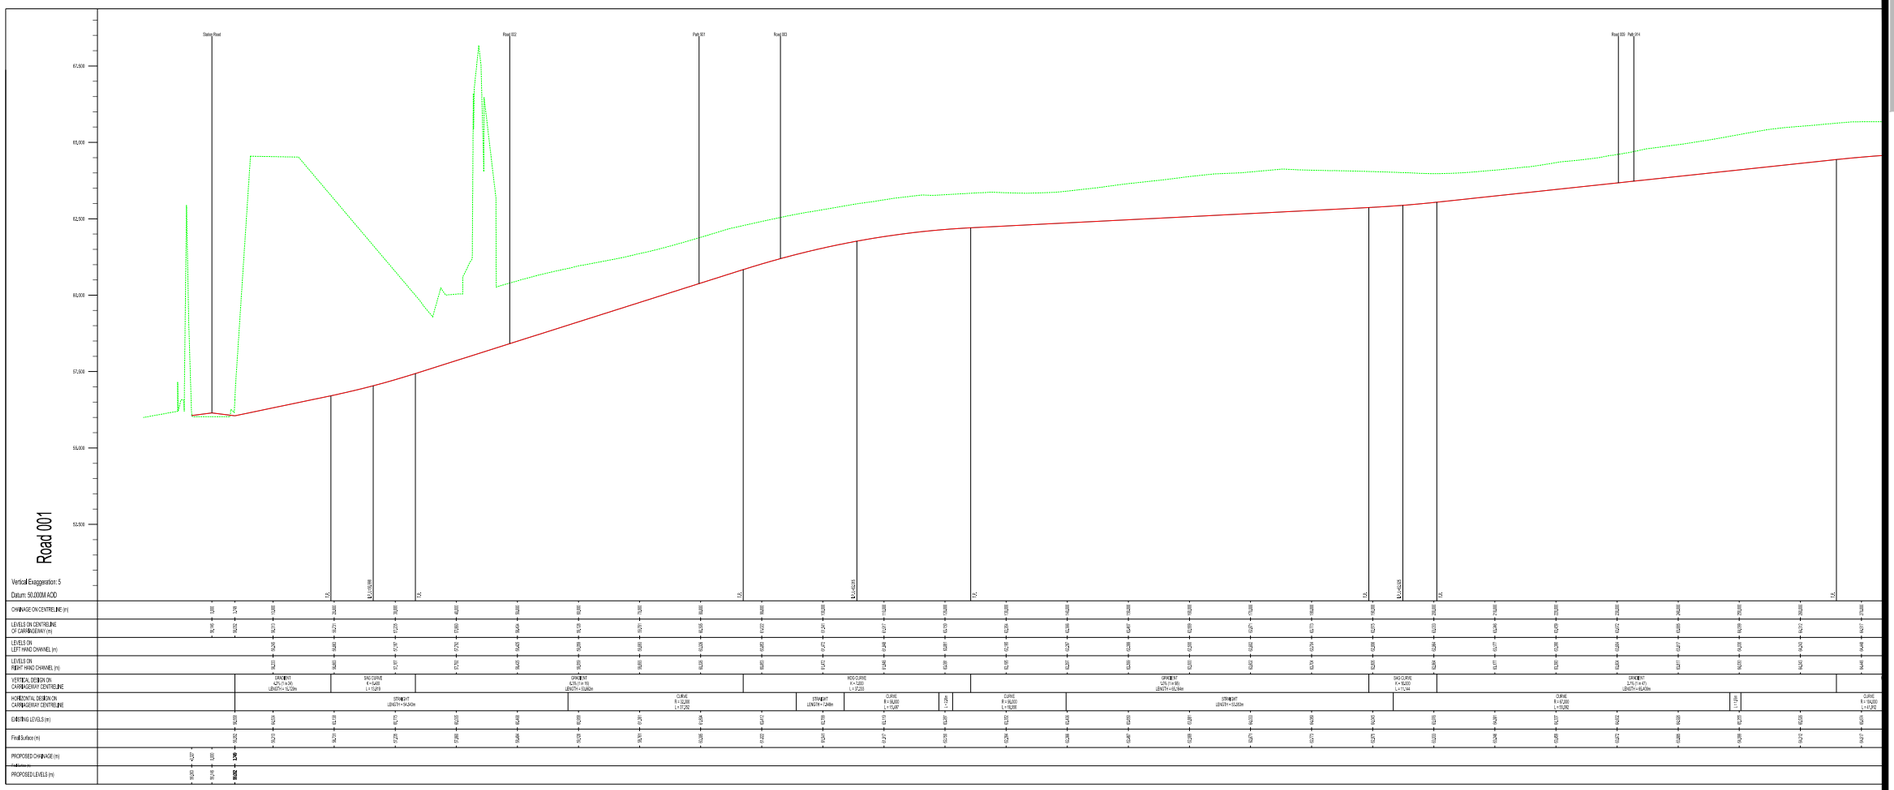


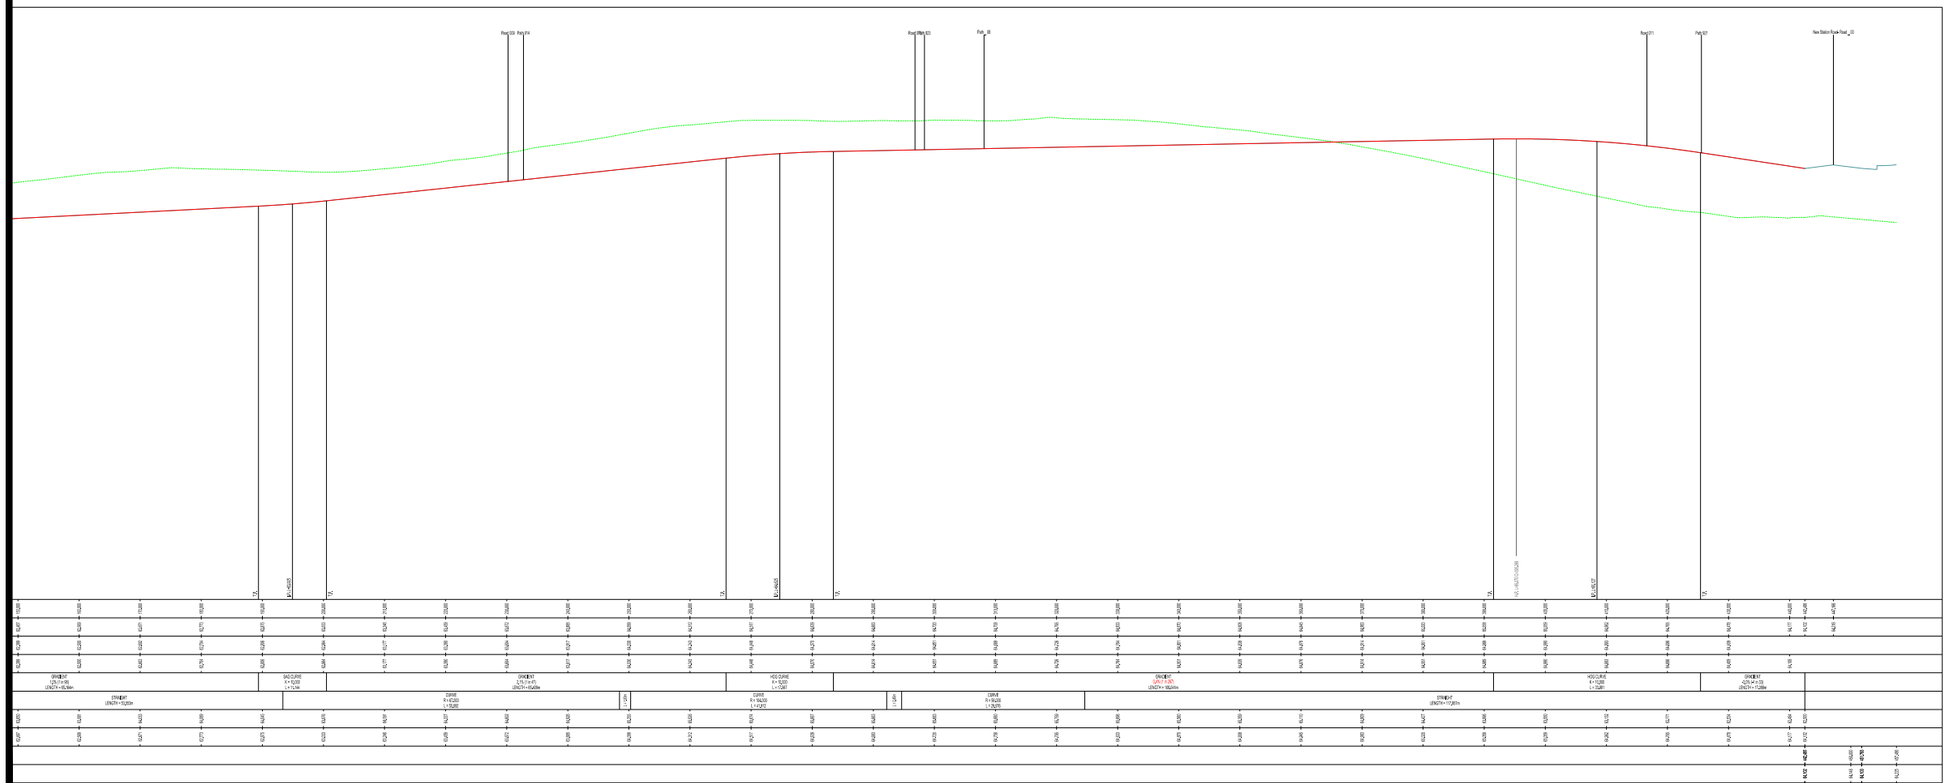

Notes:

Do not scale from drawing.
All dimensions are in metres.
Any discrepancies found consult with design office.
For Planning purposes only.
Not for Construction.

LEGEND

Road Alignment

Rev	By	Date	Description

Drawing Status:
PLANNING
NOT CERTIFIED FOR CONSTRUCTION

Project Title:
PROPOSED RESIDENTIAL DEVELOPMENT (PHASE 2)
AT RINGWOOD, BLARNEY, CO. CORK

Drawing Title:
PROPOSED SPINE ROAD- PHASE 2
ROAD ALIGNMENTS/ LONGSECTIONS
SHEET 05

Client:
CLOCKSTRIKE LTD.

M.H.L & Associates Ltd.
Consulting Engineers
Unit 1B,
The Atrium,
Blackpool,
Cork
Tel: 021-4840214
Fax: 021-4840215
E-Mail:info@mhl.ie

Job No: 21079DEV	Designed: DM	Drawn: DM	Checked: BM
Scale: AS SHOWN @ A3	Date: JULY 2026		
Drawing No: BLR-2-02-SW-ZZZ-DR-MHL-CE-00704	Rev.: _D		