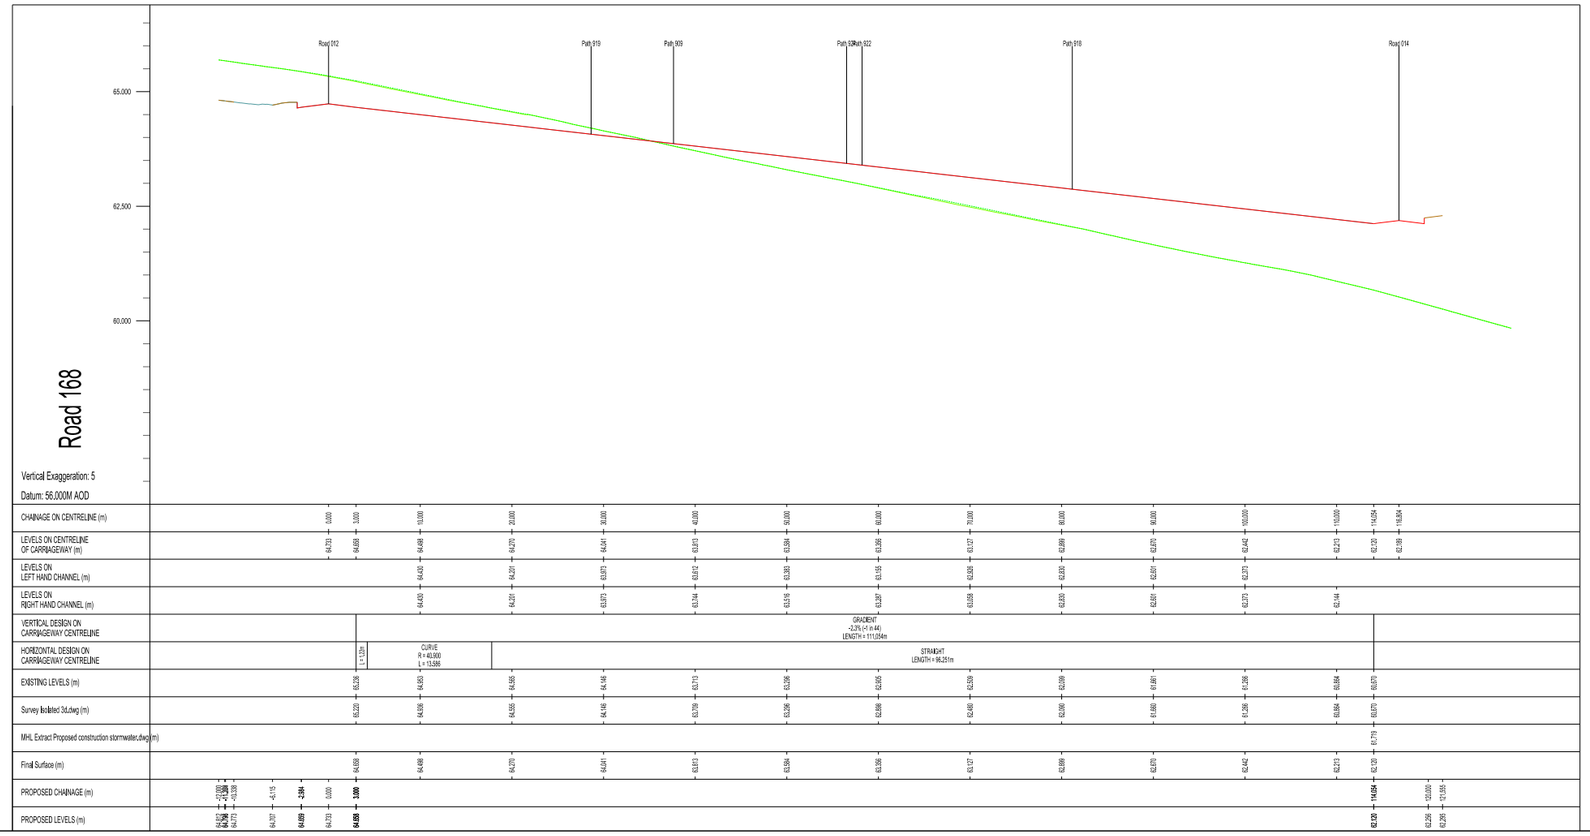
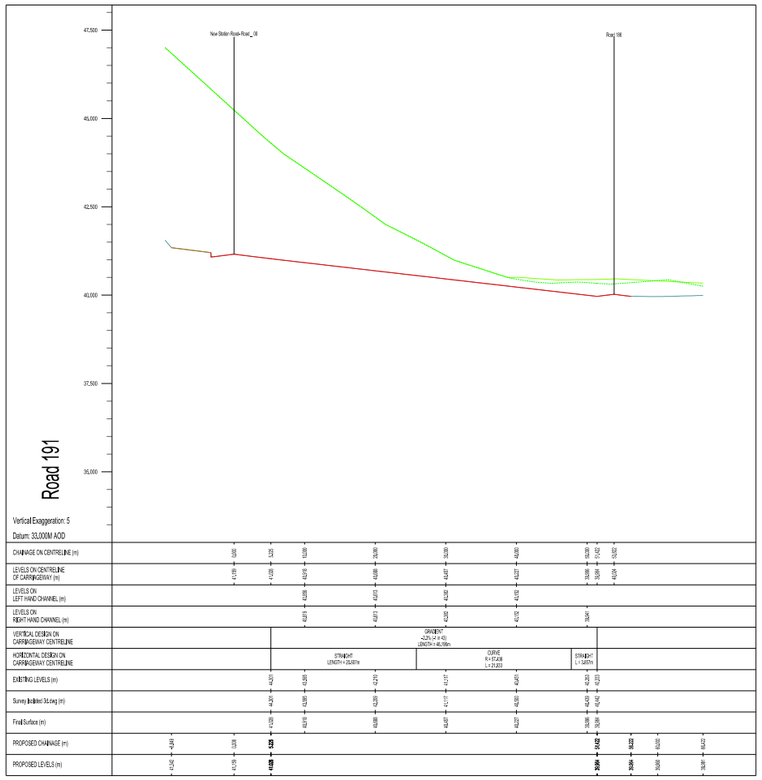



SCALE: N.T.S

## Notes:

Do not scale from drawing.
All dimensions are in metres.
Any discrepancies found consult with design office.
For Planning purposes only.
Not for Construction.

LEGEND

Road Alignment

| Rev | By | Date | Description |
|---|---|---|---|
| | | | |
| | | | |
| | | | |
| _ | | | |

Drawing Status:
PLANNING
NOT CERTIFIED FOR CONSTRUCTION

Project Title:
PROPOSED RESIDENTIAL DEVELOPMENT (PHASE 2) AT RINGWOOD, BLARNEY, CO. CORK

Drawing Title:
PROPOSED SPINE ROAD- PHASE 2
ROAD ALIGNMENTS/ LONGSECTIONS
SHEET 11

Client:
CLOCKSTRIKE LTD.

M.H.L & Associates Ltd.
Consulting Engineers
Unit 1B, The Atrium, Blackpool, Cork
Tel: 021-4840214
Fax: 021-4840215
E-Mail:info@mhl.ie

| Job No: 21079DEV | Designed: DM | Drawn: DM | Checked: BM |
|---|---|---|---|
| Scale: AS SHOWN @ A3 | Date: JULY 2026 | | |
| Drawing No: BLR-2-02-SW-ZZZ-DR-MHL-CE-00710 | Rev.: _D | | |