




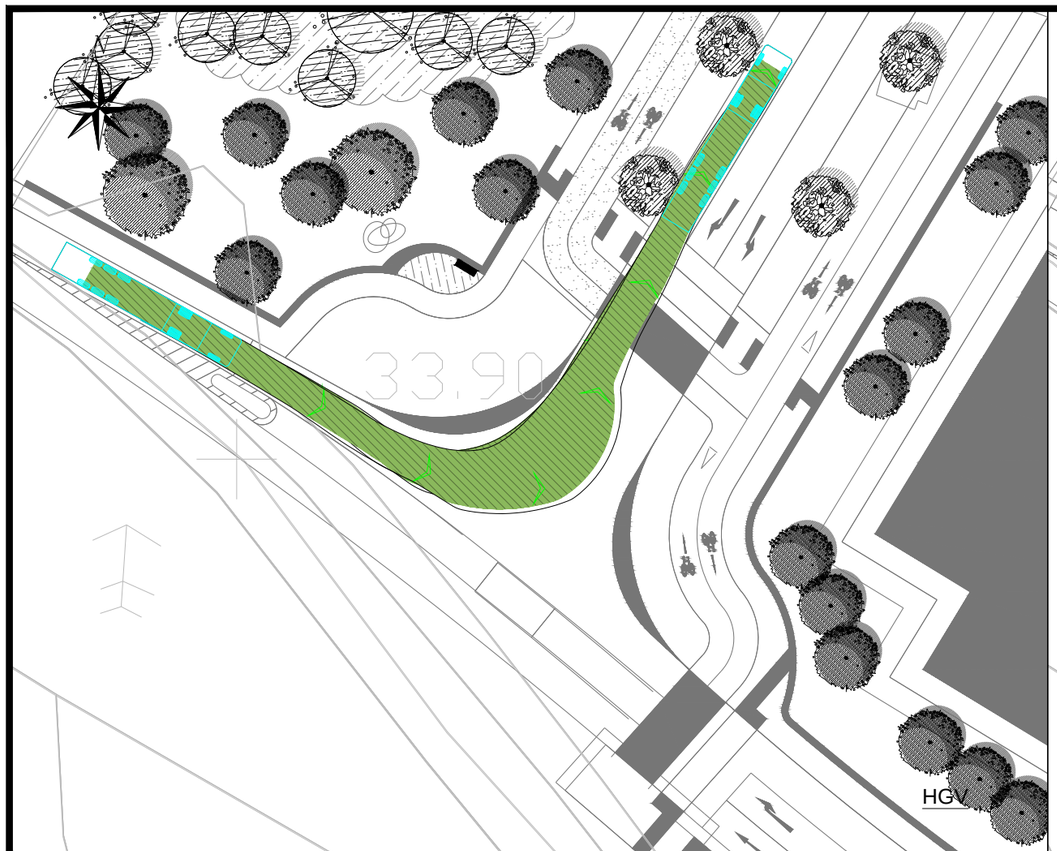

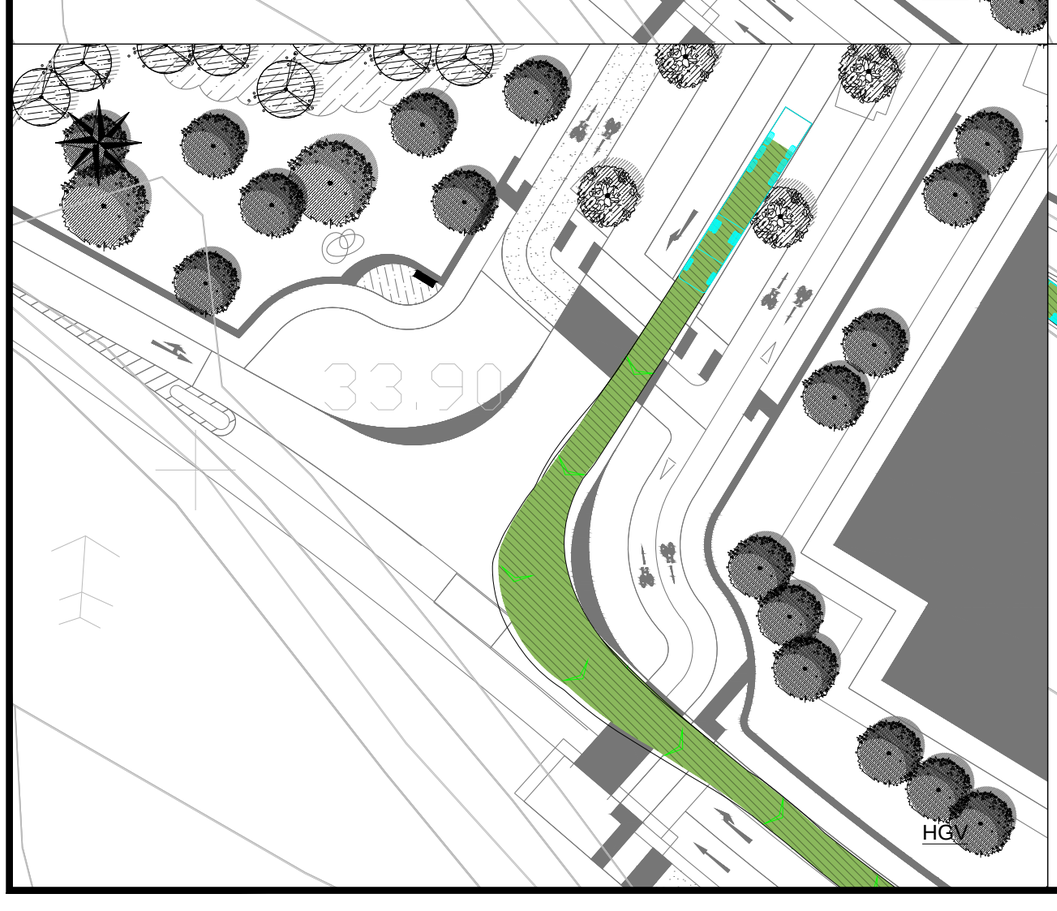

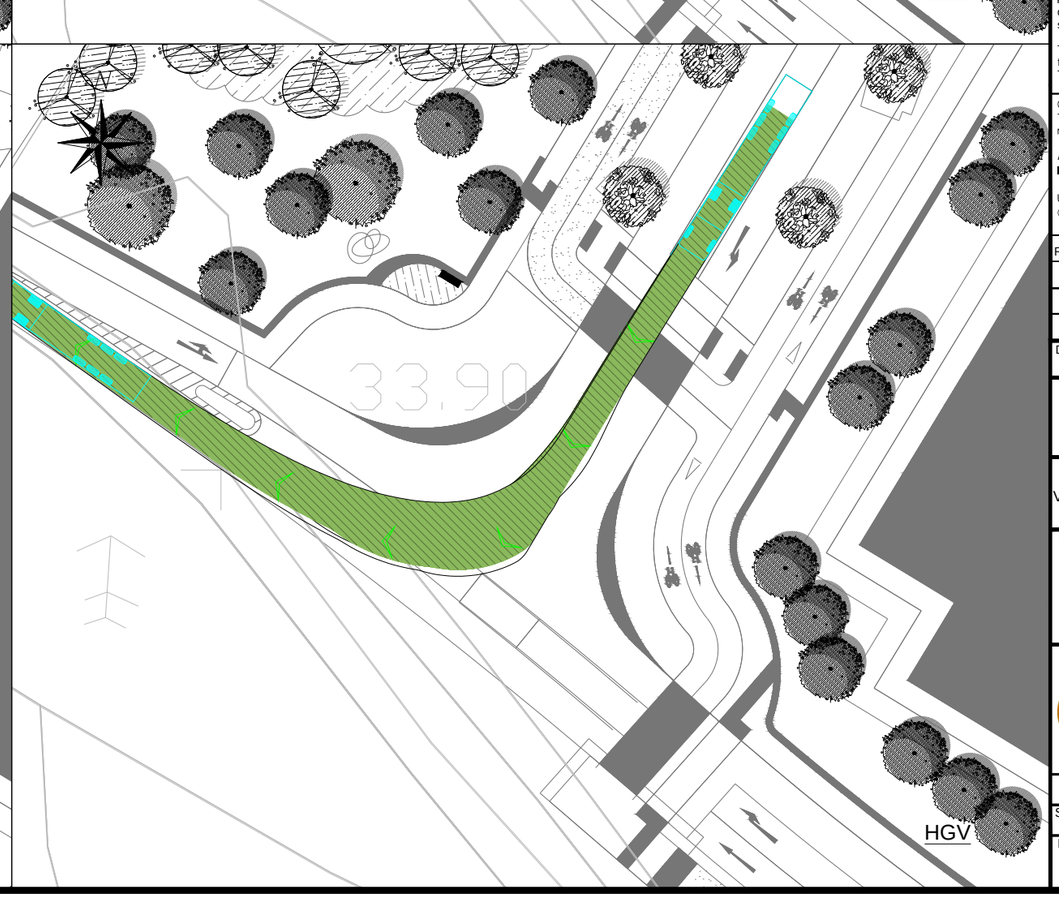

NOTES

All dimensions presented are in metres. Do not scale from drawing.

For any discrepancies found please consult with Design office.

This drawing should be read in conjunction with all contract drawings, documents and specifications.

For planning purposes only. Not for construction.

Please refer to CCK Architects drawings and reports for all proposed architectural details for this application.

Please refer to Cunnane Stratton Reynolds Lane Planning and design drawings for surface finishes, landscaping details, planting details specification and boundary details.

This drawing is also to be read in conjunction with reports and drawings from the following consultants included with this application:Coakley O'Neill Town Planners.

© Copyright
The information on this drawing is confidential and must not be disclosed to any third party or reproduced, in whole or part, without the express written consent of MHL & Associates Ltd.

All drawings remain the property of MHL & Associates Ltd.
Includes Tailte Éireann data reproduced under Licence number: CYAL50352843.

Unauthorised reproduction infringes Tailte Éireann and Government of Ireland copyright.
© National Mapping Division of Tailte Éireann. All rights reserved.

Rev.	By.	Date.	Description.

Drawing Status: **PLANNING**
NOT CERTIFIED FOR CONSTRUCTION

Project Title:
PROPOSED RESIDENTIAL DEVELOPMENT (PHASE 2)
AT RINGWOOD, BLARNEY, CO. CORK

Drawing Title:
VEHICLE TRACKING -J22 (ARCTIC TRUCK)
SHEET 7

Client:
CLOCKSTRIKE LTD.

M.H.L. & Associates Ltd.
Consulting Engineers,
Unit 1B,
The Atrium,
Blackpool,
Cork.
Tel: 021-4840214
Fax: 021-4840215
E-Mail: info@mhl.ie

Job No: 21079DEV	Designed: DM	Drawn: DM	Checked: BM
Scale: 1:250 @ A1, 1:500 @ A3	Date: NOV. 2025		
Drawing No: BLR-2-02-SW-ZZZ-DR-MHL-CE-01136	Rev.: _03		