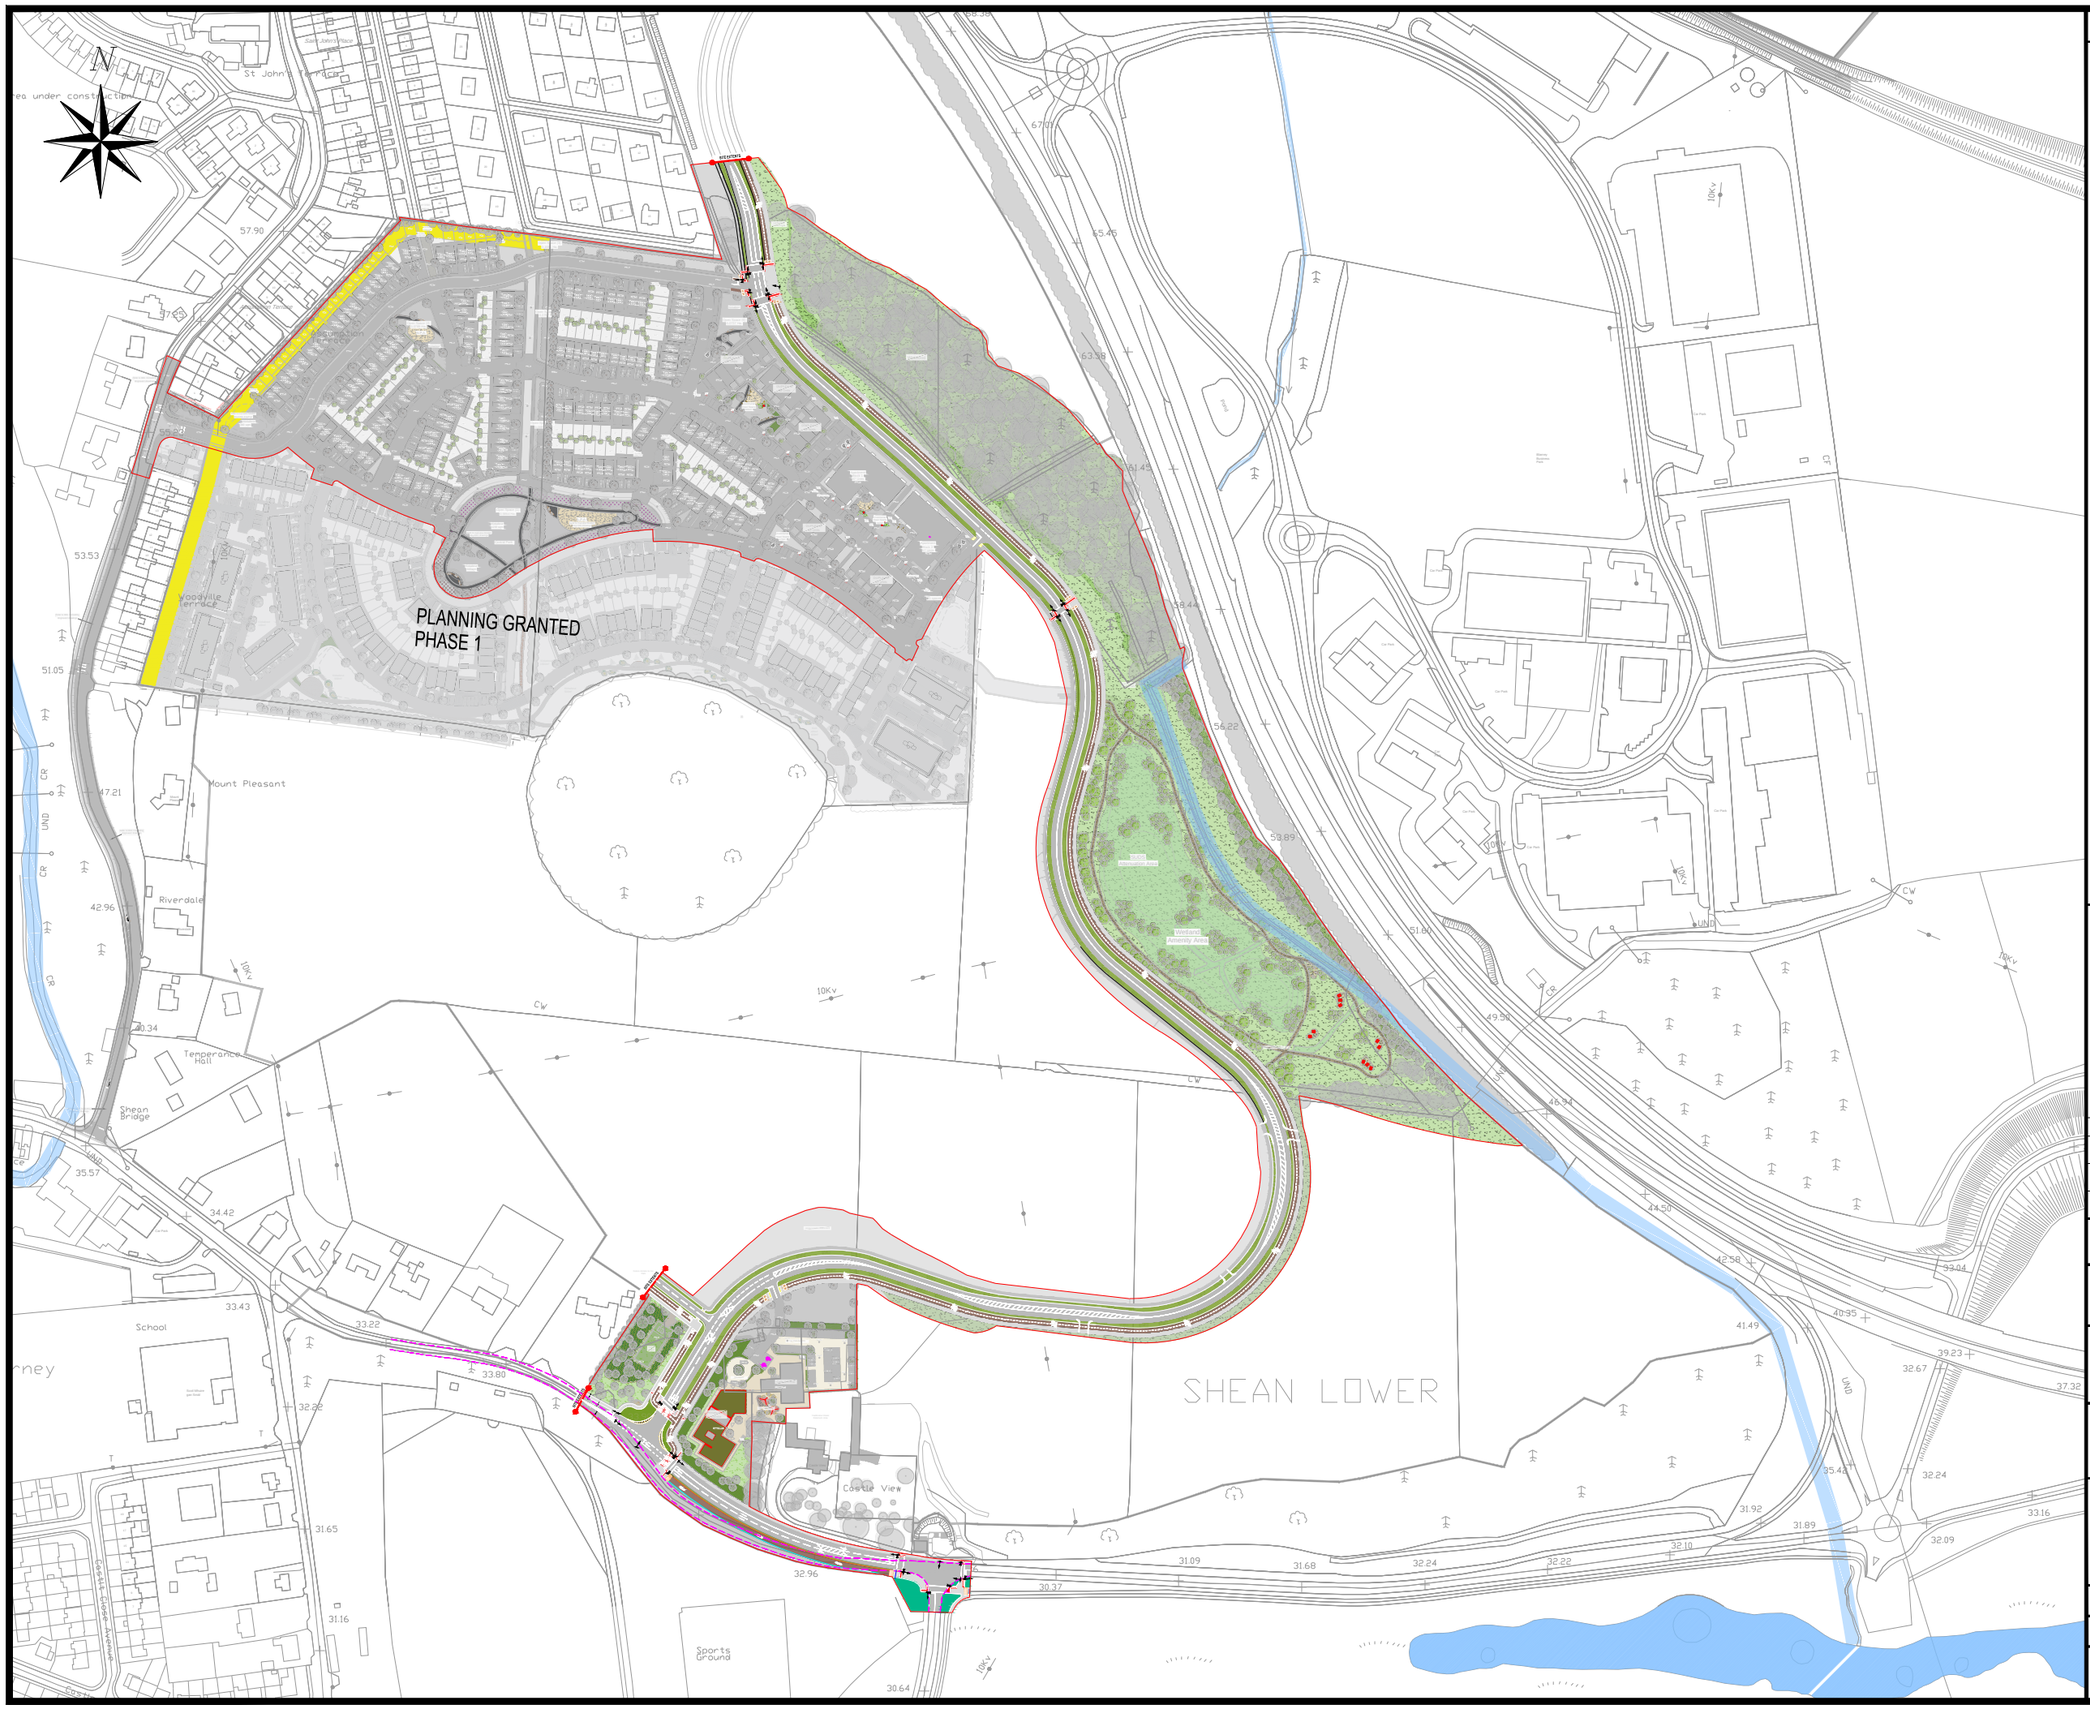


NOTES

ALL DIMENSIONS IN METRES

DO NOT SCALE FROM DRAWING.

FOR ANY DISCREPANCIES FOUND PLEASE CONSULT WITH DESIGN OFFICE.

THIS DRAWING SHOULD BE READ IN CONJUNCTION WITH ALL CONTRACT DRAWINGS, DOCUMENTS AND SPECIFICATIONS.

LEGEND:

- Existing Road Edge
- Proposed Carriageway
- Proposed Overrun Area
- Proposed Footpath
- Proposed Tactile Paving (Red)
- Proposed Tactile Paving (Buff)
- Proposed Signal Head
- Proposed Off Road Cycle Track
- Proposed On Road Cycle Track
- Proposed Shared Area
- Proposed Concrete Ladder Paving Slab
- Proposed Grass Area
- Existing Folio Boundary
- Third Party Lands

© Copyright
The information on this drawing is confidential and must not be disclosed to any third party or reproduced, in whole or part, without the express written consent of MHL & Associates Ltd.

All drawings remain the property of MHL & Associates Ltd.
Includes Tailte Éireann data reproduced under Licence number: CYAL50352843.

Unauthorised reproduction infringes Tailte Éireann and Government of Ireland copyright.
© National Mapping Division of Tailte Éireann. All rights reserved.

Rev	By	Date	Description

Drawing Status:
PLANNING
NOT CERTIFIED FOR CONSTRUCTION

Project Title:
PROPOSED RESIDENTIAL DEVELOPMENT (PHASE 2)
AT RINGWOOD, BLARNEY, CO. CORK

Drawing Title:
PROPOSED SPINE ROAD- PHASE 2
SHEET 01

Client:
CLOCKSTRIKE LTD.

M.H.L & Associates Ltd.
Consulting Engineers
Unit 1B,
The Atrium,
Blackpool,
Cork
Tel: 021-4840214
Fax: 021-4840215
E-Mail:info@mhl.ie

Job No: 21079DEV	Designed: DM	Drawn: DM	Checked: BM
Scale: AS SHOWN @ A3	Date: NOV. 2025		
Drawing No: BLR-2-02-SW-ZZZ-DR-MHL-CE-01150	Rev.: _03		