




SECTION A-A 1:200 @ A0

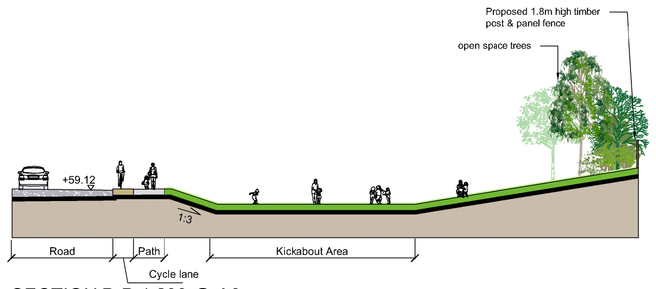


SECTION B-B 1:200 @ A0

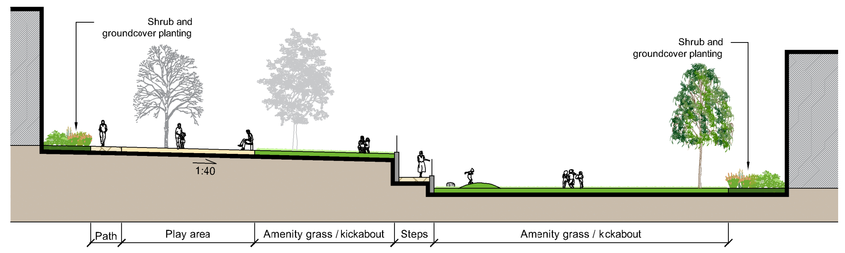


SECTION C-C 1:200 @ A0

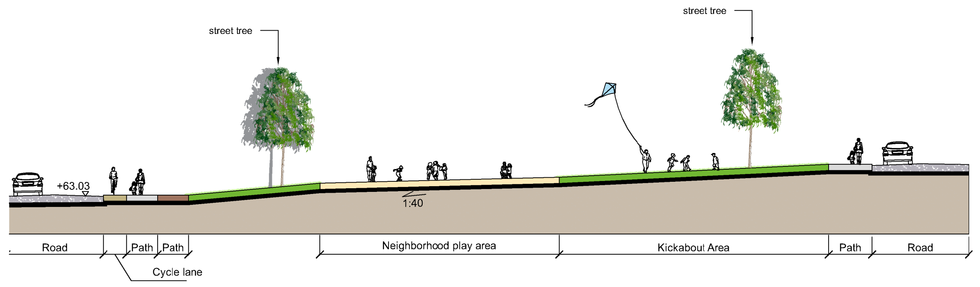


SECTION D-D 1:200 @ A0

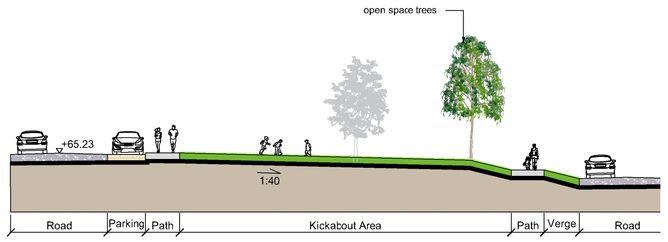


SECTION E-E 1:200 @ A0

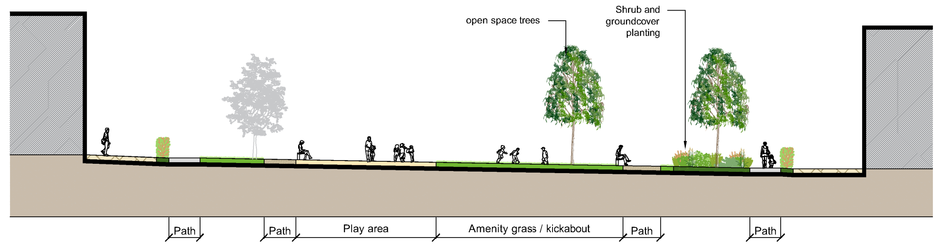


SECTION F-F 1:200 @ A0

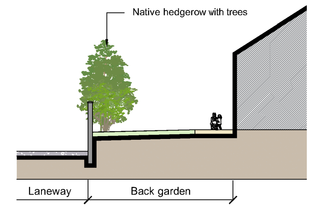


SECTION R-R 1:200 @ A0

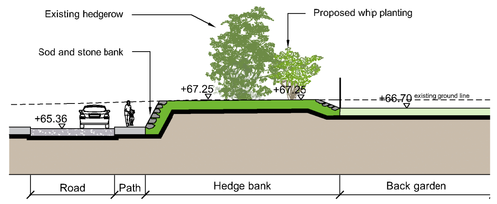

SECTION G-G 1:200 @ A0

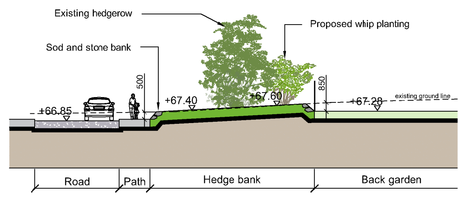


SECTION H-H 1:200 @ A0

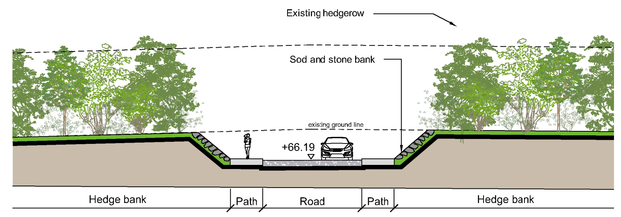


SECTION I-I 1:200 @ A0




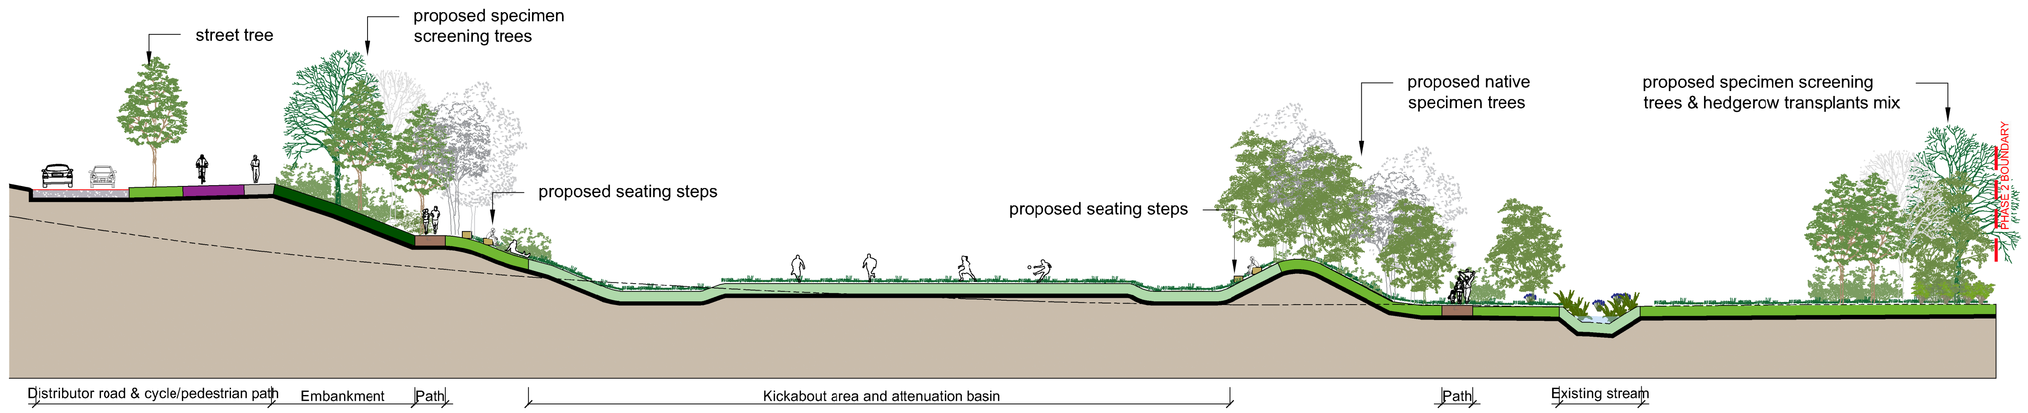


SECTION J-J 1:200 @ A1

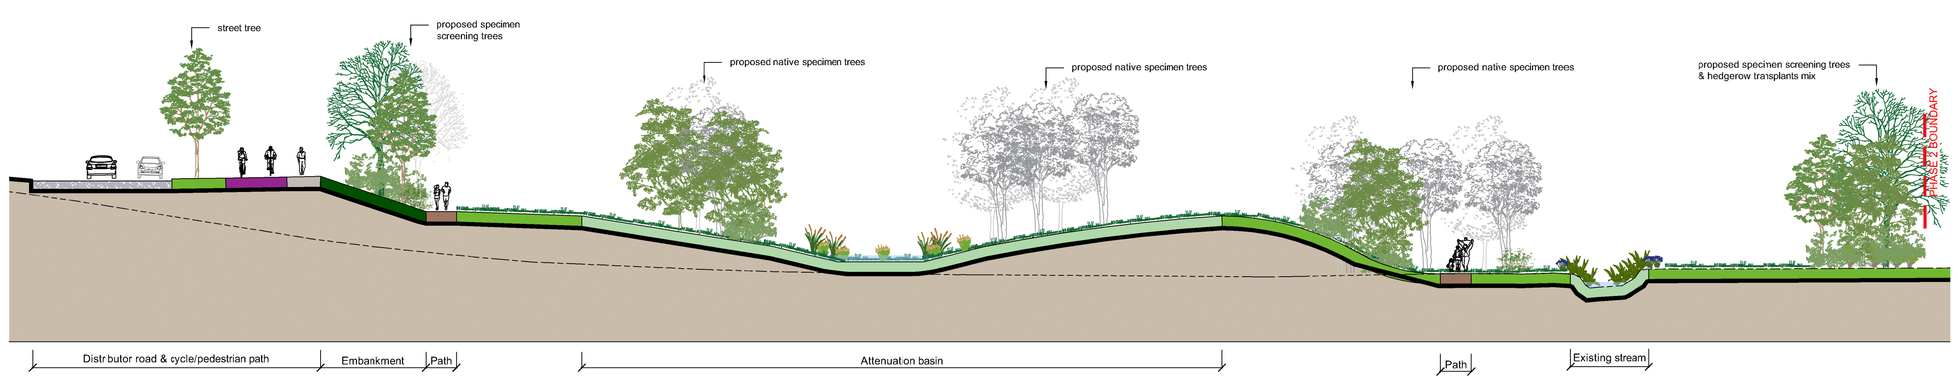

SECTION K-K 1:200 @ A1

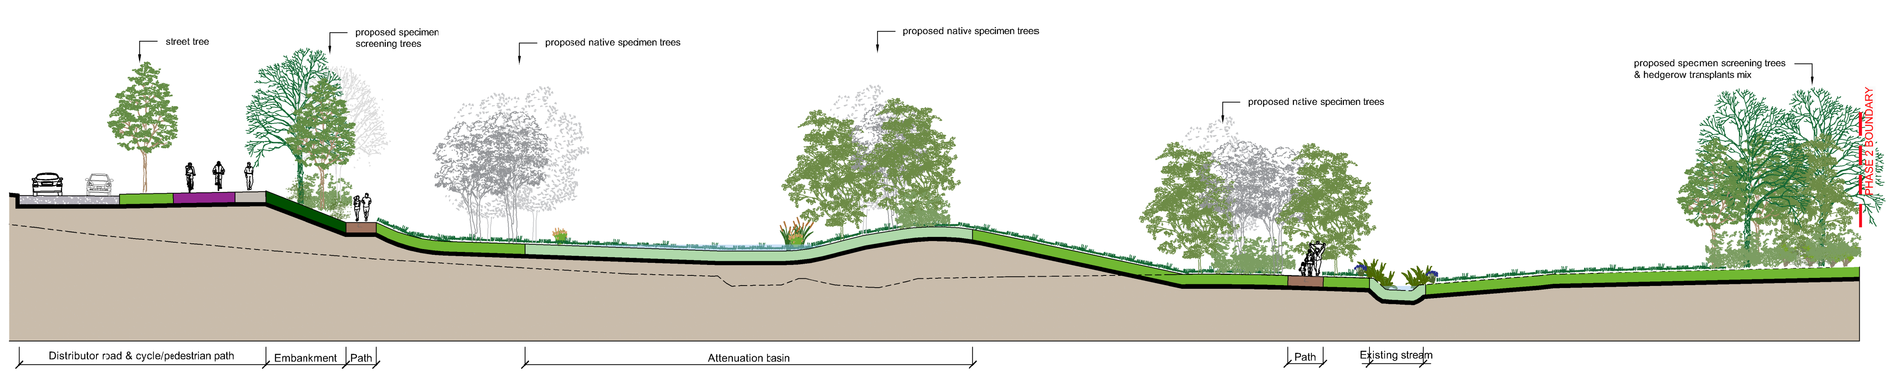

SECTION L-L 1:200 @ A1

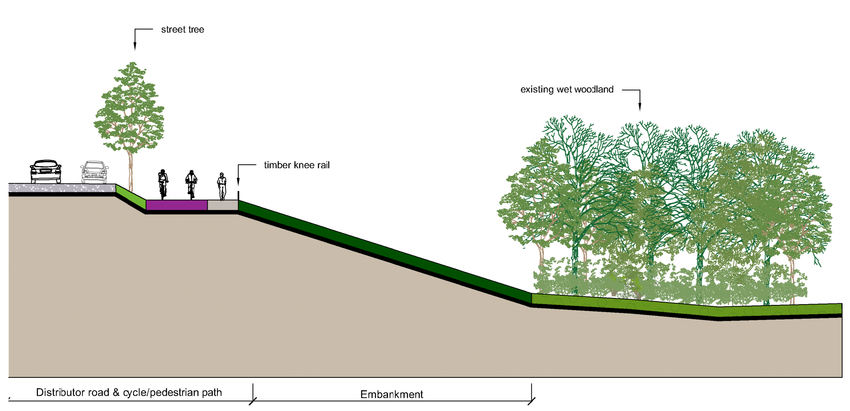

SECTION M-M 1:200 @ A0

REV	DATE	AMENDMENT
B	10/12/2025	Issue for planning
A	03/12/2025	Red line boundary update

CUNNANE STRATTON REYNOLDS
LAND PLANNING & DESIGN

CORK OFFICE
COPLEY HALL CO*TTERS STREET CORK
TEL 021 496 9224 FAX 021 496 9012
EMAIL corkinfo@csilandplan.ie

PROJECT: **RINGWOOD PHASE 2 DEVELOPMENT BLARNEY, CO. CORK**	DATE: DECEMBER 2025
	SCALE: 1:200 @ A0
DRAWING: **LANDSCAPE SITE SECTIONS**	DRAWN: NC/CL CHECKED: JK
	DRAWING NO: **BLR-2-02-XX-00-DR-CSR-LA-201**