




SECTION N-N 1:200 @ A2

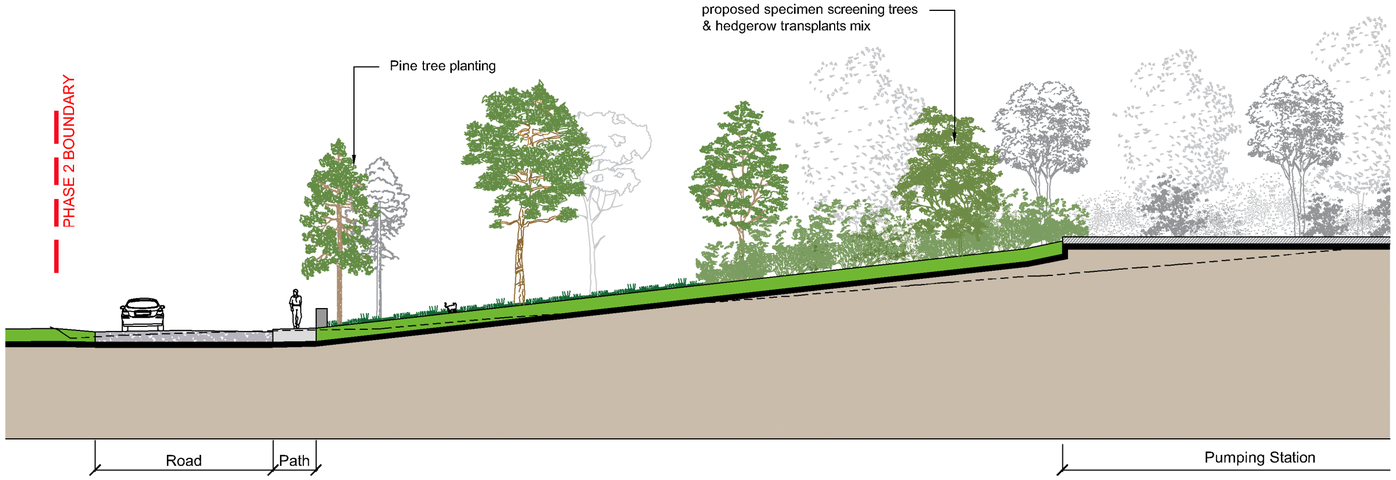


KEY PLAN NTS

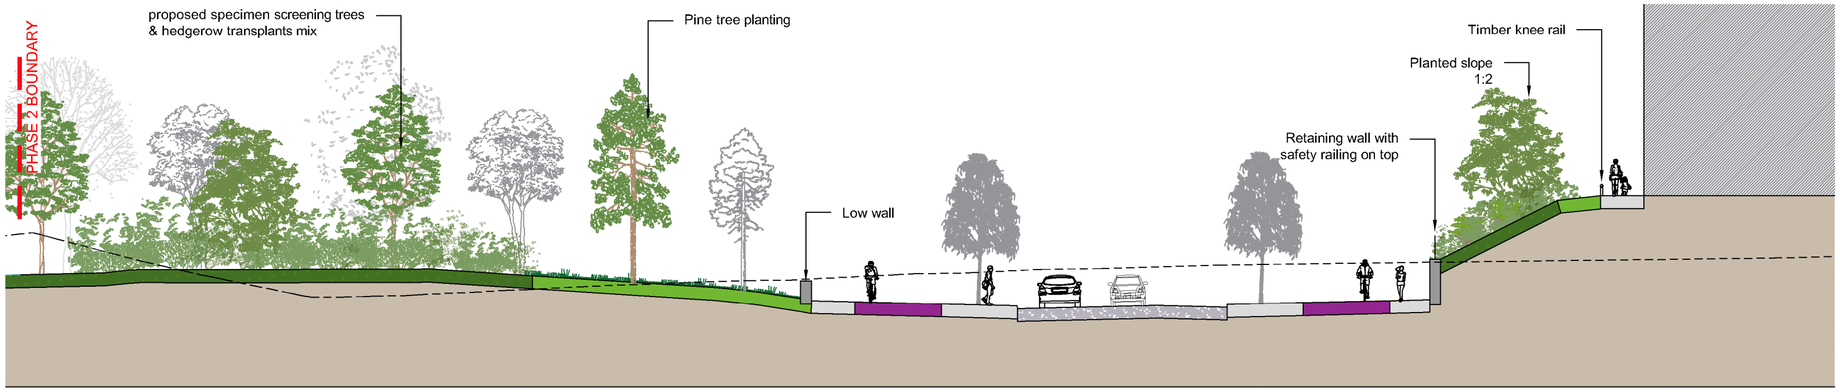

SECTION O-O 1:200 @ A2

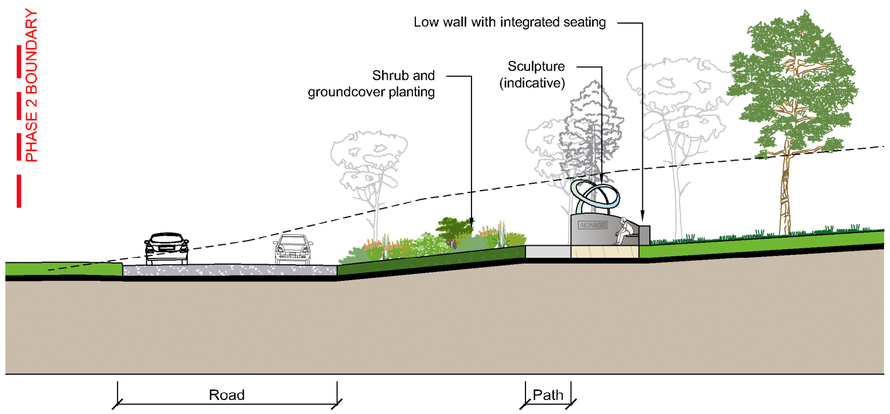

SECTION P-P 1:200 @ A2

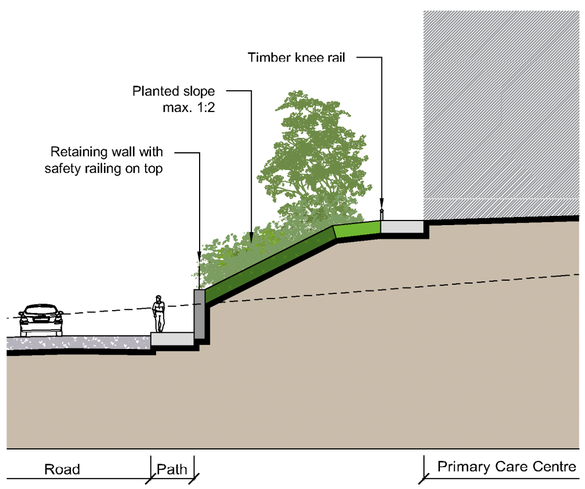

SECTION Q-Q 1:200 @ A2

NOTE: THIS DRAWING IS INTENDED FOR THE PURPOSE OF MAKING A PLANNING APPLICATION AND MAY NOT BE USED FOR ANY OTHER PURPOSE.

REV	DATE	AMENDMENT
B	10/12/2025	Issue for planning
A	03/12/2025	Red line boundary update

CUNNANE STRATTON REYNOLDS

LAND PLANNING & DESIGN

CORK OFFICE
COPLEY HALL COTTERS STREET CORK
TEL 021 496 9224 FAX 021 496 9012
EMAIL corkinfo@csrlandplan.ie

N

PROJECT: **RINGWOOD PHASE 2 DEVELOPMENT BLARNEY, CO. CORK**	DATE: DECEMBER 2025
	SCALE: 1:200 @ A2
DRAWING: **LANDSCAPE SITE SECTIONS ENTRANCE**	DRAWN: CL CHECKED: JK
	DRAWING NO: **BLR-2-02-XX-00-DR-CSR-LA-202**