
TREE PROTECTION FENCE - TYPICAL DETAIL

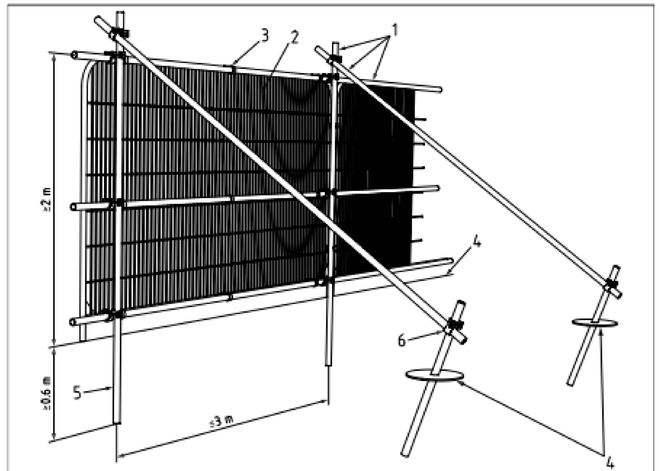

Key

1 Standard scaffold poles
2 Heavy gauge 2 m tall galvanized tube and welded mesh infill panels
3 Panels secured to uprights and cross-members with wire ties
4 Ground level
5 Uprights driven into the ground until secure (minimum depth 0.6 m)
6 Standard scaffold clamps

LEGEND

- CLASS A INDIVIDUAL TREE (HIGH QUALITY - RETENTION HIGHLY DESIRABLE)
- CLASS B INDIVIDUAL TREE (MODERATE QUALITY - RETENTION DESIRABLE)
- CLASS C INDIVIDUAL TREE (LOW QUALITY - RETENTION OPTIONAL)
- CLASS U INDIVIDUAL TREE (RECOMMEND REMOVAL)
- TREE GROUPS or HEDGEROWS (COLOUR REPRESENTING GROUP CLASSIFICATION)
- TREES / TREE GROUPS or OR HEDGEROWS PROPOSED FOR REMOVAL
- SCRUB VEGETATION
- CALCULATED ROOT PROTECTION AREA (RPA)
- POSITION OF TEMPORARY PROTECTIVE BARRIERS TO EXCLUDE ALL CONSTRUCTION ACTIVITIES, (MACHINES & MATERIAL) TO BE INSTALLED PRIOR TO COMMENCEMENT OF WORKS IN ACCORDANCE WITH BS 5837:2012 (SEE TYPICAL DETAIL BELOW)

NOTES:

* INDICATES TAGED TREE LOCATION SUBJECT TO VERIFICATION / INDICATIVE ONLY.

THIS DRAWING IS PRODUCED IN COLOUR, MONOCHROME VERSIONS SHALL NOT BE RELIED UPON.

REV	DATE	AMENDMENT

CUNNANE STRATTON REYNOLDS
LAND PLANNING & DESIGN

GALWAY OFFICE
TEL 091 354 349
EMAIL galwayinfo@csrlandplan.ie
www.csrlandplan.ie

PROJECT: **BLARNEY R617**	DATE: JULY 2026
	SCALE: 1:500 @ A1
DRAWING: **TREE SURVEY PROTECTION MEASURES**	DRAWN: INIT CHECKED: KM
	DRAWING NO: **BLR-2-02-XX-00-SU-CSR-TR-106**