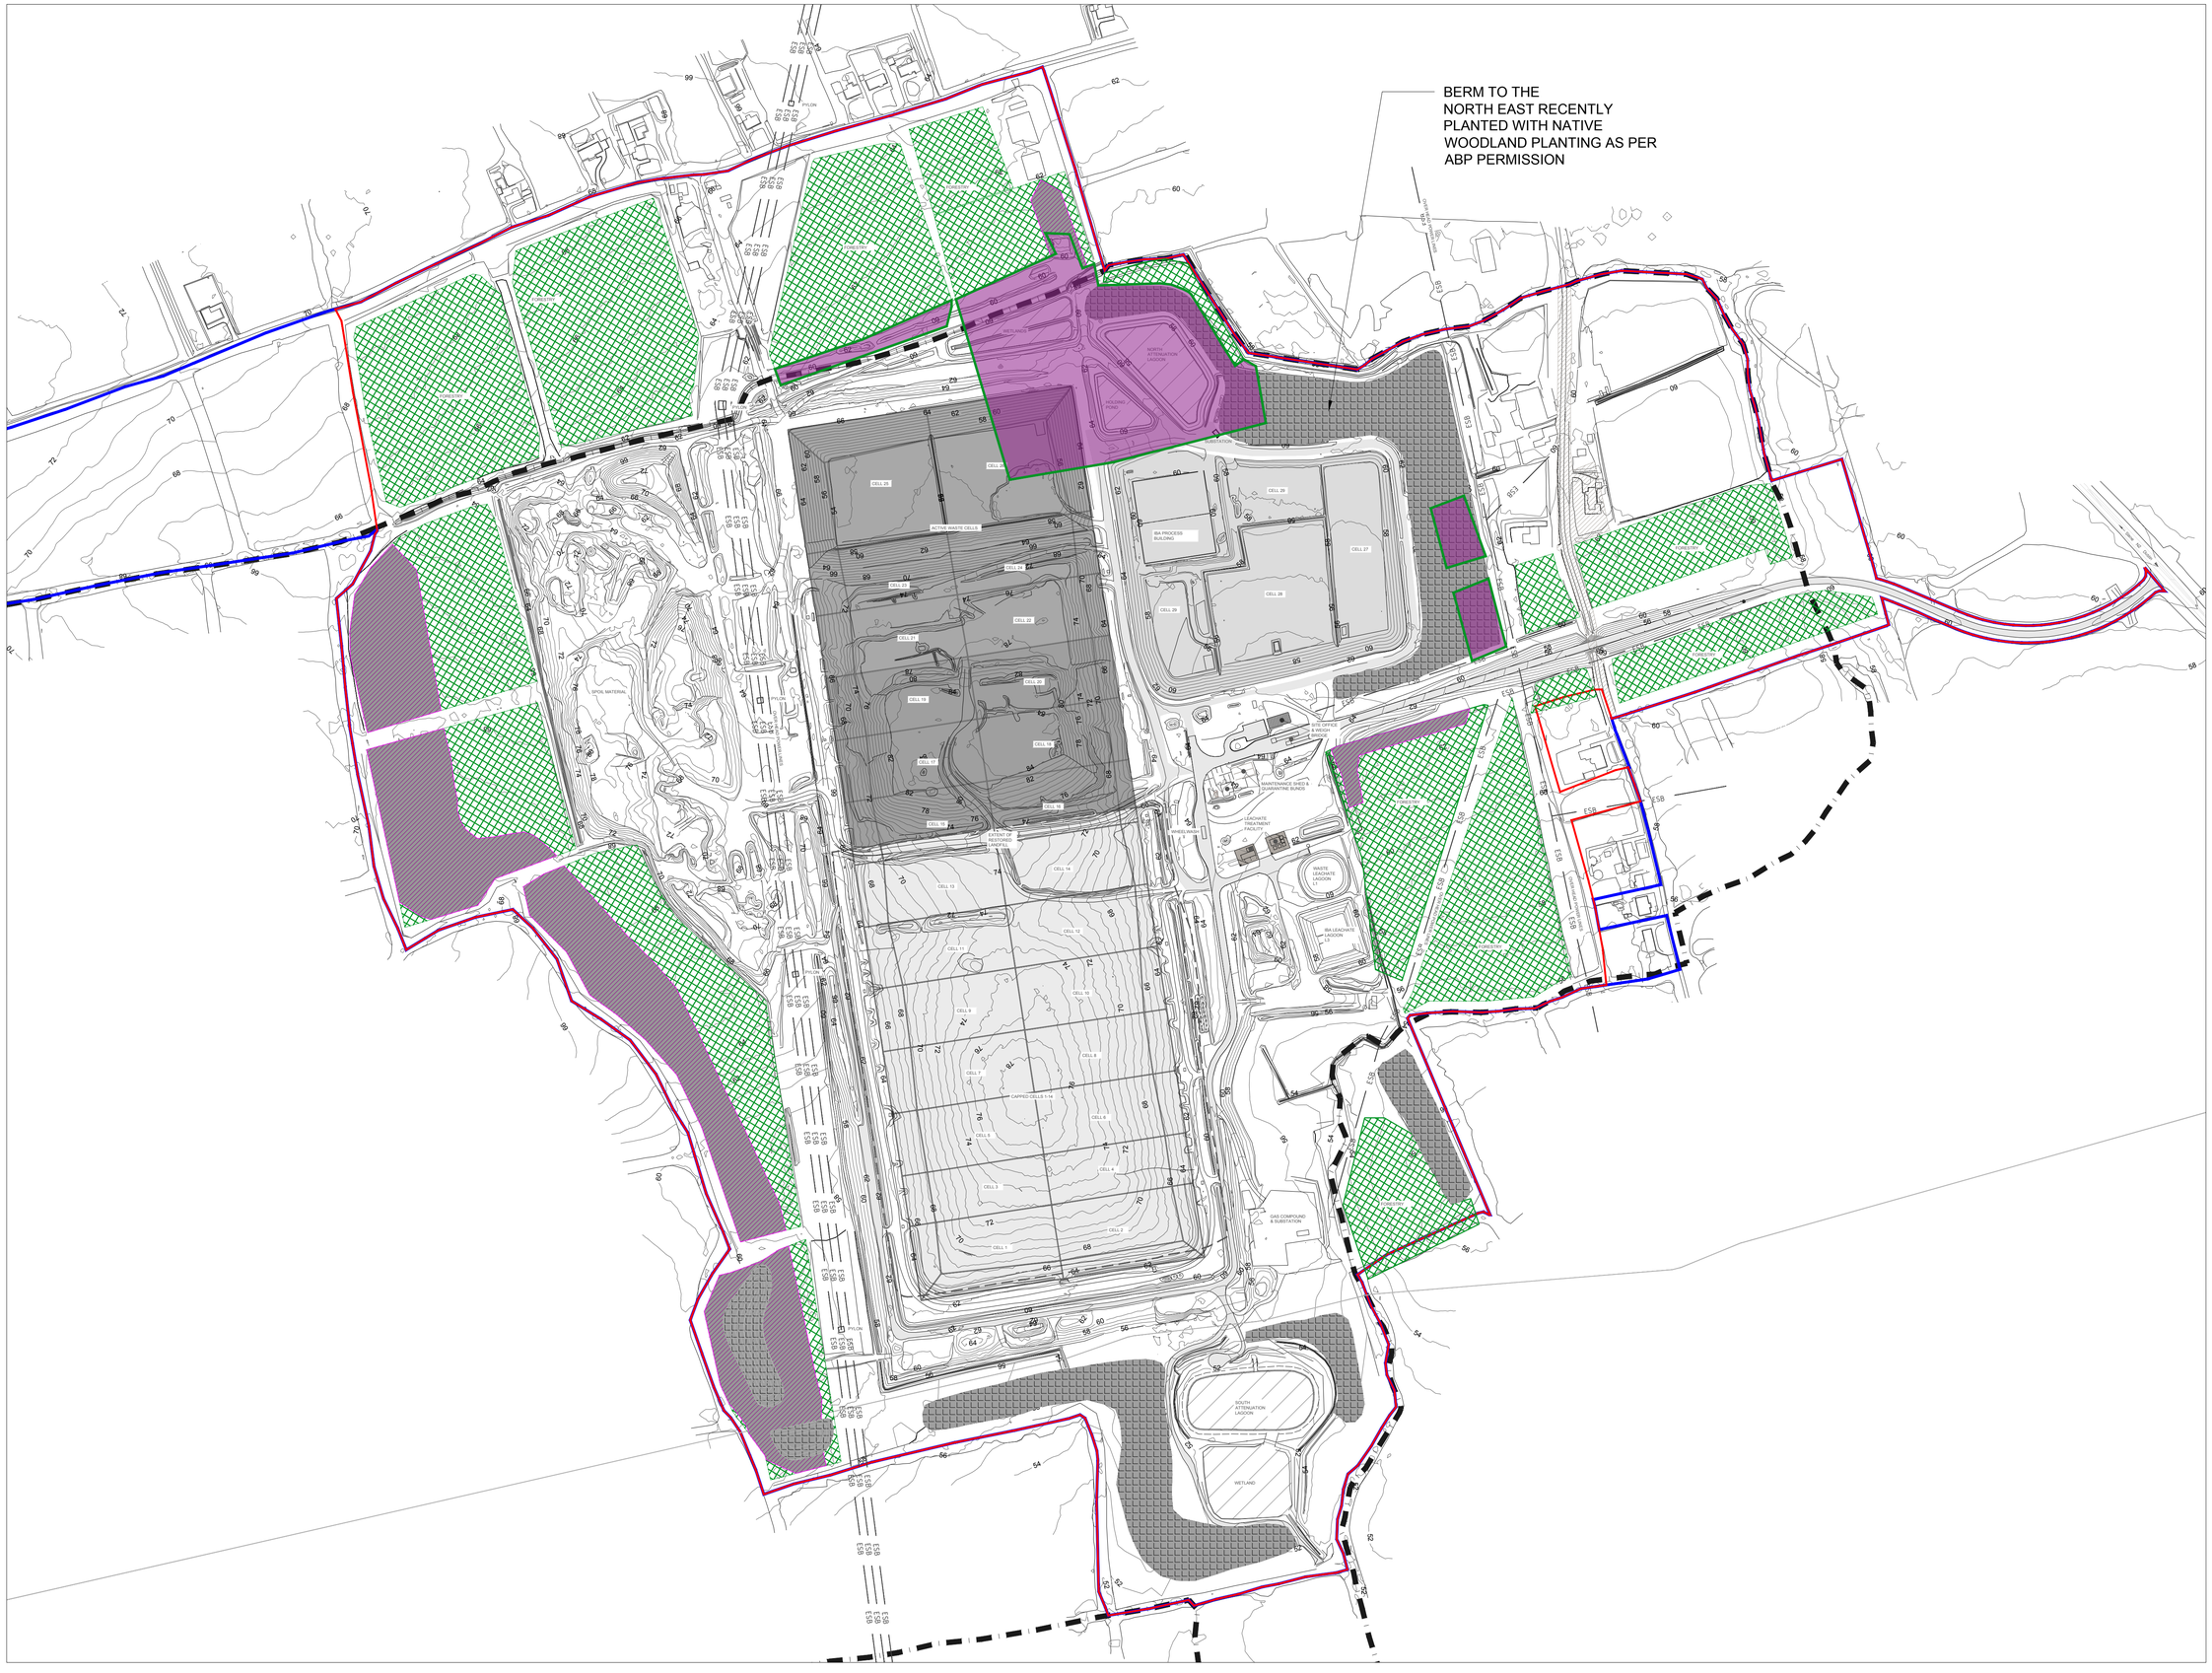


macroworks APEM GROUP

Registered Landscape Architect

Legend:

- EXISTING FORESTRY (26.4111 ha)
- EXISTING FORESTRY REMOVAL (Removed) - (5.4142 ha) AS PERMITTED BY ABP SID Reg. Ref 303211
- AS PERMITTED FORESTRY REMOVAL (Existing) (7.1531 ha) AS PERMITTD BY ABP SID Reg. Ref 303211
- EXISTING BERMS
- SITE BOUNDARY

Notes:

Prepared by:
MACRO WORKS,

HIBERNIA HOUSE,
CHERRYWOOD BUSINESS PARK,
LOUGHLINSTOWN, DUBLIN 18
00353 (01) 2303585
info@macroworks.ie

Prepared for:
PROJECT WEST LANDFILL DEVELOPEMENT

Site location:
COUNTY MEATH

Drawing Title:
AS PERMITTED REMOVALS PLAN

Project:
PROJECT WEST LANDFILL DEVELOPEMENT

Drawn by: RAH

Checked by: CD

Drawing Ref:
LD.PROJECTWEST 1.2

Scale: 1:3000 @ A1

Date: NOVEMBER 2025

PLANNING