


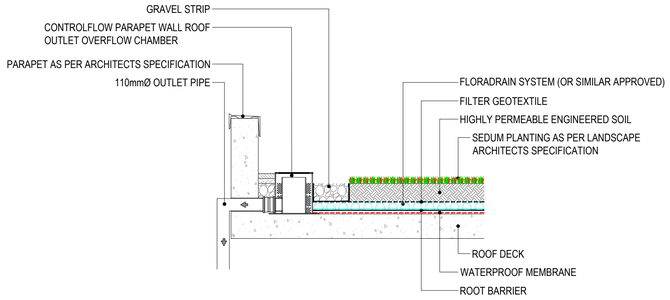


TYPICAL EXTENSIVE GREEN ROOF OUTLET
Scale: 1:25

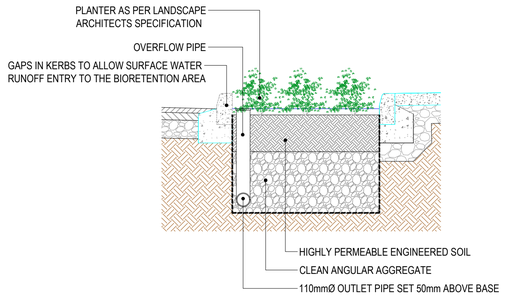


TYPICAL BIORETENTION AREA
Scale: 1:25

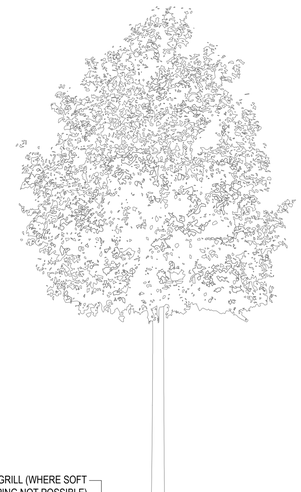


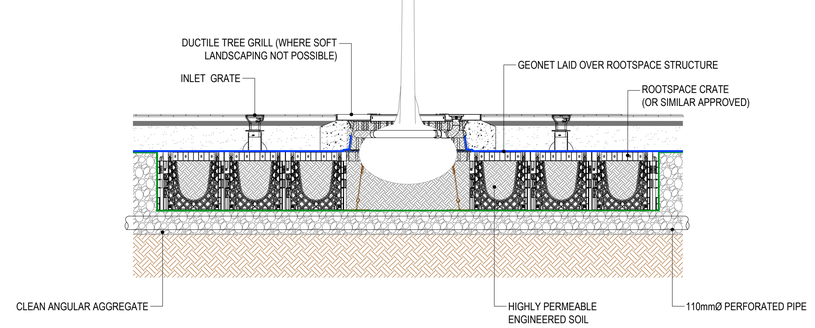

TYPICAL TREE PIT DETAIL
Scale: 1:25

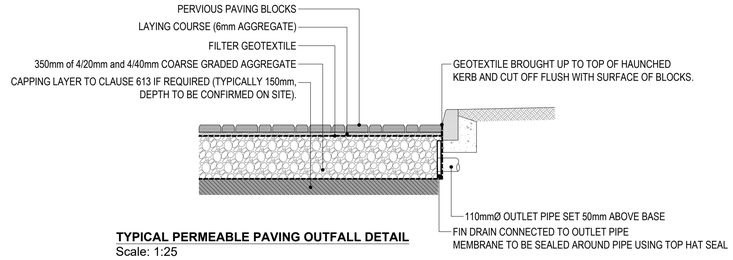

TYPICAL PERMEABLE PAVING OUTFALL DETAIL
Scale: 1:25

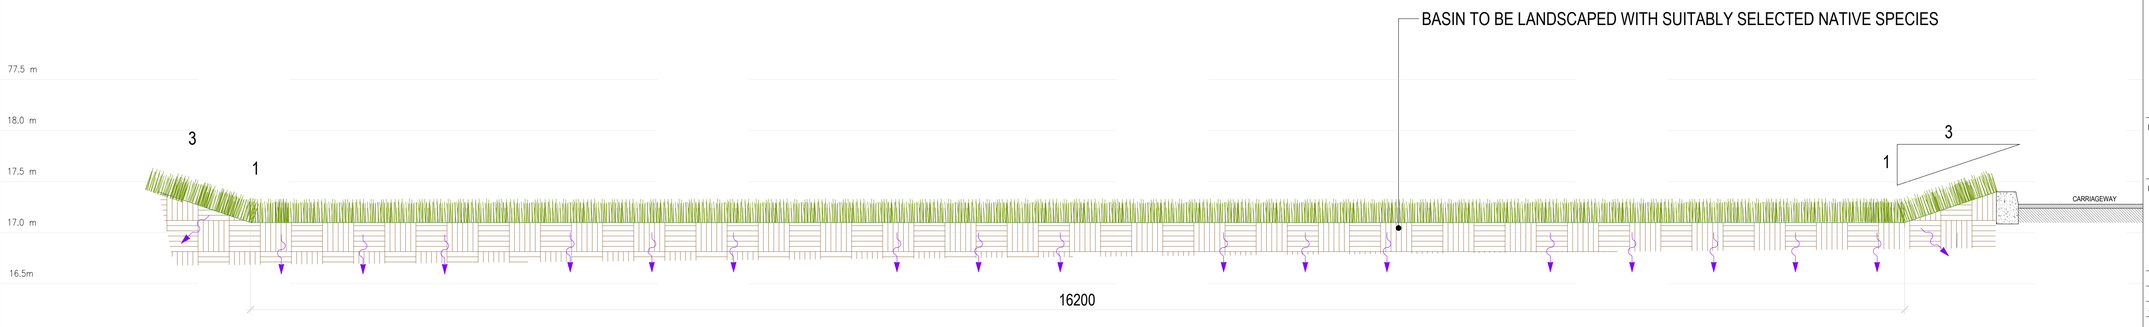

DETENTION BASIN
1:30

© Copyright
This drawing and any design hereon is the copyright of the Consultants and must not be reproduced without their written consent.

All drawings remain the property of the Consultants.

Rev.	Suit.	Description	Drawn	Ch'kd	Date
P01	S3	Issued for Planning	POKL	TF	21.11.25

Client

Estuary View Enterprises 2020 Ltd.

Clients Representative:

egis
info.ireland@egis-group.com
Formerly JB Barry & Partners who became part of Egis in 2023

Project

PHASE 1 THE FARM
BESSBOROUGH LRD DEVELOPMENT

Drawing Title

PROPOSED SuDS DETAILS

Drawn by :	RS	Date :	21.11.25
Checked by :	TF	Date :	21.11.25
Approved by :	TF	Date :	21.11.25
Internal Project REF :	25629		
Scales :	AS SHOWN		
Stage :	PLANNING		

Drawing No. :	Revision	Suitability Code
25629-EEI-UD-XX-DR-CE-04003	P01	S3

File Name : R:\25 Projects\25629 - Bessboro LRD Development\00.GEN\2D Drawing\25629-EEI-UD-XX-DR-CE-04003_SuDS_Details.dwg