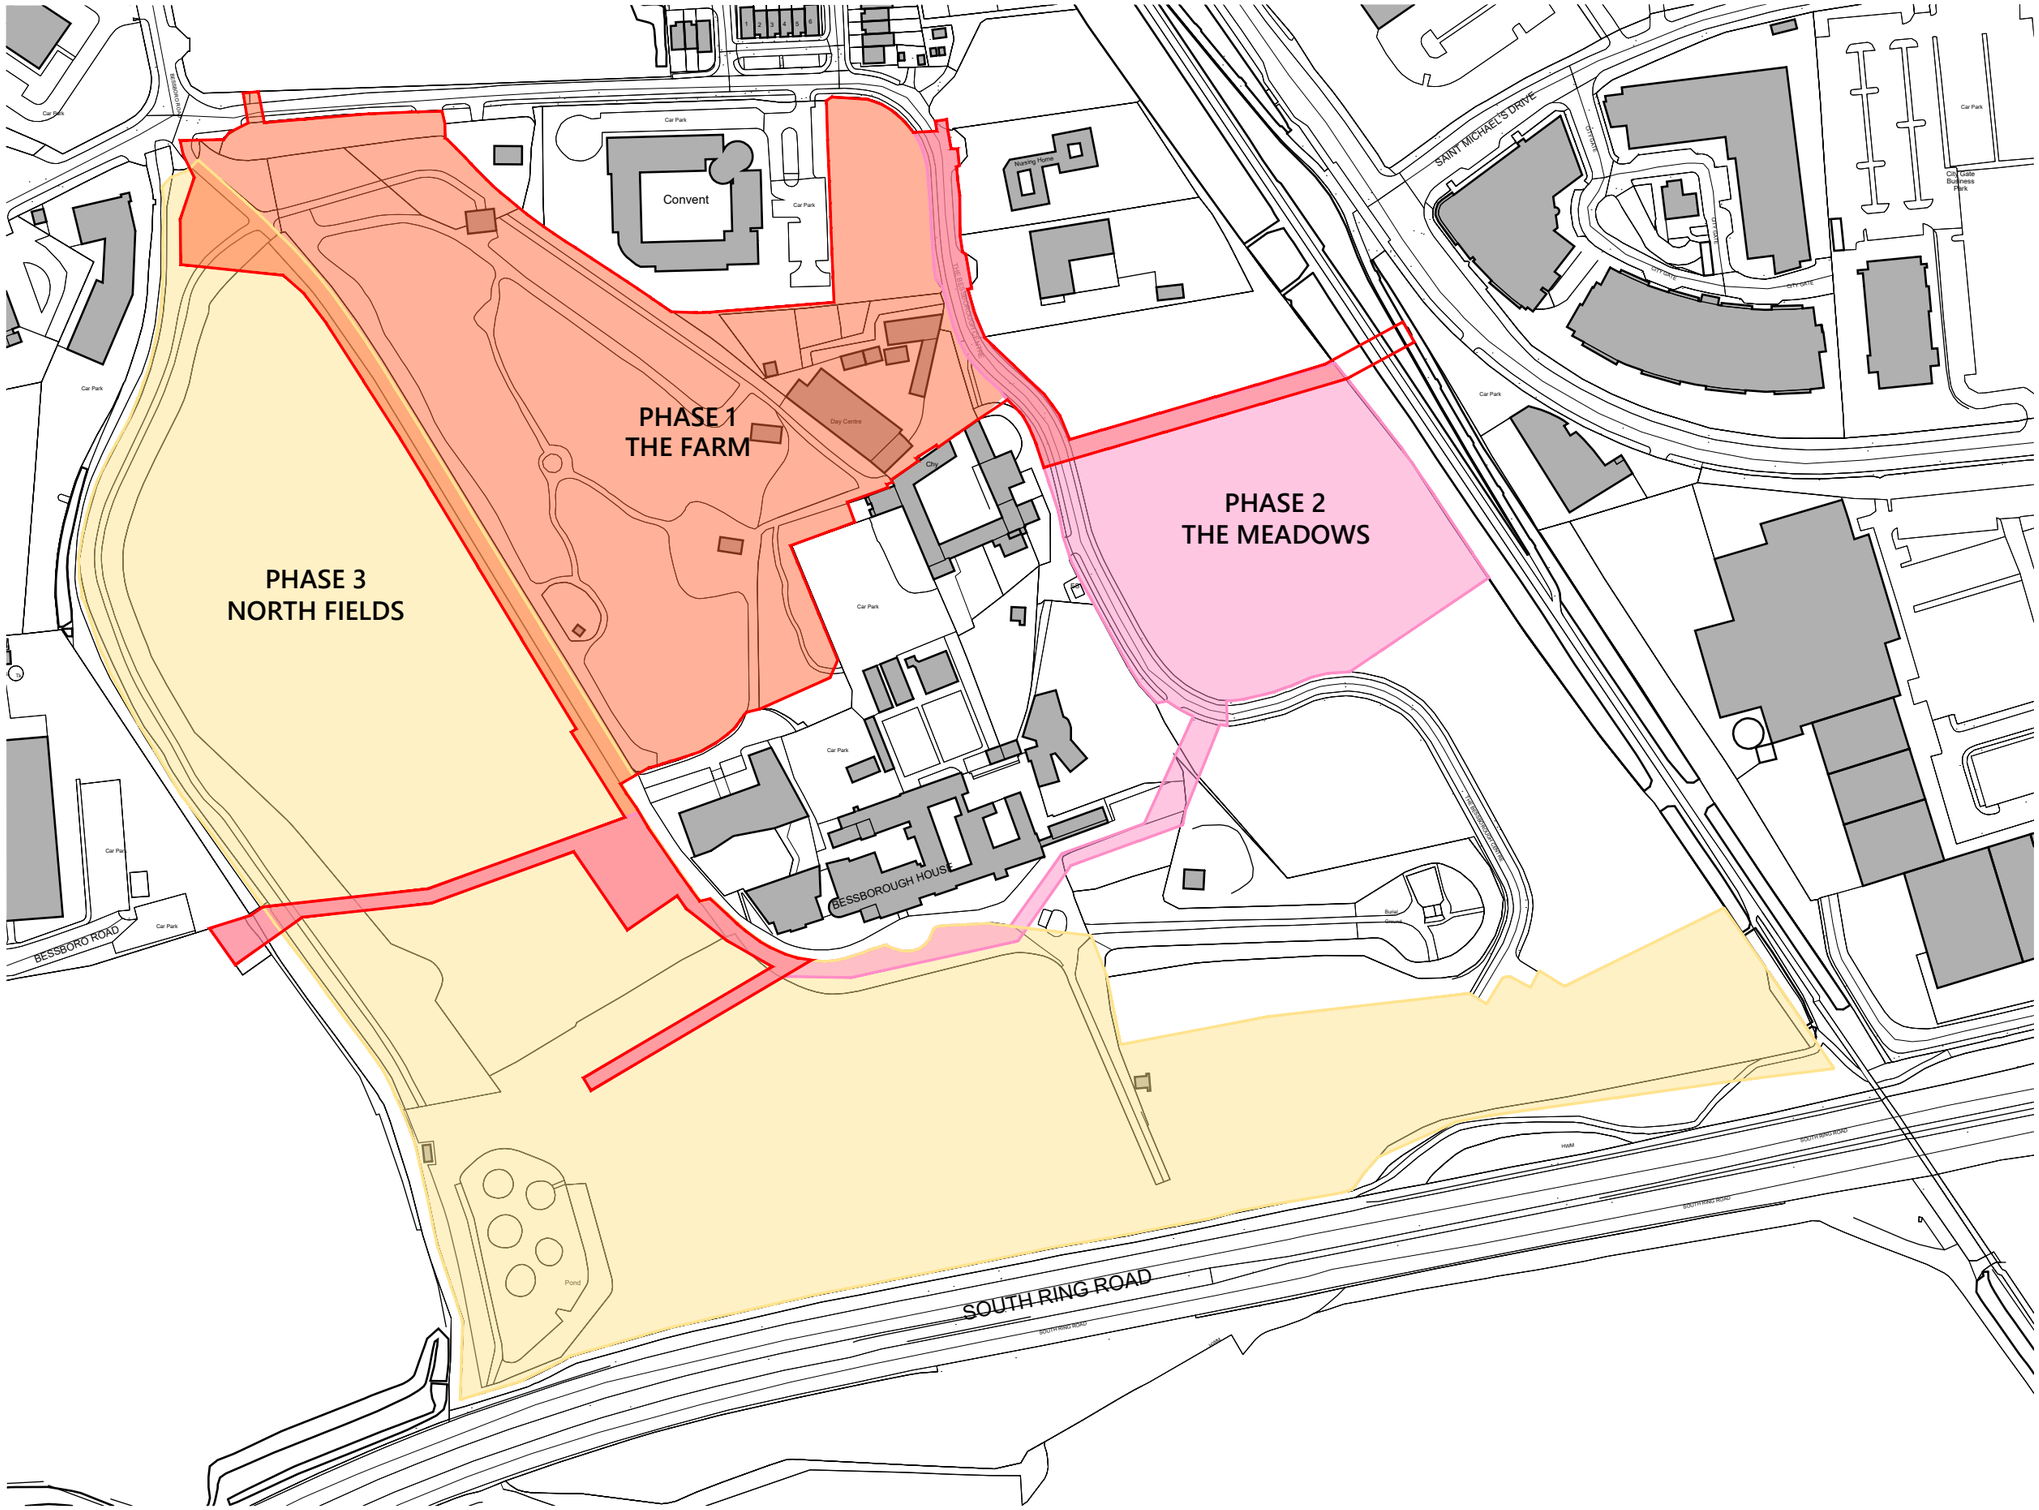


ORDNANCE SURVEY MAP

Ordnance Survey Ireland

NORTH POINT

Map Series | Map Sheets
1:1,000 | 6384-21
1:1,000 | 6428-05
1:1,000 | 6383-25
1:1,000 | 6429-01

Centre Point Coordinates:
==========
X,Y= 571848.0,570317.0

Data Extraction Date:
==========
Date= 18-Mar-2021

Source Data Release:
==========
DCLMS Release V1.138.111

Product Version:
==========
Version= 1.3

License / Copyright:
==========
Ordnance Survey Ireland 'Terms of Use' apply.
Please visit 'www.osi.ie/about/terms-conditions'.

© Ordnance Survey Ireland, 2021

Compiled and published by Ordnance Survey Ireland, Phoenix Park, Dublin 8, Ireland.

Unauthorised reproduction infringes Ordnance Survey Ireland and Government of Ireland copyright.

All rights reserved. No part of this publication may be copied, reproduced or transmitted in any
form or by any means without the prior written permission of the copyright owners.

The representation on this map of a road, track
or footpath is not evidence of the existence of a
right of way.

Ordnance Survey maps never show legal property
boundaries, nor do they show ownership of physical
features.

© Suirbhéireacht Ordanáis Éireann, 2021

Arna thiomsú agus arna fhoilsiú ag Suirbhéireacht Ordanáis Éireann, Páirc an Fhionnuisce, Baile Átha Cliath 8, Éire.

Sáraíonn atáirgeadh neamhúdaraithe cóipcheart
Shuirbhéireacht Ordanáis Éireann agus Rialtas
na hÉireann.

Gach cead ar cosnamh. Ní ceadmhach aon chuid den fhoilseachán seo a chóipeáil, a atáirgeadh nó a tharchur in aon fhoirm ná ar aon
bhealach gan cead i scríbhinn roimh ré ó úinéirí
an chóipchirt.

Ní hionann bóthar, bealach nó cosán a bheith ar
an léarscáil seo agus fianaise ar chead slí.

Ní thaispeánann léarscail de chuid Ordanáis Shuirbheireacht na hÉireann teorann phointí dleathúil
de mhaoin riamh, ná úinéireacht de ghnéithe fhisiciúla.

SITE PHASING MAP

1:2500 A3

PHASE 1
THE FARM

PHASE 2
THE MEADOWS

PHASE 3
NORTH FIELDS

C FOR DEPLANNING 12.2025
B FOR PLANNING 09.2025
A FOR PLANNING 03.2022

SITE PHASING MAP 1:2500

SHiPSEYBARRY
place makers

PROJECT :	PHASE 1 - THE FARM - BESSBOROUGH	DRAWING DESCRIPTION:	SITE PHASING MAP	CLIENT :	ESTUARY VIEW ENT. LTD
SCALE :	1:2500 @ A3	DATE :	03.2022	OVERSEEN BY : AIM	APPROVED BY : GB	DRAWING NO. : SB-2020-107-005

28,Richmond Hill , Bellfield , Cork, Ireland t : + 353 (0)21 23988 55 f : + 353 (0)21 23988 27 e: info@shipseybarry.com www.shipseybarry.com
© COPYRIGHT of SHIPSEY BARRY Ltd. This drawing or design may not be reproduced without express written permission of SHIPSEYBARRY Ltd