



1 ELEVATION 1
SCALE 1:200

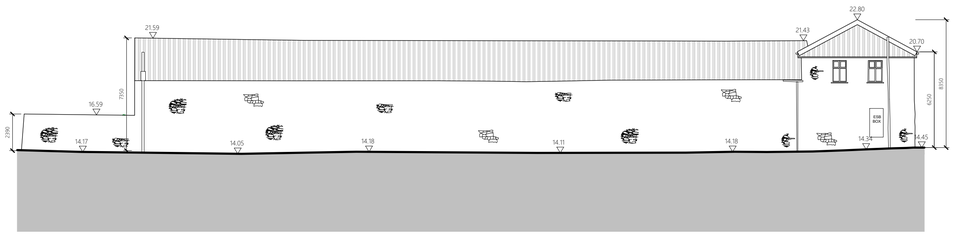


2 ELEVATION 2
SCALE 1:200

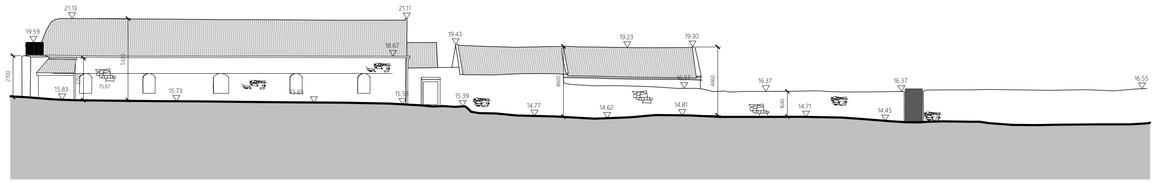


3 ELEVATION 3
SCALE 1:200




4 ELEVATION 4
SCALE 1:200

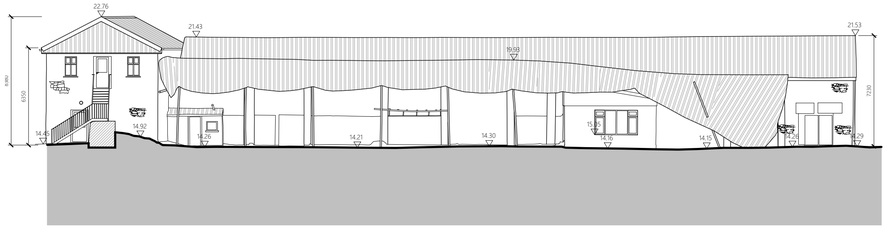


5 ELEVATION 5
SCALE 1:200

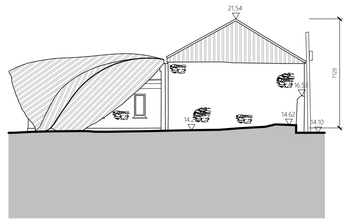


6 ELEVATION 6
SCALE 1:200

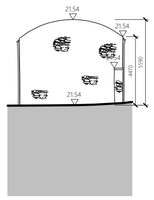


7 ELEVATION 7
SCALE 1:200

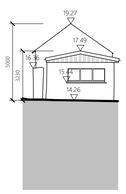


8 ELEVATION 8
SCALE 1:200

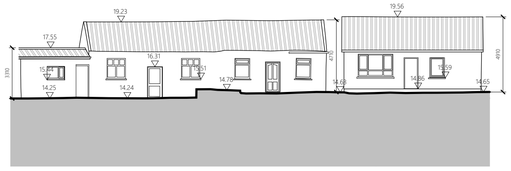

9 ELEVATION 9
SCALE 1:200

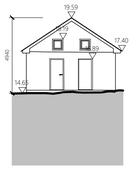

10 ELEVATION 10
SCALE 1:200

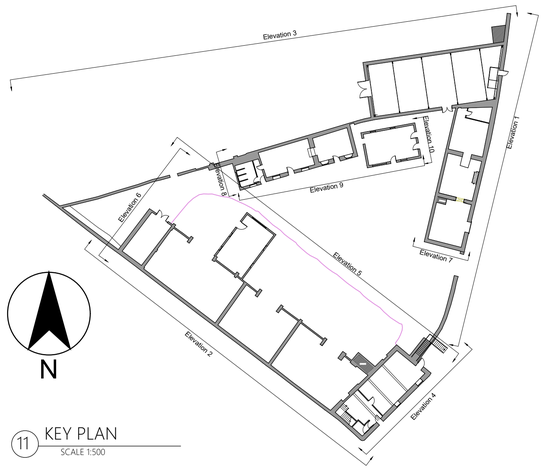

11 KEY PLAN
SCALE 1:500

SITE BOUNDARY AREA: 50 816 m² (5.08ha)

TOTAL EXISTING STRUCTURE AREA: 1 582 m²

LEGEND

SITE BOUNDARY

NOTE:

SURVEY WAS CREATED BY 'MURPHY GEOSPATIAL'
(KILCULLEN BUSINESS CAMPUS, KILCULLEN, CO. KILDARE)
ON DECEMBER 2020

1:200 A1

D FOR APPROVAL 12.2025
C FOR PLANNING 09.2025
B FOR PLANNING 08.2021
A FOR PLANNING 08.2021

EXISTING FARM BUILDINGS ELEVATIONS

SHIPSEYBARRY place makers

PROJECT :	PHASE 1- THE FARM- BESSBOROUGH	DRAWING DESCRIPTION:	EXISTING FARM BUILDINGS ELEVATIONS	CLIENT :	ESTUARY VIEW ENT. 2020 LTD.
SCALE :	1:500 @ A1	DATE :	04.2021	OVERSEEN BY :	AIM	APPROVED BY :	GB	DRAWING NO. :	SB-2020-107-102

28,Richmond Hill , Bellfield , Cork, Ireland t : + 353 (0)21 2398855 f : + 353 (0)21 2398827 e: info@shipseybarry.com www.shipseybarry.com
© COPYRIGHT of SHIPSEY BARRY Ltd. This drawing, or design, may not be reproduced, without express written permission of SHIPSEYBARRY Ltd.