
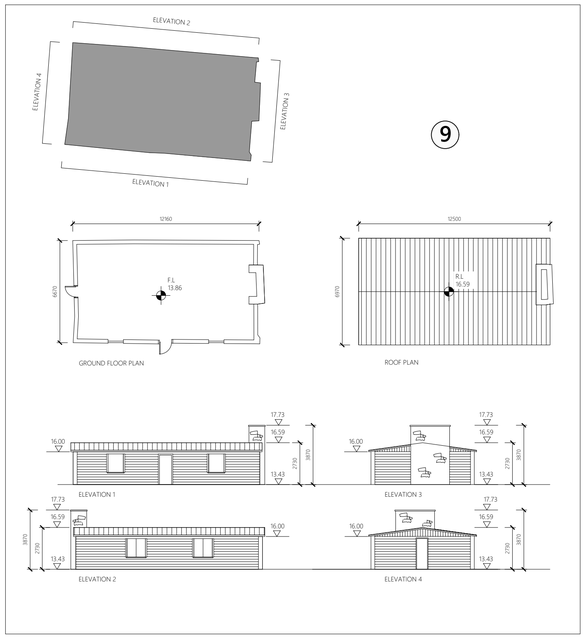



1 BUILDING NO.9

1:200 @ A1

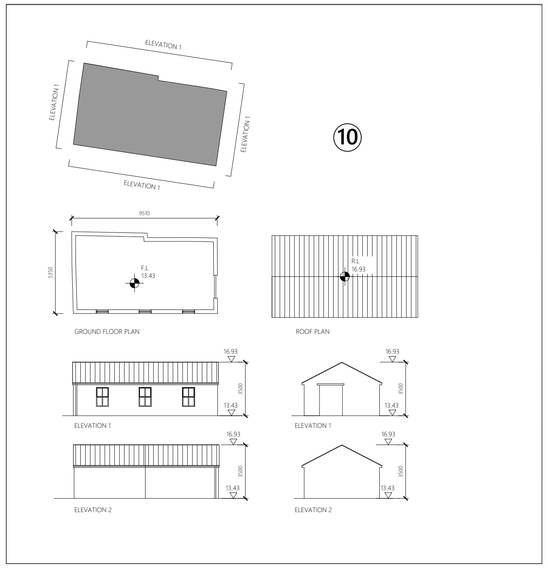


2 BUILDING NO.10

1:200 @ A1

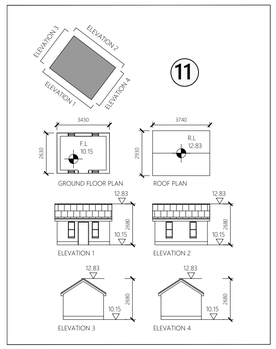


3 BUILDING NO.11

1:200 @ A1

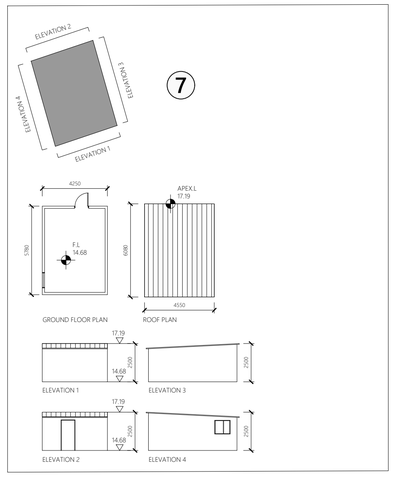


7 BUILDING NO.7

1:200 @ A1

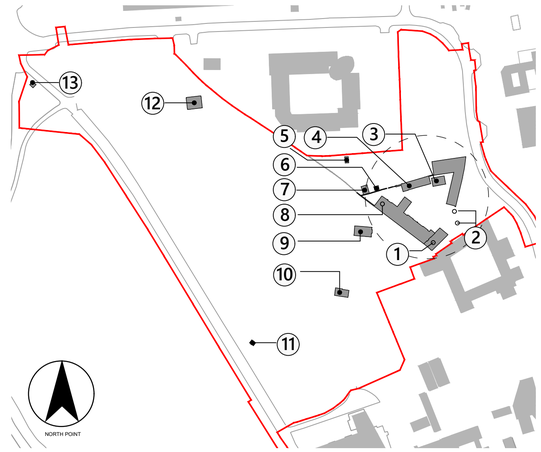


5 KEY

NTS @ A1

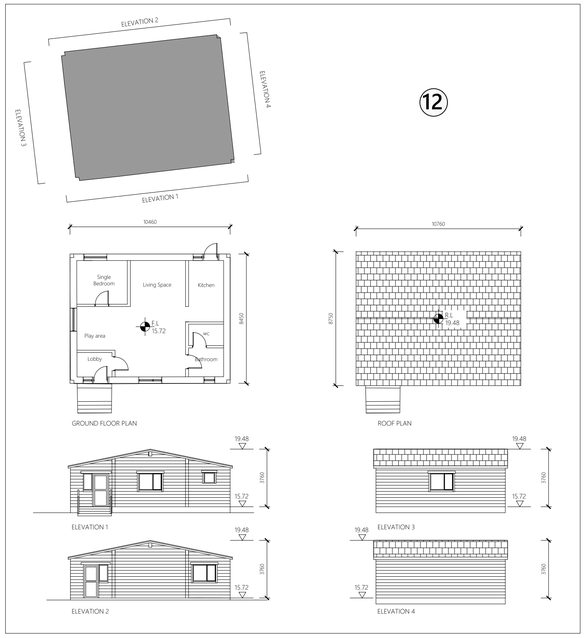


4 BUILDING NO.12

1:200 @ A1

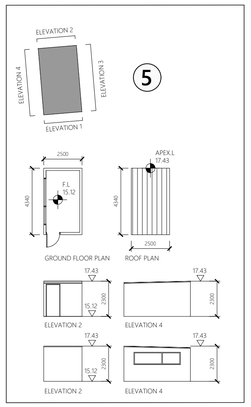


5 BUILDING NO.5

1:200 @ A1

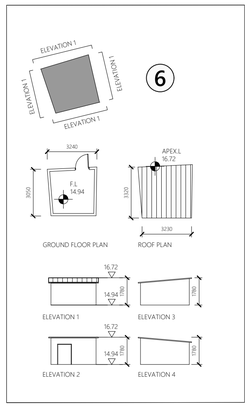

6 BUILDING NO.6

1:200 @ A1

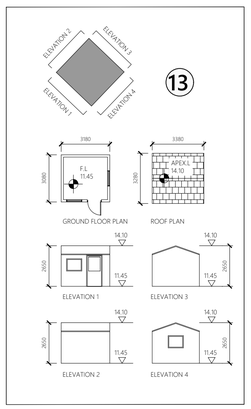

8 BUILDING NO.13

1:200 @ A1

1 FARM BUILDINGS
2 FARM BUILDINGS
3 FARM BUILDINGS
4 FARM BUILDINGS
5 GARDEN STORAGE
6 GARDEN STORAGE
7 GARDEN STORAGE
8 FARM BUILDING
9 STORAGE
10 STORAGE
11 PLAY STRUCTURE
12 LOG CABIN
13 SECURITY HUT

SITE BOUNDARY AREA: 50 816 m² (5.08ha)

TOTAL EXISTING STRUCTURE AREA: 1 582 m²

LEGEND

SITE BOUNDARY

1:200 A1

D FOR AUTHORITY 12.2025
C FOR PLANNING 09.2020
B FOR PLANNING 08.2020
A FOR PLANNING 08.2020

EXISTING BUILDING PLANS & ELEVATIONS

SHiPSEYBARRY place makers

PROJECT : PHASE 1- THE FARM- BESSBOROUGH
DRAWING DESCRIPTION: EXISTING BUILDINGS PLANS & ELEVATIONS
CLIENT : ESTUARY VIEW ENT. 2020 LTD.
SCALE : 1:200 @ A1
DATE : 04.2021
OVERSEEN BY : AIM
APPROVED BY : GB
DRAWING NO. : SB-2020-107-103

28,Richmond Hill , Bellvelleli , Cork, Ireland t : + 353 (0)21 23988 55 f : + 353 (0)21 23988 27 e: info@shipseybarry.com www.shipseybarry.com
© COPYRIGHT of SHIPSEY BARRY Ltd. This drawing or design may not be reproduced without express written permission of SHIPSEYBARRY Ltd