




1 ELEVATION 1
SCALE 1:200

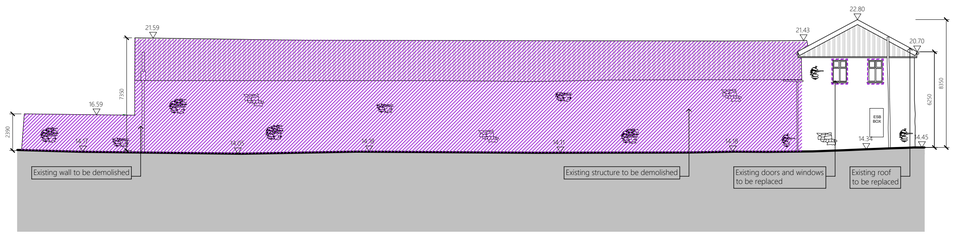


2 ELEVATION 2
SCALE 1:200

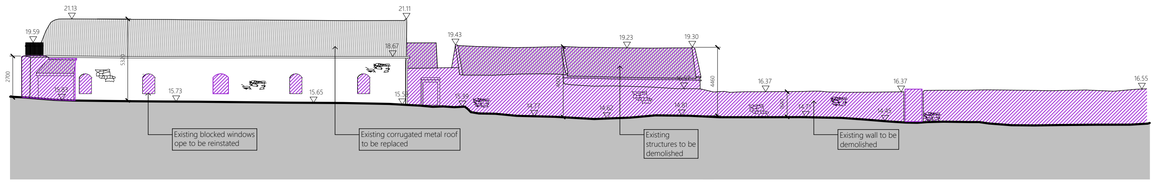


3 ELEVATION 3
SCALE 1:200

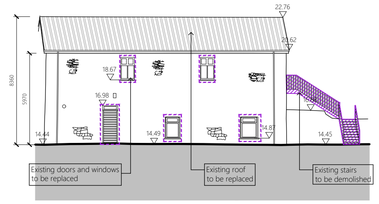


4 ELEVATION 4
SCALE 1:200

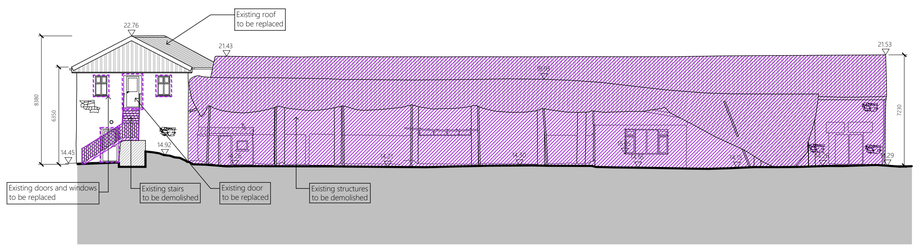


5 ELEVATION 5
SCALE 1:200

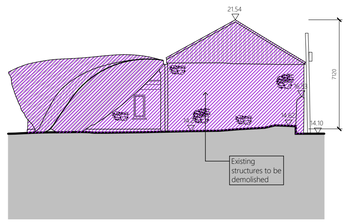


6 ELEVATION 6
SCALE 1:200

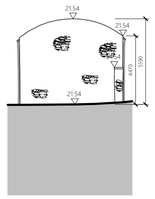


7 ELEVATION 7
SCALE 1:200

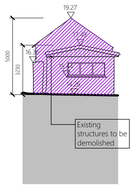


8 ELEVATION 8
SCALE 1:200

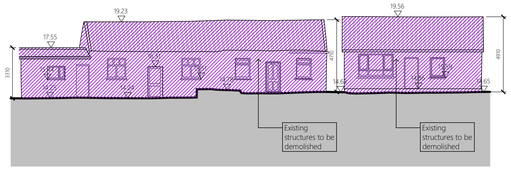

9 ELEVATION 9
SCALE 1:200

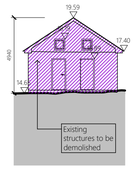

10 ELEVATION 10
SCALE 1:200

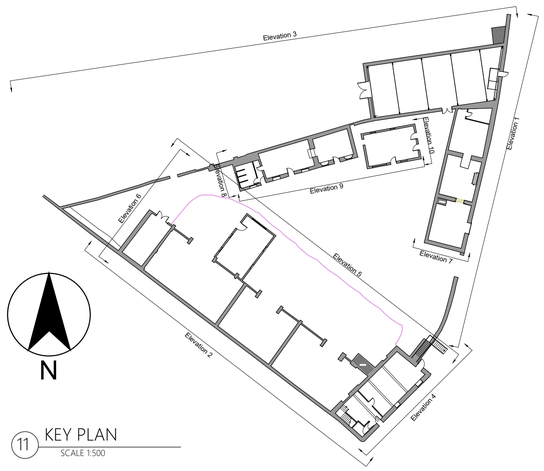

11 KEY PLAN
SCALE 1:500

SITE BOUNDARY AREA: 50 816 m² (5.08ha)

TOTAL EXISTING STRUCTURE AREA: 1 582 m²

TOTAL DEMOLITION AREA: (aprox.): 1 083 m²

LEGEND

- EXISTING STRUCTURE TO BE DEMOLISHED
- EXISTING DOORS AND WINDOWS TO BE REPLACED
- SITE BOUNDARY

NOTE:

SURVEY WAS CREATED BY 'MURPHY GEOSPATIAL' (KILCULLEN BUSINESS CAMPUS, KILCULLEN, CO. KILDARE) ON DECEMBER 2020

1:200 A1

D CHK'D DRAWING 12.2021
C CHK'D DRAWING 09.2020
B CHK'D DRAWING 03.2020
A FOR PLANNING 08.2020

DEMOLITION III-FARM BUILDINGS ELEVATIONS

SHiPSEYBARRY
ARCHITECTURE | PLANNING

PROJECT :	PHASE 1- THE FARM- BESSBOROUGH	DRAWING DESCRIPTION:	DEMOLITION III	CLIENT :	ESTUARY VIEW ENT. 2020 LTD.
SCALE :	1:500 @ A1	DATE :	04.2021	OVERSEEN BY :	AIM
APPROVED BY :	GB	DRAWING NO.:	SB-2020-107-106		

28,Richmond Hill , Bellvedely , Cork, Ireland. t : + 353 (0)21 21988 55 f : + 353 (0)21 21988 27 e: info@shipseybarry.com www.shipseybarry.com
© COPYRIGHT of SHIPSEY BARRY Ltd. This drawing or design may not be reproduced without express written permission of SHIPSEYBARRY Ltd.