
ORANGE DASHED LINE DENOTES EXISTING STONE BUILDINGS/RUINS ON SITE - *TO BE RETAINED WHERE POSSIBLE AND INCORPORATED INTO THE LANDSCAPE STRATEGY. PLEASE SEE SRLA'S REPORTS FOR DETAILED INFORMATION .*

DO NOT SCALE. WORK TO FIGURED DIMENSIONS ONLY.
ALL EXISTING DIMENSIONS TO BE CHECKED ON SITE.
DRAWN ON AUTOCAD R2004 AT DEADY GAHAN ARCHITECTS LTD
LAYERS ON THIS DRAWING COMPLY WITH BS 1192: PART 5

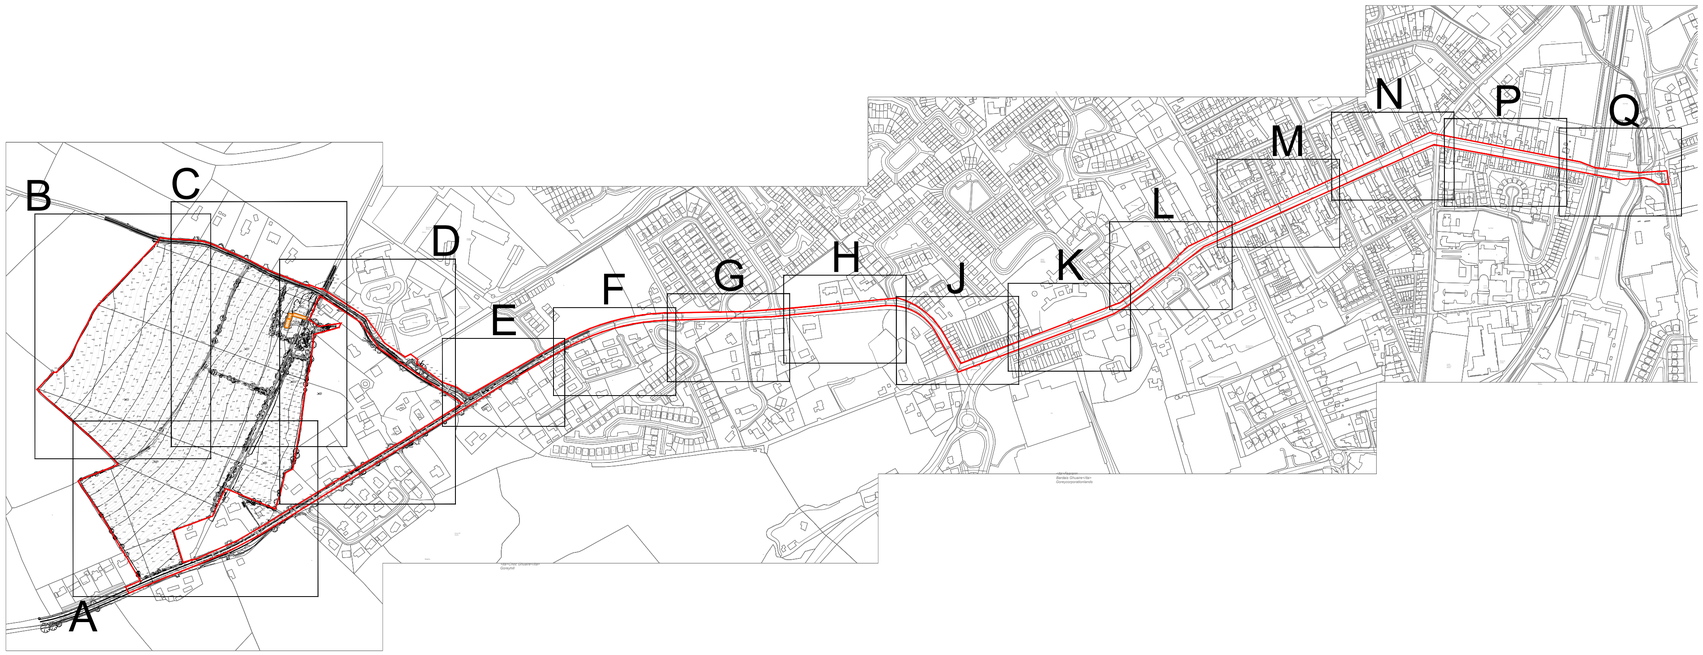

EXISTING SITE PLAN - KEY PLAN

1:5000 @ A1

N
W E
S

date	rev	name	chk	note
14.11.25	P1	EH	EJG	ISSUE FOR PLANNING

DEADY GAHAN ARCHITECTS
EASTGATE VILLAGE, LITTLE ISLAND, CORK
T: 021 4355016 W:WWW.DGARCHITECTS.IE
EMAIL:INFO@DGARCHITECTS.IE

Project
PROPOSED RESIDENTIAL DEVELOPMENT
IN KILNAHUE, GOREY,
CO. WEXFORD

Drawing title
EXISTING SITE PLAN - KEY PLAN

Scale	Drawn	Checked	Date
1:5000 @ A1	LM	EJG	26.06.25

Project No.	Drg. No.	Revision
24058	24058/P/003	P1

☐ Information \ Comments — Tender ☐
☐ Planning — Construction ☐

DO NOT SCALE. WORK TO FIGURED DIMENSIONS ONLY.
ALL EXISTING DIMENSIONS TO BE CHECKED ON SITE.
DRAWN ON AUTOCAD R2004 AT DEADY GAHAN ARCHITECTS LTD
LAYERS ON THIS DRAWING COMPLY WITH BS 1192: PART 5

428050

175750

198150

89500

10150

9950

10450

10050

Coleshal House

N
W E
S

date	rev	name	chk	note
31.10.25	P1	PC	EJG	ISSUE FOR PLANNING

DEADY GAHAN ARCHITECTS
EASTGATE VILLAGE, LITTLE ISLAND, CORK
T: 021 4355016 W: WWW.DGARCHITECTS.IE
EMAIL: INFO@DGARCHITECTS.IE

Project
PROPOSED RESIDENTIAL DEVELOPMENT
IN KILNAHUE, GOREY,
CO. WEXFORD

Drawing title
EXISTING SITE PLAN - PART A

Scale	Drawn	Checked	Date
1:500 @ A1	LM	EJG	26.06.25

Project No.	Drg. No.	Revision
24058	24058/P/003A	P1

☐ Information \ Comments — Tender ☐
☒ Planning — Construction ☐

EXISTING SITE PLAN - PART A
1:500 @ A1

DO NOT SCALE. WORK TO FIGURED DIMENSIONS ONLY.
ALL EXISTING DIMENSIONS TO BE CHECKED ON SITE.
DRAWN ON AUTOCAD R2004 AT DEADY GAHAN ARCHITECTS LTD
LAYERS ON THIS DRAWING COMPLY WITH BS 1192: PART 5

EXISTING SITE PLAN - PART B

1:500 @ A1

N

date	rev	name	chk	note
31.10.25	P1	PC	EJG	ISSUE FOR PLANNING

DEADY GAHAN ARCHITECTS

EASTGATE VILLAGE, LITTLE ISLAND, CORK
T: 021 4355016 W:WWW.DGARCHITECTS.IE
EMAIL:INFO@DGARCHITECTS.IE

Project

PROPOSED RESIDENTIAL DEVELOPMENT

IN KILNAHUE, GOREY,

CO. WEXFORD

Drawing title

EXISTING SITE PLAN - PART B

Scale	Drawn	Checked	Date
1:500 @ A1	LM	EJG	26.06.25

Project No.	Drg. No.	Revision
24058	24058/P/003B	P1

☐ Information \ Comments — Tender ☐

☐ Planning — Construction ☐

ORANGE DASHED LINE DENOTES EXISTING STONE BUILDINGS/RUINS ON SITE - *TO BE RETAINED WHERE POSSIBLE AND INCORPORATED INTO THE LANDSCAPE STRATEGY. PLEASE SEE SRLA'S REPORTS FOR DETAILED INFORMATION .*

DO NOT SCALE. WORK TO FIGURED DIMENSIONS ONLY.
ALL EXISTING DIMENSIONS TO BE CHECKED ON SITE.
DRAWN ON AUTOCAD R2004 AT DEADY GAHAN ARCHITECTS LTD
LAYERS ON THIS DRAWING COMPLY WITH BS 1192: PART 5

277400

359950

357100

ORANGE DASHED LINE DENOTES EXISTING STONE BUILDINGS/RUINS ON SITE - *TO BE RETAINED WHERE POSSIBLE AND INCORPORATED INTO THE LANDSCAPE STRATEGY.*

N
W E
S

EXISTING SITE PLAN - PART C

1:500 @ A1

date	rev	name	chk	note
14.11.25	P1	EH	EJG	ISSUE FOR PLANNING

DEADY GAHAN ARCHITECTS

EASTGATE VILLAGE, LITTLE ISLAND, CORK
T: 021 4355016 W:WWW.DGARCHITECTS.IE
EMAIL:INFO@DGARCHITECTS.IE

Project

PROPOSED RESIDENTIAL DEVELOPMENT

IN KILNAHUE, GOREY,

CO. WEXFORD

Drawing title

EXISTING SITE PLAN - PART C

Scale	Drawn	Checked	Date
1:500 @ A1	LM	EJG	26.06.25
Project No.	**Drg. No.**		**Revision**
24058	24058/P/003C		P1

☐ Information \ Comments — Tender ☐

☐ Planning — Construction ☐

DO NOT SCALE. WORK TO FIGURED DIMENSIONS ONLY.
ALL EXISTING DIMENSIONS TO BE CHECKED ON SITE.
DRAWN ON AUTOCAD R2004 AT DEADY GAHAN ARCHITECTS LTD
LAYERS ON THIS DRAWING COMPLY WITH BS 1192: PART 5

ORANGE DASHED LINE DENOTES EXISTING STONE BUILDINGS/RUINS ON SITE - *TO BE RETAINED WHERE POSSIBLE AND INCORPORATED INTO THE LANDSCAPE STRATEGY. PLEASE SEE SRLA'S REPORTS FOR DETAILED INFORMATION .*

ORANGE DASHED LINE DENOTES EXISTING STONE BUILDINGS/RUINS ON SITE - *TO BE RETAINED WHERE POSSIBLE AND INCORPORATED INTO THE LANDSCAPE STRATEGY.*

Gorey Educate Together National School

Gaelscoil Mhoshiolog

Car Park

15100

9100

8550

9800

9500

10

EXISTING SITE PLAN - PART D

1:500 @ A1

date	rev	name	chk	note
14.10.25	P1	EH	EJG	ISSUE FOR PLANNING

DEADY GAHAN ARCHITECTS
EASTGATE VILLAGE, LITTLE ISLAND, CORK
T: 021 4355016 W:WWW.DGARCHITECTS.IE
EMAIL:INFO@DGARCHITECTS.IE

Project
PROPOSED RESIDENTIAL DEVELOPMENT
IN KILNAHUE, GOREY,
CO. WEXFORD

Drawing title
EXISTING SITE PLAN - PART D

Scale	Drawn	Checked	Date
1:500 @ A1	LM	EJG	26.06.25

Project No.	Drg. No.	Revision
24058	24058/P/003D	P1

☐ Information \ Comments — Tender ☐
☐ Planning — Construction ☐

ORANGE DASHED LINE DENOTES EXISTING STONE BUILDINGS/RUINS ON SITE - *TO BE RETAINED WHERE POSSIBLE AND INCORPORATED INTO THE LANDSCAPE STRATEGY. PLEASE SEE SRLA'S REPORTS FOR DETAILED INFORMATION .*

DO NOT SCALE. WORK TO FIGURED DIMENSIONS ONLY.
ALL EXISTING DIMENSIONS TO BE CHECKED ON SITE.
DRAWN ON AUTOCAD R2004 AT DEADY GAHAN ARCHITECTS LTD
LAYERS ON THIS DRAWING COMPLY WITH BS 1192: PART 5

ORANGE DASHED LINE DENOTES EXISTING STONE BUILDINGS/RUINS ON SITE - *TO BE RETAINED WHERE POSSIBLE AND INCORPORATED INTO THE LANDSCAPE STRATEGY.*

277400
367500
359950
357100
428050
175750
198150
89500
104500
105150
89500
19600

Colonial House

N
W E
S

date	rev	name	chk	note
14.11.25	P1	EH	EJG	ISSUE FOR PLANNING

DEADY GAHAN ARCHITECTS
EASTGATE VILLAGE, LITTLE ISLAND, CORK
T: 021 4355016 W:WWW.DGARCHITECTS.IE
EMAIL:INFO@DGARCHITECTS.IE

Project
PROPOSED RESIDENTIAL DEVELOPMENT
IN KILNAHUE, GOREY,
CO. WEXFORD

Drawing title
EXISTING SITE PLAN - MAIN SITE

Scale	Drawn	Checked	Date
1:1000 @ A1	LM	EJG	26.06.25

Project No.	Drg. No.	Revision
24058	24058/P/003E	P1

☐ Information \ Comments — Tender ☐
☐ Planning — Construction ☐

EXISTING SITE PLAN - MAIN SITE

1:1000 @ A1