NOTE

Please refer to drawings prepared by AKM Consulting for details of drainage proposals

DO NOT SCALE. WORK TO FIGURED DIMENSIONS ONLY.
ALL EXISTING DIMENSIONS TO BE CHECKED ON SITE.
DRAWN ON AUTOCAD R2004 AT DEADY GAHAN ARCHITECTS LTD
LAYERS ON THIS DRAWING COMPLY WITH BS 1192: PART 5

SITE NOTICE LOCATION

EXISTING & PROPOSED SITE PLAN - PART E

1:500 @ A3

N

W E

S

date	rev	name	chk	note
12.11.25	P1	PC	EJG	ISSUE FOR PLANNING

DEADY GAHAN ARCHITECTS

EASTGATE VILLAGE, LITTLE ISLAND, CORK
T: 021 4355016 W:WWW.DGARCHITECTS.IE
EMAIL:INFO@DGARCHITECTS.IE

Project

PROPOSED RESIDENTIAL DEVELOPMENT

IN KILNAHUE, GOREY,

CO. WEXFORD

Drawing title

EXISTING & PROPOSED SITE PLAN - PART E

Scale	Drawn	Checked	Date
1:500 @ A3	LM	EJG	26.06.25

Project No.	Drg. No.	Revision
24058	24058/P/004E	P1

☐ Information \ Comments — Tender ☐

☐ Planning — Construction ☐

NOTE
Please refer to drawings prepared by AKM Consulting for details of drainage proposals

DO NOT SCALE. WORK TO FIGURED DIMENSIONS ONLY.
ALL EXISTING DIMENSIONS TO BE CHECKED ON SITE.
DRAWN ON AUTOCAD R2004 AT DEADY GAHAN ARCHITECTS LTD
LAYERS ON THIS DRAWING COMPLY WITH BS 1192: PART 5

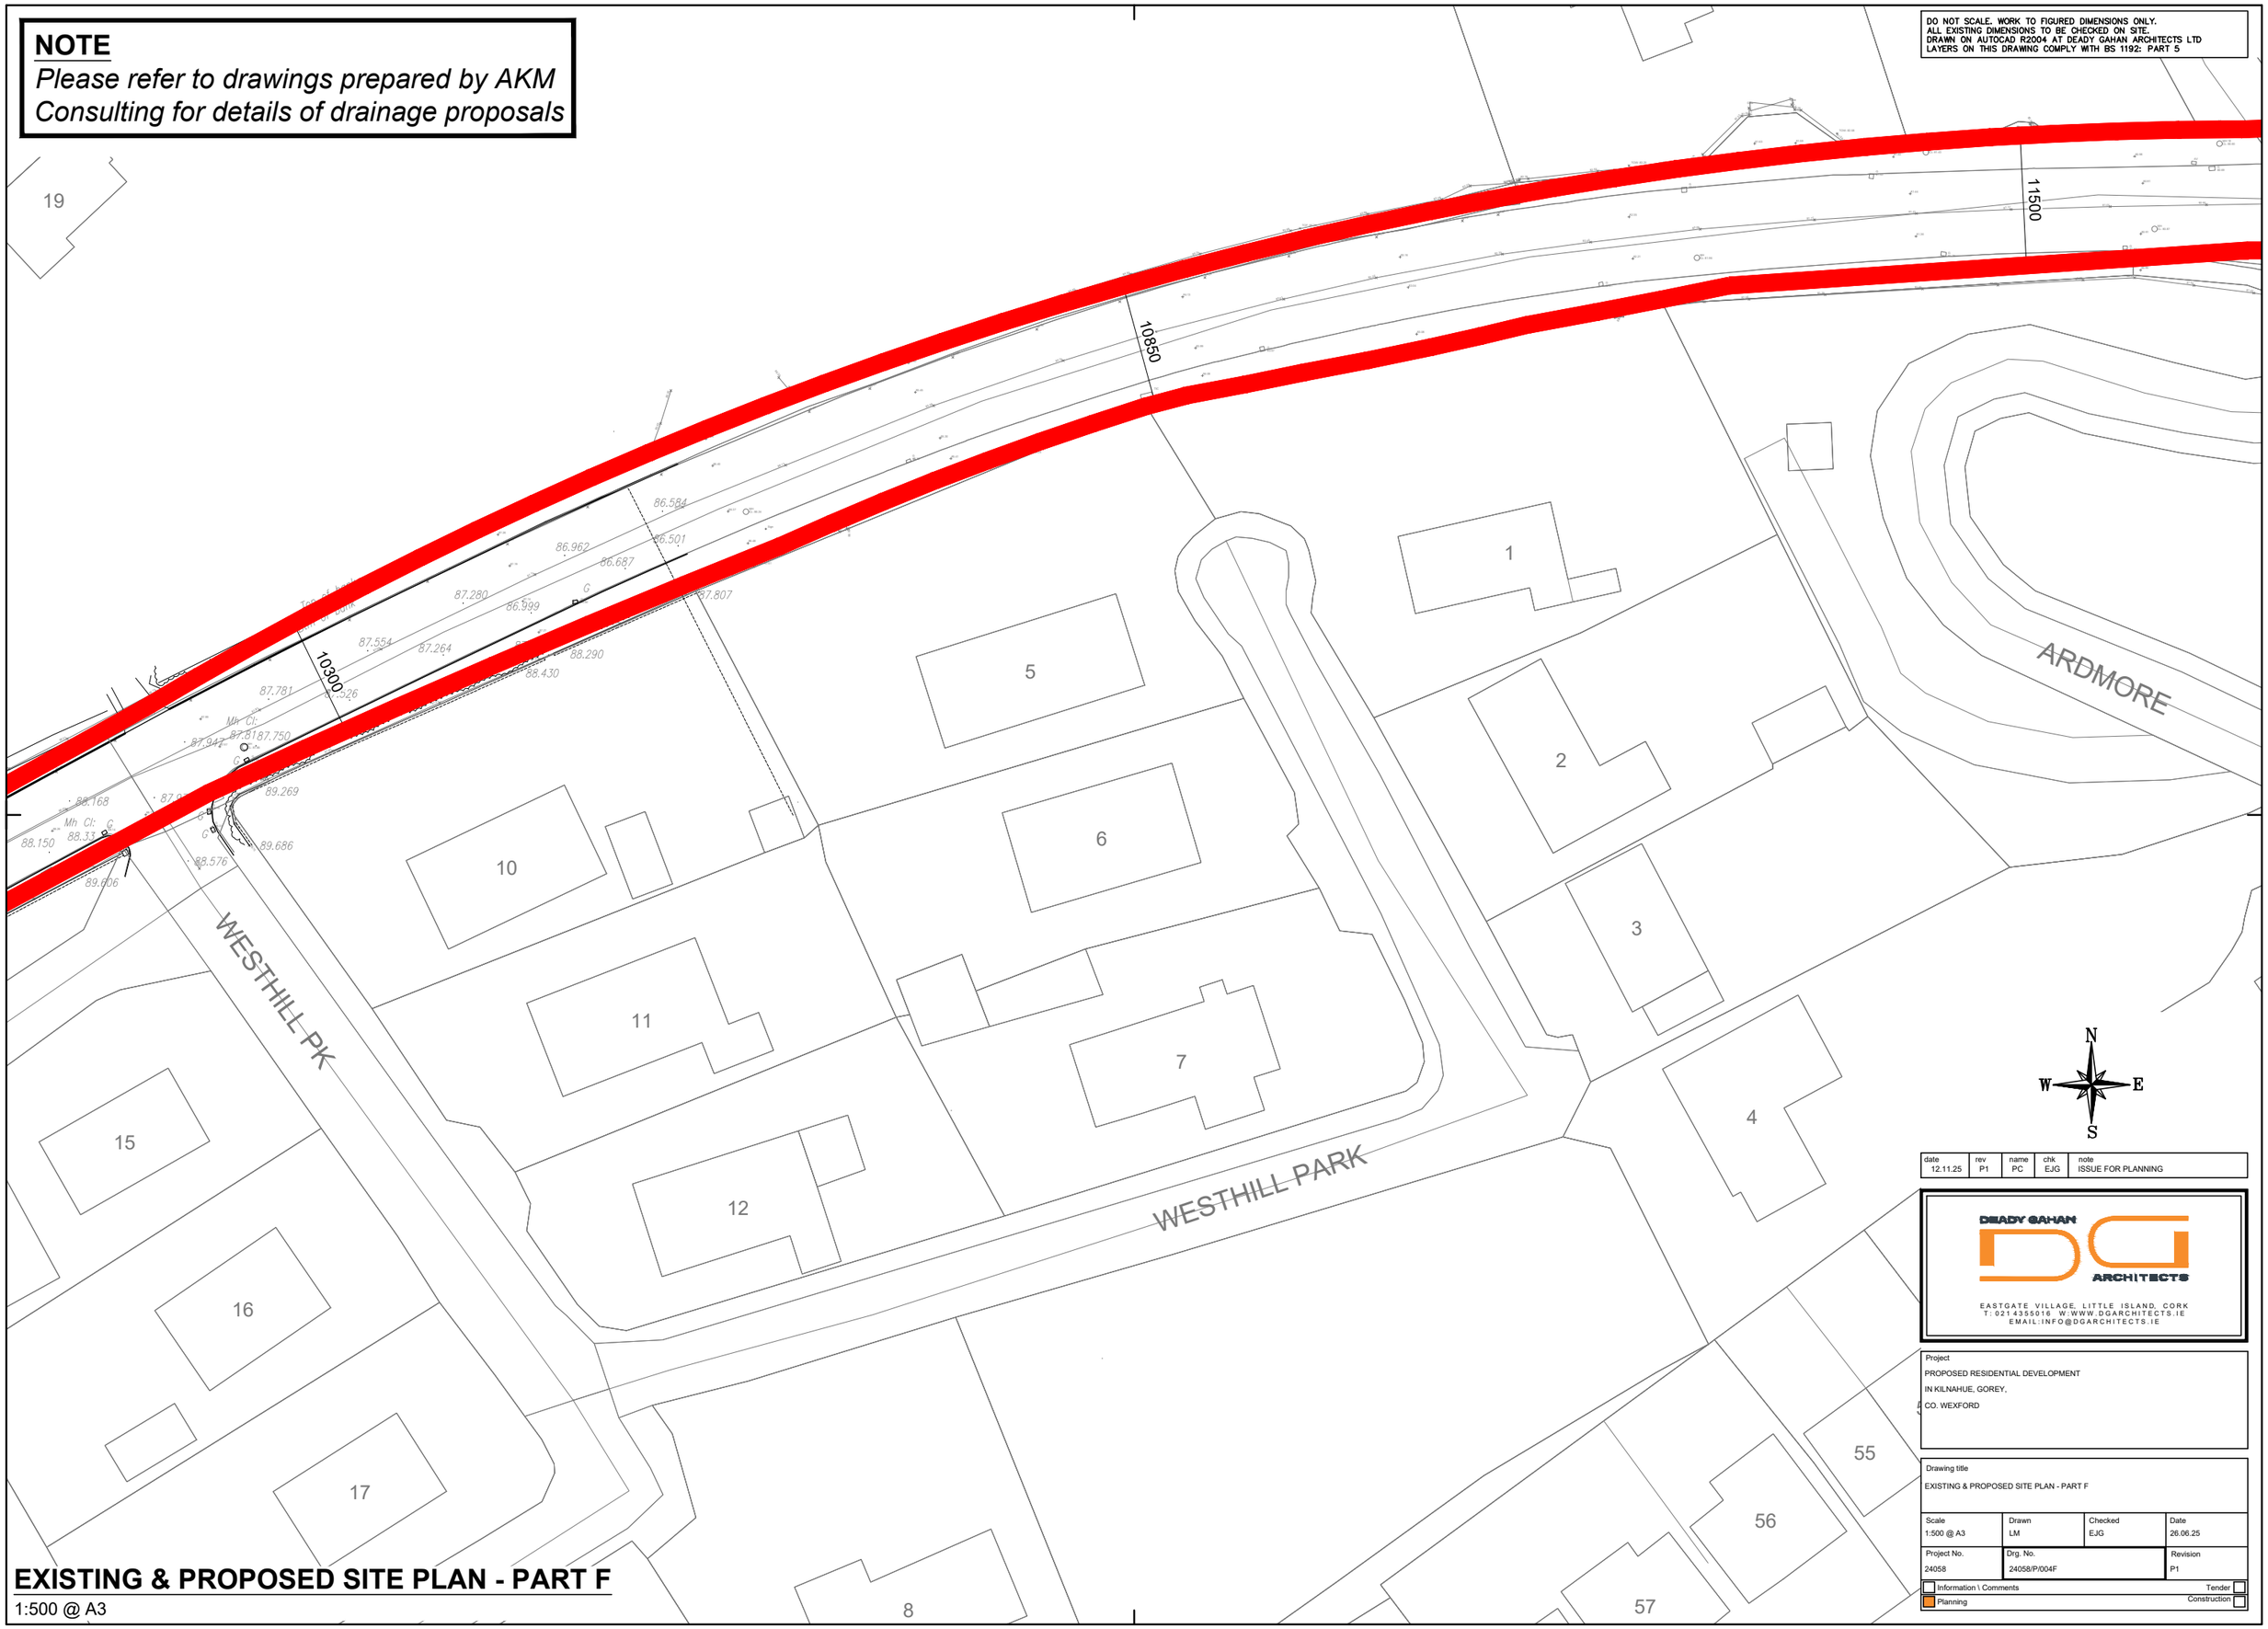

N
W E
S

date	rev	name	chk	note
12.11.25	P1	PC	EJG	ISSUE FOR PLANNING

DEADY GAHAN ARCHITECTS
EASTGATE VILLAGE, LITTLE ISLAND, CORK
T: 021 4355016 W:WWW.DGARCHITECTS.IE
EMAIL:INFO@DGARCHITECTS.IE

Project
PROPOSED RESIDENTIAL DEVELOPMENT
IN KILNAHUE, GOREY,
CO. WEXFORD

Drawing title
EXISTING & PROPOSED SITE PLAN - PART F

Scale	Drawn	Checked	Date
1:500 @ A3	LM	EJG	26.06.25

Project No.	Drg. No.	Revision
24058	24058/P/004F	P1

☐ Information \ Comments — Tender ☐
☐ Planning — Construction ☐

EXISTING & PROPOSED SITE PLAN - PART F
1:500 @ A3

NOTE
Please refer to drawings prepared by AKM Consulting for details of drainage proposals

DO NOT SCALE. WORK TO FIGURED DIMENSIONS ONLY.
ALL EXISTING DIMENSIONS TO BE CHECKED ON SITE.
DRAWN ON AUTOCAD R2004 AT DEADY GAHAN ARCHITECTS LTD
LAYERS ON THIS DRAWING COMPLY WITH BS 1192: PART 5

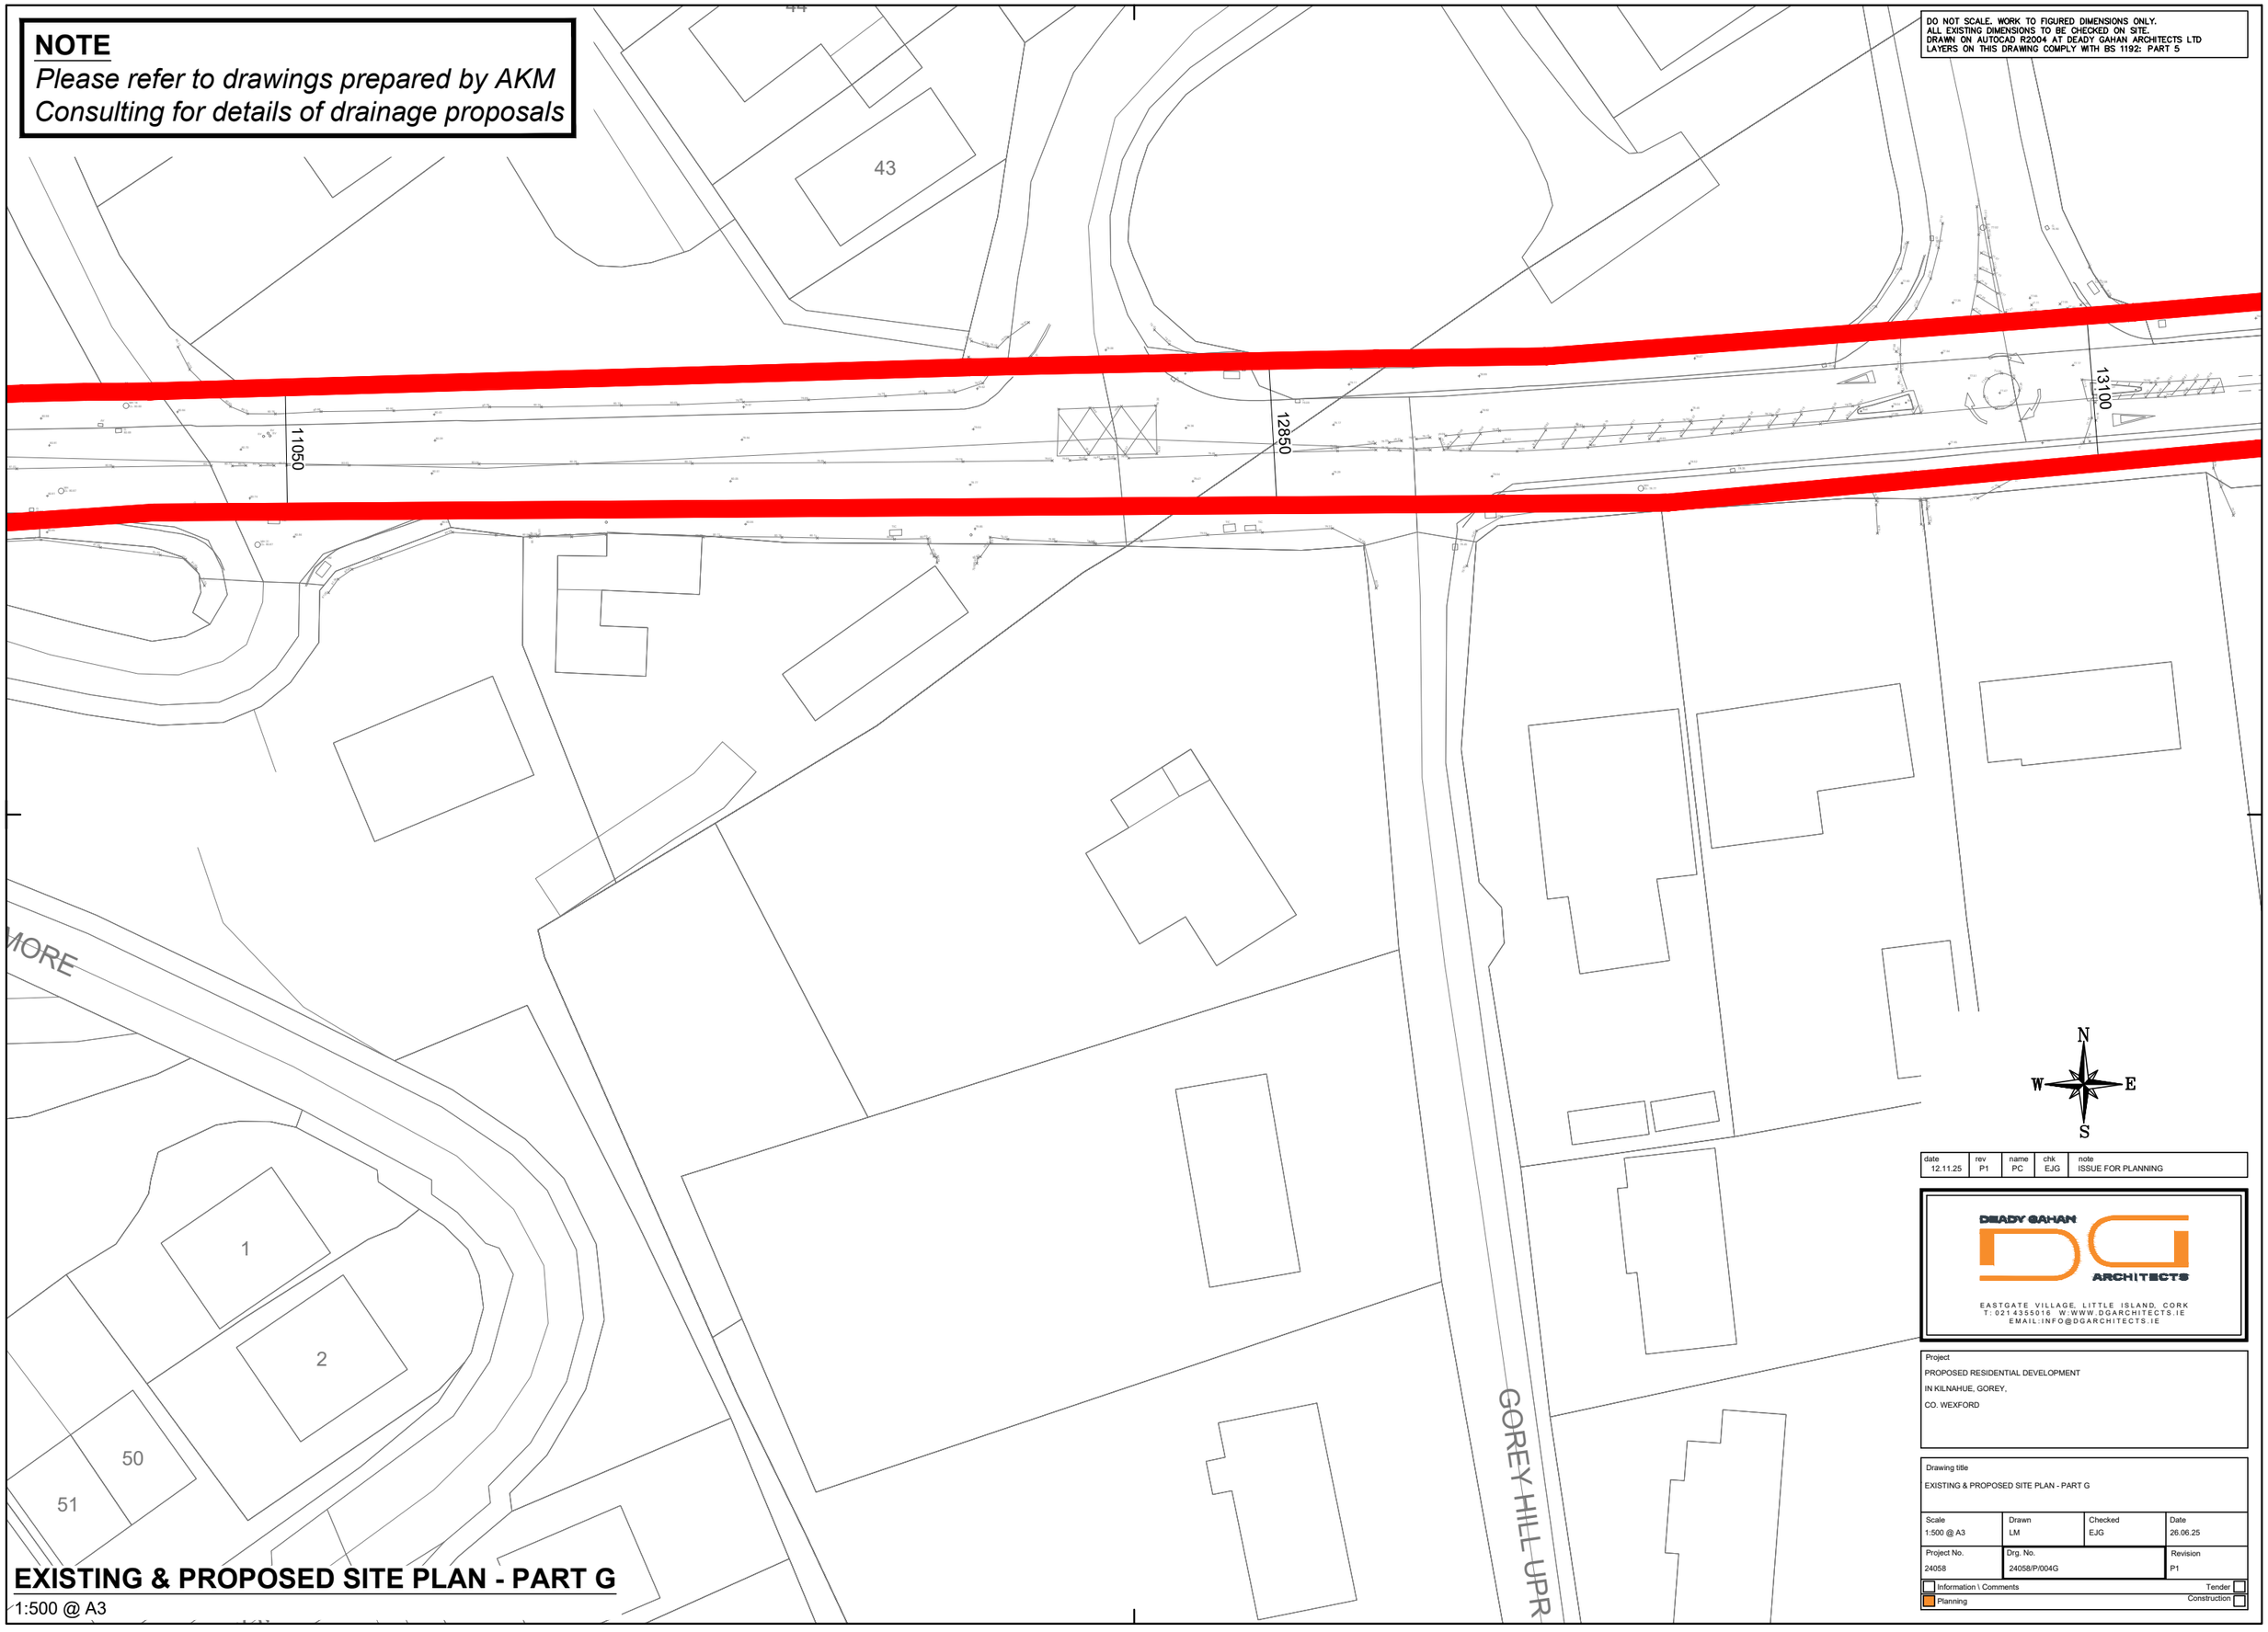

EXISTING & PROPOSED SITE PLAN - PART G

1:500 @ A3

N
W E
S

date	rev	name	chk	note
12.11.25	P1	PC	EJG	ISSUE FOR PLANNING

DEADY GAHAN ARCHITECTS
EASTGATE VILLAGE, LITTLE ISLAND, CORK
T: 021 4355016 W: WWW.DGARCHITECTS.IE
EMAIL: INFO@DGARCHITECTS.IE

Project
PROPOSED RESIDENTIAL DEVELOPMENT
IN KILNAHUE, GOREY,
CO. WEXFORD

Drawing title
EXISTING & PROPOSED SITE PLAN - PART G

Scale	Drawn	Checked	Date
1:500 @ A3	LM	EJG	26.06.25

Project No.	Drg. No.	Revision
24058	24058/P/004G	P1

☐ Information \ Comments ☐ Tender
☒ Planning ☐ Construction

NOTE
Please refer to drawings prepared by AKM Consulting for details of drainage proposals

DO NOT SCALE. WORK TO FIGURED DIMENSIONS ONLY.
ALL EXISTING DIMENSIONS TO BE CHECKED ON SITE.
DRAWN ON AUTOCAD R2004 AT DEADY GAHAN ARCHITECTS LTD
LAYERS ON THIS DRAWING COMPLY WITH BS 1192: PART 5

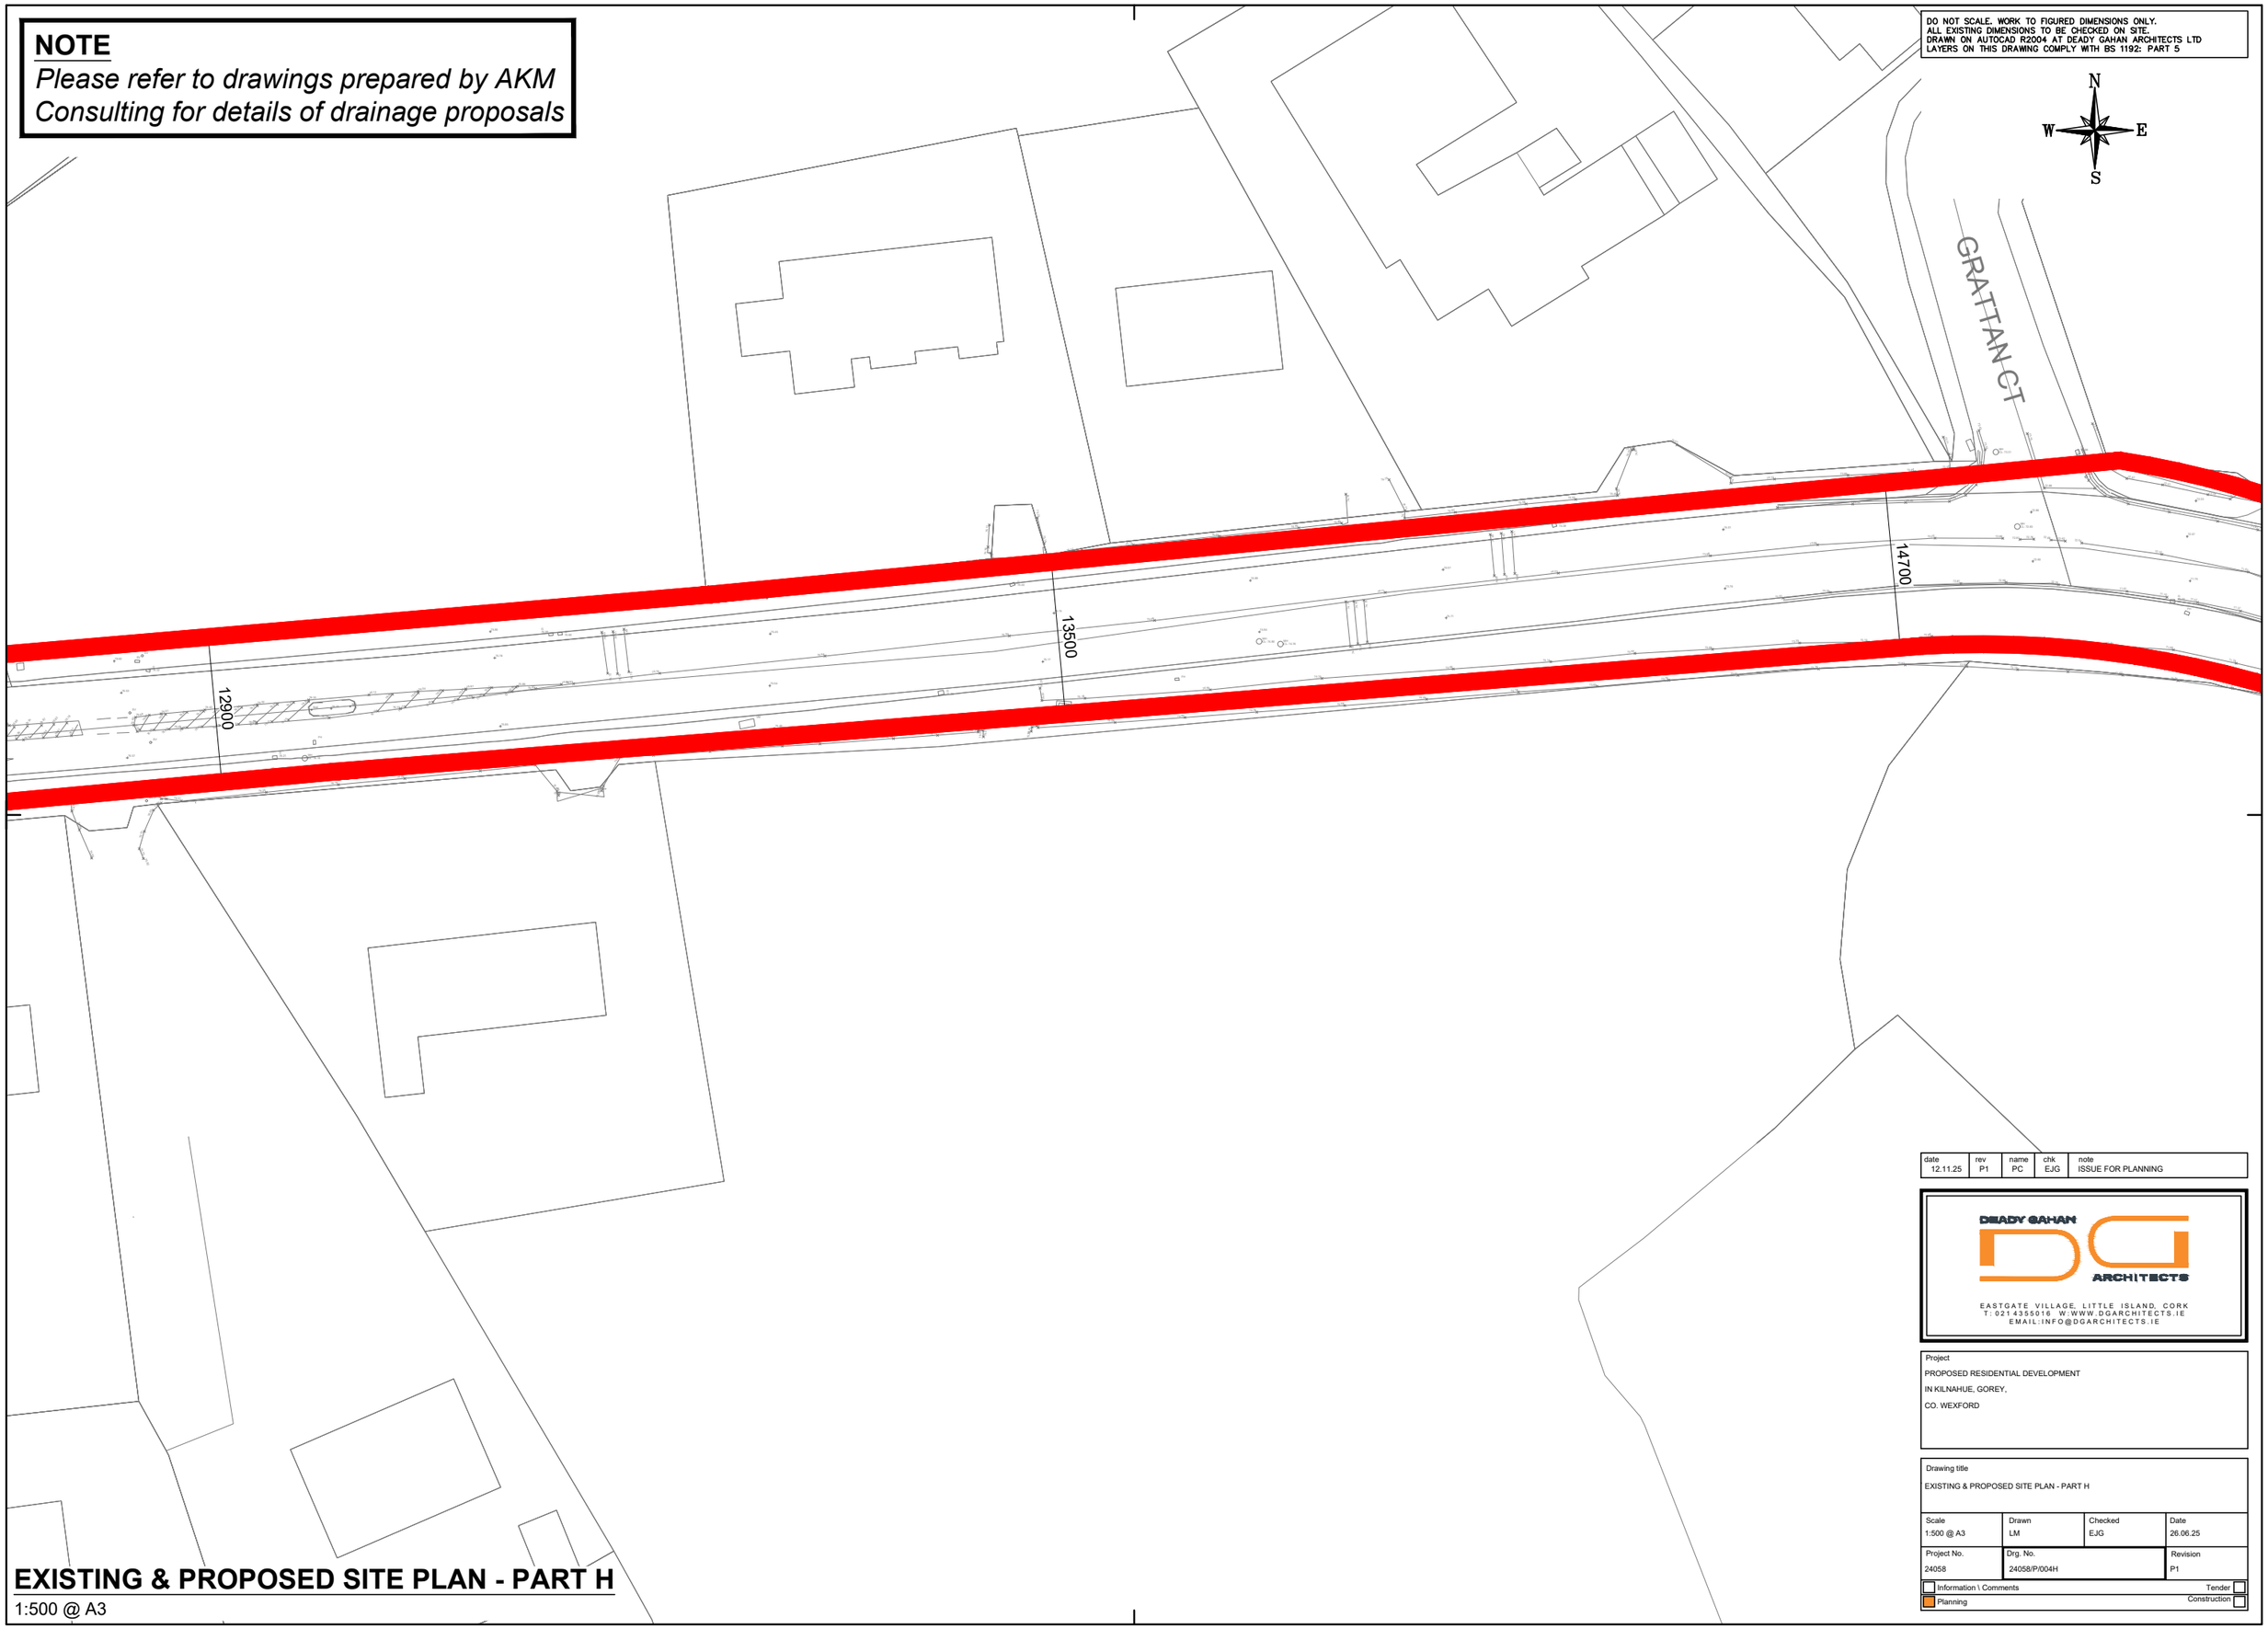

EXISTING & PROPOSED SITE PLAN - PART H

1:500 @ A3

date	rev	name	chk	note
12.11.25	P1	PC	EJG	ISSUE FOR PLANNING

DEADY GAHAN ARCHITECTS
EASTGATE VILLAGE, LITTLE ISLAND, CORK
T: 021 4355016 W: WWW.DGARCHITECTS.IE
EMAIL: INFO@DGARCHITECTS.IE

Project
PROPOSED RESIDENTIAL DEVELOPMENT
IN KILNAHUE, GOREY,
CO. WEXFORD

Drawing title
EXISTING & PROPOSED SITE PLAN - PART H

Scale	Drawn	Checked	Date
1:500 @ A3	LM	EJG	26.06.25

Project No.	Drg. No.	Revision
24058	24058/P/004H	P1

☐ Information \ Comments ☐ Tender
☒ Planning ☐ Construction

NOTE

Please refer to drawings prepared by AKM Consulting for details of drainage proposals

DO NOT SCALE. WORK TO FIGURED DIMENSIONS ONLY.
ALL EXISTING DIMENSIONS TO BE CHECKED ON SITE.
DRAWN ON AUTOCAD R2004 AT DEADY GAHAN ARCHITECTS LTD
LAYERS ON THIS DRAWING COMPLY WITH BS 1192: PART 5

N
W E
S

15550

GRATTAN ST

10250

13350

11900

MCCURTAIN ST

MCCURTAIN STREET

Monument

SITE NOTICE LOCATION

7 6 5 4 3 2 1

17 18 19 20 21 22

42 41 40 39 38 37 36 35 34 33 32 31 30 29 28 27 26 25 24 23

17

date	rev	name	chk	note
12.11.25	P1	PC	EJG	ISSUE FOR PLANNING

DEADY GAHAN ARCHITECTS
EASTGATE VILLAGE, LITTLE ISLAND, CORK
T: 021 4355016 W:WWW.DGARCHITECTS.IE
EMAIL:INFO@DGARCHITECTS.IE

Project
PROPOSED RESIDENTIAL DEVELOPMENT
IN KILNAHUE, GOREY,
CO. WEXFORD

Drawing title
EXISTING & PROPOSED SITE PLAN - PART J

Scale	Drawn	Checked	Date
1:500 @ A3	LM	EJG	26.06.25

Project No.	Drg. No.	Revision
24058	24058/P/004J	P1

☐ Information \ Comments ☐ Tender
☐ Planning ☐ Construction

EXISTING & PROPOSED SITE PLAN - PART J

1:500 @ A3

NOTE
Please refer to drawings prepared by AKM Consulting for details of drainage proposals

DO NOT SCALE. WORK TO FIGURED DIMENSIONS ONLY.
ALL EXISTING DIMENSIONS TO BE CHECKED ON SITE.
DRAWN ON AUTOCAD R2004 AT DEADY GAHAN ARCHITECTS LTD
LAYERS ON THIS DRAWING COMPLY WITH BS 1192: PART 5

Ambulance Station

Tk

MCCURTAIN ST

10800

15150

13350

1 2 3 4 5 6 7 8 9 10 11 12 13 14 15 16 17 20 21 22 23 24 25

N
W E
S

date	rev	name	chk	note
12.11.25	P1	PC	EJG	ISSUE FOR PLANNING

DEADY GAHAN ARCHITECTS
EASTGATE VILLAGE, LITTLE ISLAND, CORK
T: 021 4355016 W:WWW.DGARCHITECTS.IE
EMAIL:INFO@DGARCHITECTS.IE

Project
PROPOSED RESIDENTIAL DEVELOPMENT
IN KILNAHUE, GOREY,
CO. WEXFORD

Drawing title
EXISTING & PROPOSED SITE PLAN - PART K

Scale	Drawn	Checked	Date
1:500 @ A3	LM	EJG	26.06.25

Project No.	Drg. No.	Revision
24058	24058/P/004K	P1

☐ Information \ Comments ☐ Tender
☐ Planning ☐ Construction

EXISTING & PROPOSED SITE PLAN - PART K

1:500 @ A3

NOTE
Please refer to drawings prepared by AKM Consulting for details of drainage proposals

DO NOT SCALE. WORK TO FIGURED DIMENSIONS ONLY.
ALL EXISTING DIMENSIONS TO BE CHECKED ON SITE.
DRAWN ON AUTOCAD R2004 AT DEADY GAHAN ARCHITECTS LTD
LAYERS ON THIS DRAWING COMPLY WITH BS 1192: PART 5

Car Park
GS Stn
MAIN ST
MAIN ST
Christ Church, Church of Ireland
11850
10800
17050
50
50A
51
57
60
61
62
64
1
2
3
4
5
6

N
W E
S

EXISTING & PROPOSED SITE PLAN - PART L

1:500 @ A3

date	rev	name	chk	note
12.11.25	P1	PC	EJG	ISSUE FOR PLANNING

DEADY GAHAN ARCHITECTS
EASTGATE VILLAGE, LITTLE ISLAND, CORK
T: 021 4355016 W:WWW.DGARCHITECTS.IE
EMAIL:INFO@DGARCHITECTS.IE

Project
PROPOSED RESIDENTIAL DEVELOPMENT
IN KILNAHUE, GOREY,
CO. WEXFORD

Drawing title
EXISTING & PROPOSED SITE PLAN - PART L

Scale	Drawn	Checked	Date
1:500 @ A3	LM	EJG	26.06.25

Project No.	Drg. No.	Revision
24058	24058/P/004L	P1

☐ Information \ Comments — Tender ☐
☐ Planning — Construction ☐

NOTE
Please refer to drawings prepared by AKM Consulting for details of drainage proposals

DO NOT SCALE. WORK TO FIGURED DIMENSIONS ONLY.
ALL EXISTING DIMENSIONS TO BE CHECKED ON SITE.
DRAWN ON AUTOCAD R2004 AT DEADY GAHAN ARCHITECTS LTD
LAYERS ON THIS DRAWING COMPLY WITH BS 1192: PART 5

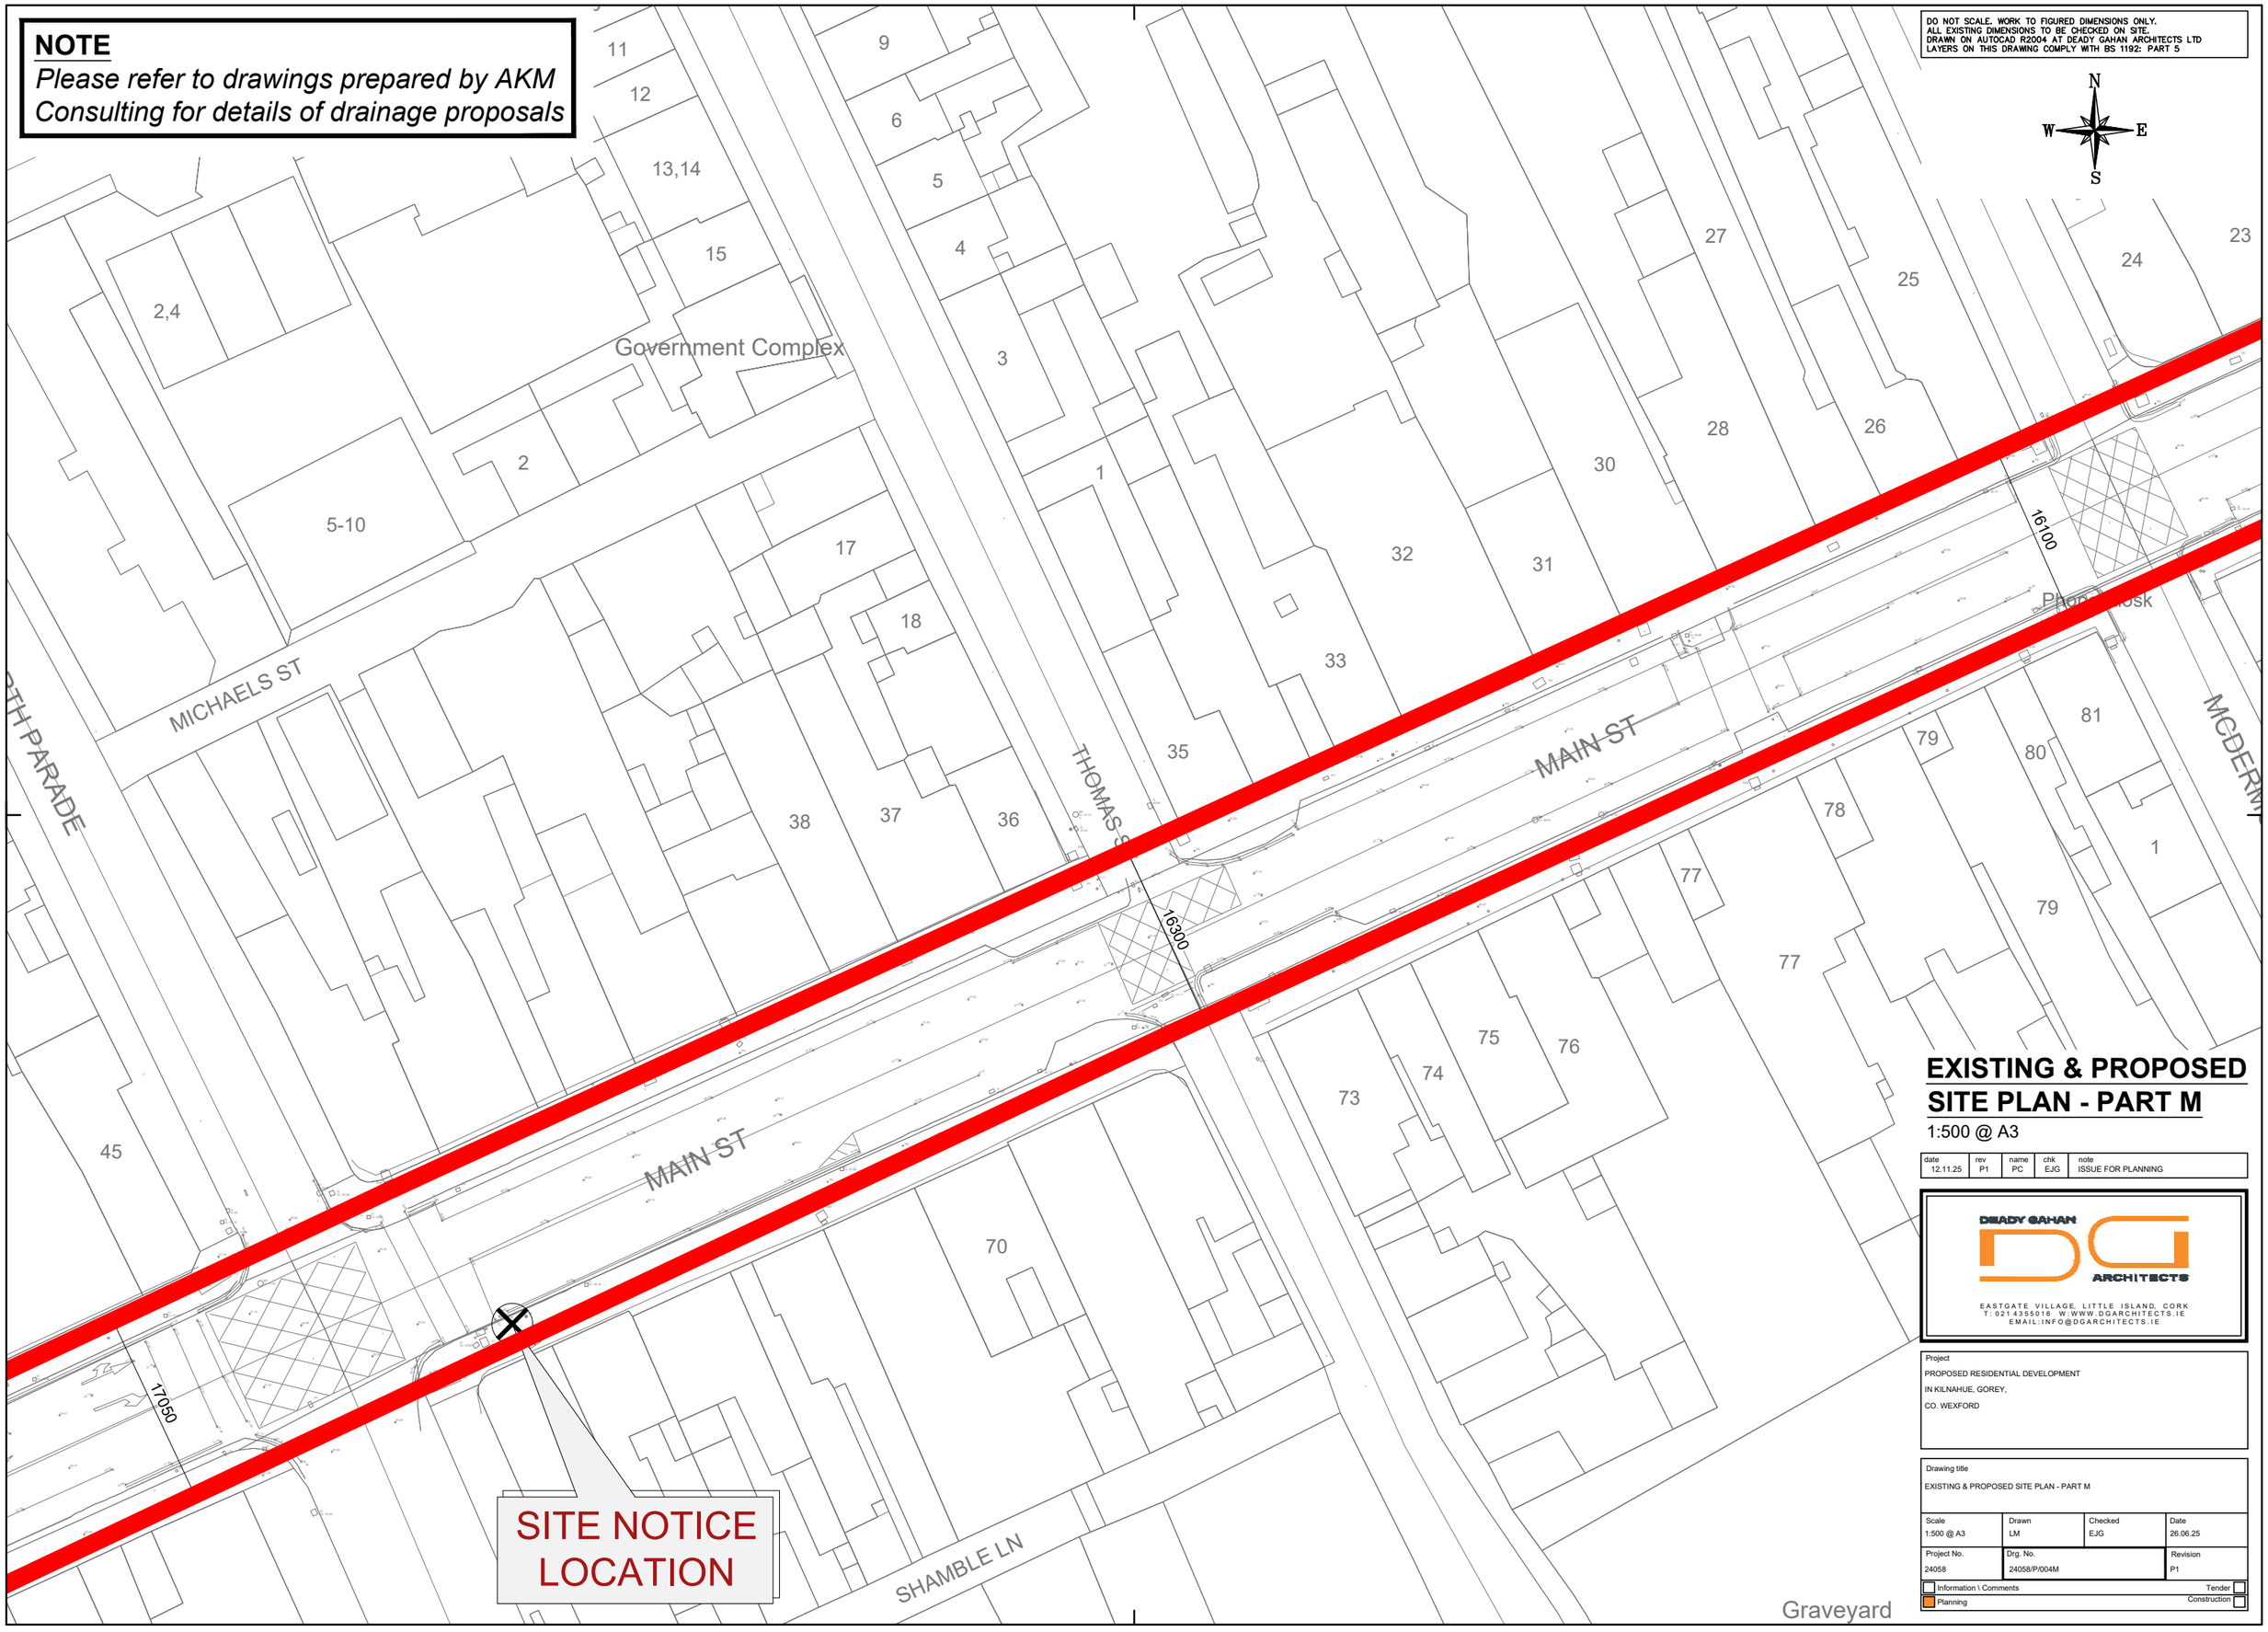

EXISTING & PROPOSED SITE PLAN - PART M

1:500 @ A3

date	rev	name	chk	note
12.11.25	P1	PC	EJG	ISSUE FOR PLANNING

DEADY GAHAN ARCHITECTS

EASTGATE VILLAGE, LITTLE ISLAND, CORK
T: 021 4355016 W: WWW.DGARCHITECTS.IE
EMAIL: INFO@DGARCHITECTS.IE

Project
PROPOSED RESIDENTIAL DEVELOPMENT
IN KILNAHUE, GOREY,
CO. WEXFORD

Drawing title
EXISTING & PROPOSED SITE PLAN - PART M

Scale	Drawn	Checked	Date
1:500 @ A3	LM	EJG	26.06.25

Project No.	Drg. No.	Revision
24058	24058/P/004M	P1

Information \ Comments — Tender
Planning — Construction

NOTE
Please refer to drawings prepared by AKM Consulting for details of drainage proposals

DO NOT SCALE. WORK TO FIGURED DIMENSIONS ONLY.
ALL EXISTING DIMENSIONS TO BE CHECKED ON SITE.
DRAWN ON AUTOCAD R2004 AT DEADY GAHAN ARCHITECTS LTD
LAYERS ON THIS DRAWING COMPLY WITH BS 1192: PART 5

N
W E
S

RAFTER ST
MAIN ST
CHURCH ST
MICHAEL'S RD
15600
16050
16350

date	rev	name	chk	note
12.11.25	P1	PC	EJG	ISSUE FOR PLANNING

DEADY GAHAN ARCHITECTS
EASTGATE VILLAGE, LITTLE ISLAND, CORK
T: 021 4355016 W:WWW.DGARCHITECTS.IE
EMAIL:INFO@DGARCHITECTS.IE

Project
PROPOSED RESIDENTIAL DEVELOPMENT
IN KILNAHUE, GOREY,
CO. WEXFORD

Drawing title
EXISTING & PROPOSED SITE PLAN - PART N

Scale	Drawn	Checked	Date
1:500 @ A3	LM	EJG	26.06.25

Project No.	Drg. No.	Revision
24058	24058/P/004N	P1

☐ Information \ Comments — Tender ☐
☐ Planning — Construction ☐

EXISTING & PROPOSED SITE PLAN - PART N
1:500 @ A3

NOTE
Please refer to drawings prepared by AKM Consulting for details of drainage proposals

DO NOT SCALE. WORK TO FIGURED DIMENSIONS ONLY.
ALL EXISTING DIMENSIONS TO BE CHECKED ON SITE.
DRAWN ON AUTOCAD R2004 AT DEADY GAHAN ARCHITECTS LTD
LAYERS ON THIS DRAWING COMPLY WITH BS 1192: PART 5

N
W E
S

16350
15550
15300

ESMONDE ST

ST MICHAEL'S CT

ST MICHAEL'S CT

date	rev	name	chk	note
12.11.25	P1	PC	EJG	ISSUE FOR PLANNING

DEADY GAHAN ARCHITECTS
EASTGATE VILLAGE, LITTLE ISLAND, CORK
T: 021 4355016 W: WWW.DGARCHITECTS.IE
EMAIL: INFO@DGARCHITECTS.IE

Project
PROPOSED RESIDENTIAL DEVELOPMENT
IN KILNAHUE, GOREY,
CO. WEXFORD

Drawing title
EXISTING & PROPOSED SITE PLAN - PART P

Scale	Drawn	Checked	Date
1:500 @ A3	LM	EJG	26.06.25
Project No. 24058	Drg. No. 24058/P/004P		Revision P1

☐ Information \ Comments ☐ Tender
☐ Planning ☐ Construction

EXISTING & PROPOSED SITE PLAN - PART P

1:500 @ A3

NOTE
Please refer to drawings prepared by AKM Consulting for details of drainage proposals

DO NOT SCALE. WORK TO FIGURED DIMENSIONS ONLY.
ALL EXISTING DIMENSIONS TO BE CHECKED ON SITE.
DRAWN ON AUTOCAD R2004 AT DEADY GAHAN ARCHITECTS LTD
LAYERS ON THIS DRAWING COMPLY WITH BS 1192: PART 5

N
W E
S

Banoge River - Abhainn na Beannóige

15300

COURTOWN ROAD

12950

Gorey Bridge

21050

Phone Kiosk

23 24 26 27 28 29 30

24,25,26

23

22

SITE NOTICE LOCATION

date	rev	name	chk	note
12.11.25	P1	PC	EJG	ISSUE FOR PLANNING

DEADY GAHAN ARCHITECTS
EASTGATE VILLAGE, LITTLE ISLAND, CORK
T: 021 4355016 W:WWW.DGARCHITECTS.IE
EMAIL:INFO@DGARCHITECTS.IE

Project
PROPOSED RESIDENTIAL DEVELOPMENT
IN KILNAHUE, GOREY,
CO. WEXFORD

Drawing title
EXISTING & PROPOSED SITE PLAN - PART Q

Scale	Drawn	Checked	Date
1:500 @ A3	LM	EJG	26.06.25

Project No.	Drg. No.	Revision
24058	24058/P/004Q	P1

☐ Information \ Comments ☐ Tender
☐ Planning ☐ Construction

EXISTING & PROPOSED SITE PLAN - PART Q

1:500 @ A3