DO NOT SCALE. WORK TO FIGURED DIMENSIONS ONLY.
ALL EXISTING DIMENSIONS TO BE CHECKED ON SITE.
DRAWN ON AUTOCAD R2004 AT DEADY GAHAN ARCHITECTS LTD
LAYERS ON THIS DRAWING COMPLY WITH BS 1192: PART 5

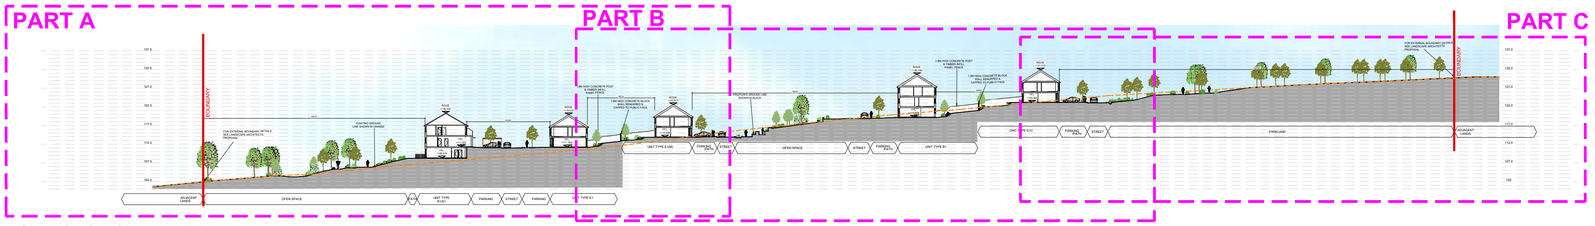

SITE SECTION D-D KEY
NTS@A1

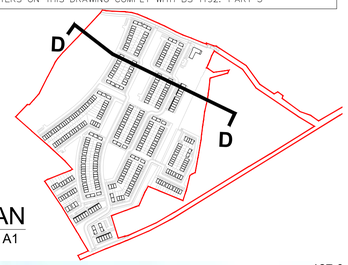

KEY PLAN
SCALE NTS @ A1

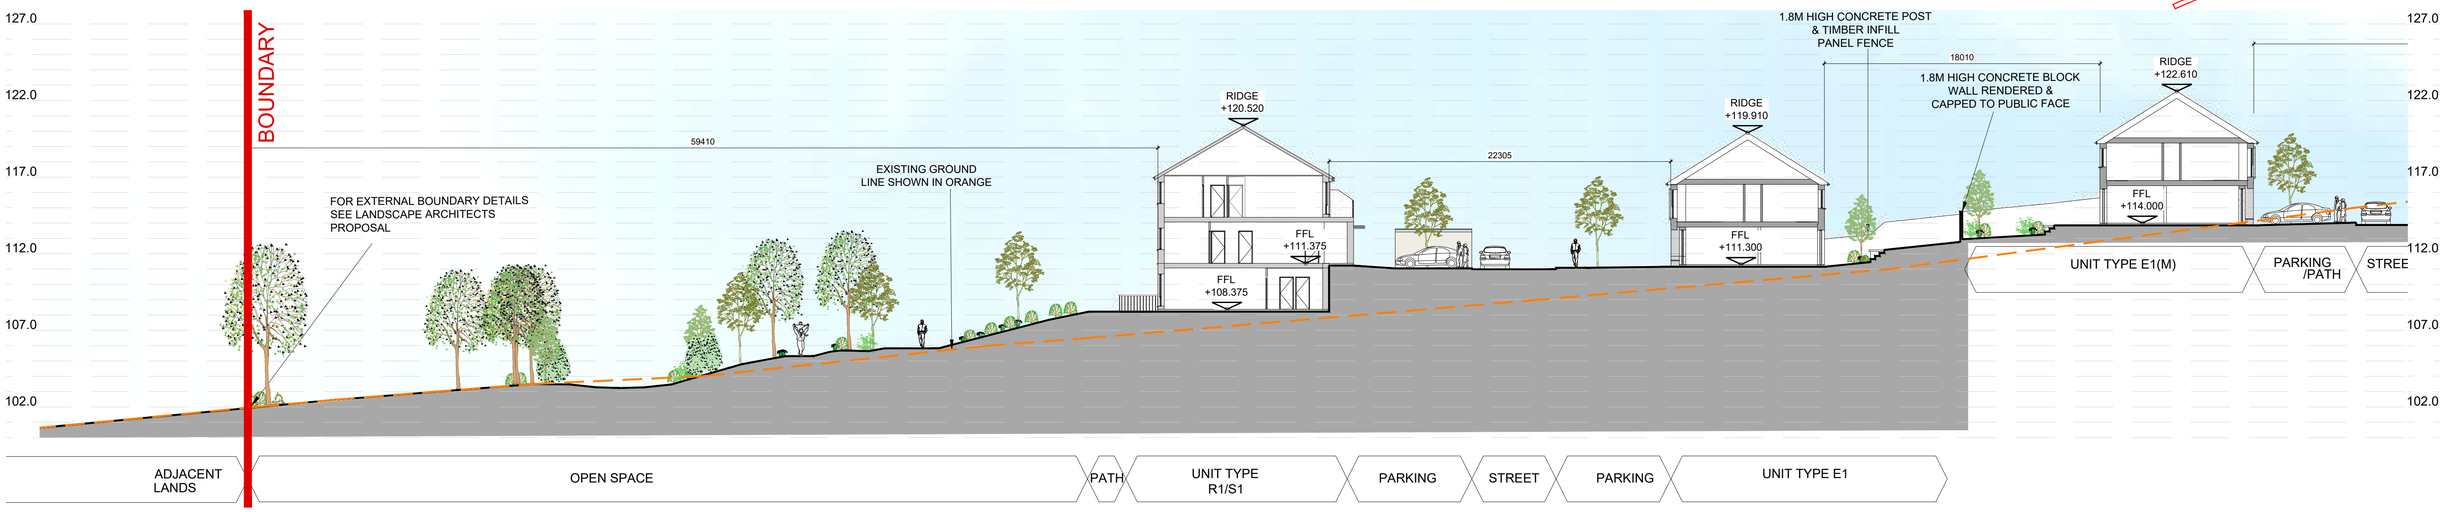

SITE SECTION D-D (PART A)
1:200@A1

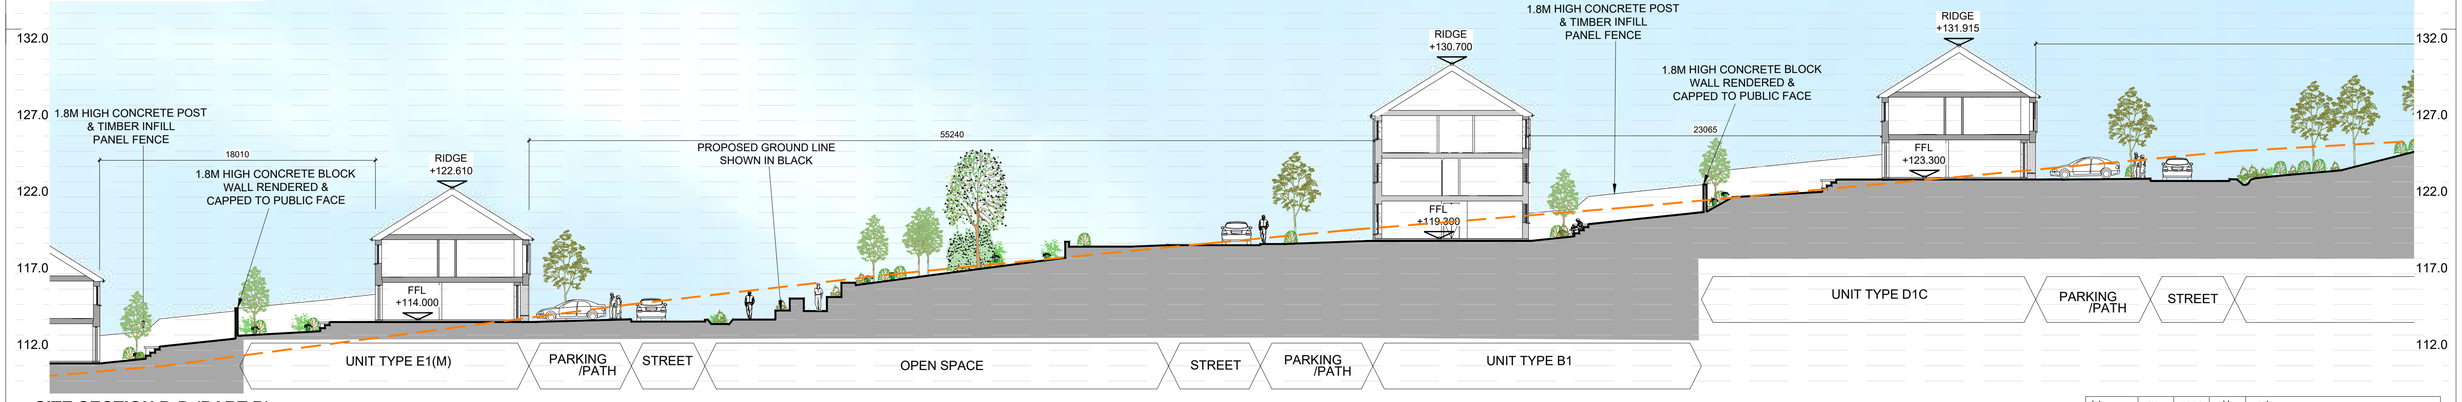

SITE SECTION D-D (PART B)
1:200@A1

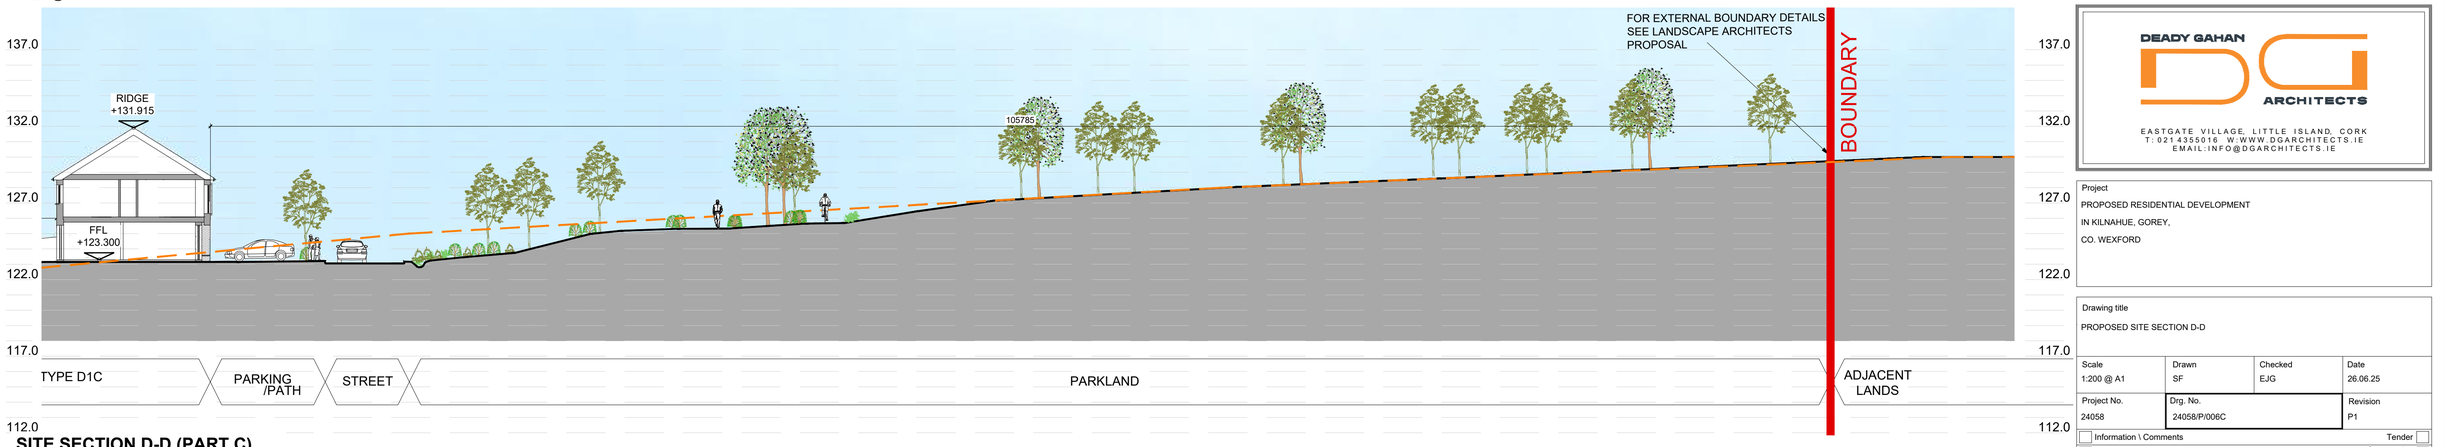

SITE SECTION D-D (PART C)
1:200@A1

date	rev	name	chk	note
17.11.25	P1	PBC	EJG	ISSUE FOR PLANNING

DEADY GAHAN ARCHITECTS
EASTGATE VILLAGE, LITTLE ISLAND, CORK
T: 021 4355016 W:WWW.DGARCHITECTS.IE
EMAIL:INFO@DGARCHITECTS.IE

Project
PROPOSED RESIDENTIAL DEVELOPMENT
IN KILNAHUE, GOREY,
CO. WEXFORD

Drawing title
PROPOSED SITE SECTION D-D

Scale	Drawn	Checked	Date
1:200 @ A1	SF	EJG	26.06.25

Project No.	Drg. No.	Revision
24058	24058/P/006C	P1

☐ Information \ Comments — Tender ☐
☒ Planning — Construction ☐

DO NOT SCALE. WORK TO FIGURED DIMENSIONS ONLY.
ALL EXISTING DIMENSIONS TO BE CHECKED ON SITE.
DRAWN ON AUTOCAD R2004 AT DEADY GAHAN ARCHITECTS LTD
LAYERS ON THIS DRAWING COMPLY WITH BS 1192: PART 5

PART A

PART B

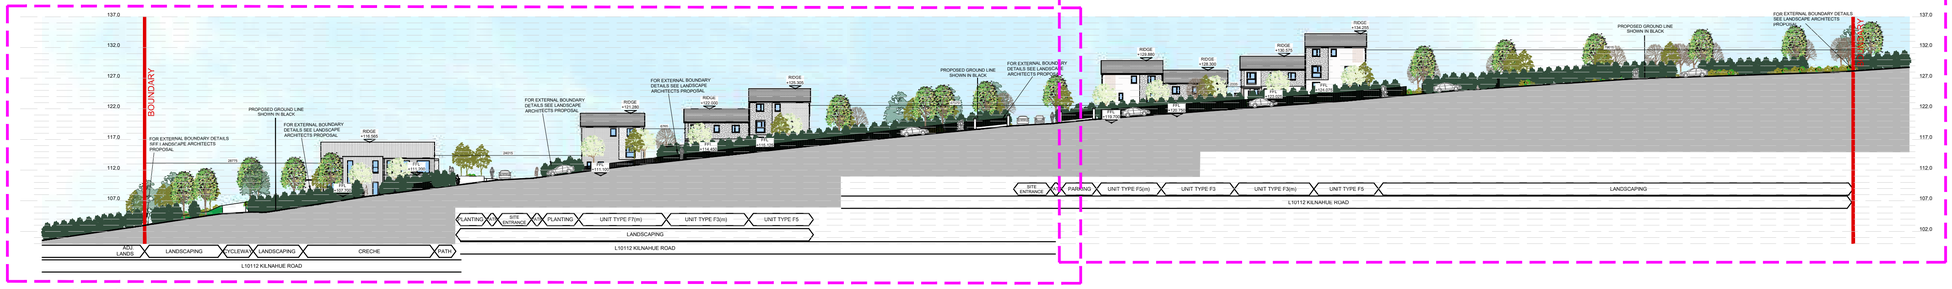

SITE SECTION E-E KEY
NTS@A1

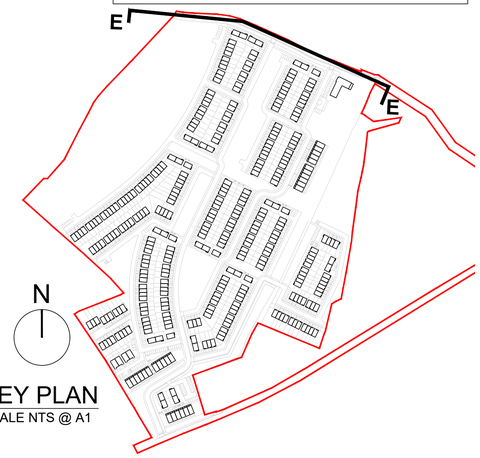

KEY PLAN
SCALE NTS @ A1

SITE SECTION E-E (PART A)
1:200@A1

SITE SECTION E-E (PART B)
1:200@A1

DEADY GAHAN ARCHITECTS
EASTGATE VILLAGE, LITTLE ISLAND, CORK
T: 021 4355016 W: WWW.DGARCHITECTS.IE
EMAIL: INFO@DGARCHITECTS.IE

date	rev	name	chk	note
17.11.25	P1	PBC	EJG	ISSUE FOR PLANNING

Project
PROPOSED RESIDENTIAL DEVELOPMENT
IN KILNAHUE, GOREY,
CO. WEXFORD

Drawing title
PROPOSED SITE SECTION E-E

Scale	Drawn	Checked	Date
1:200 @ A1	PC	EJG	26.06.25

Project No.	Drg. No.	Revision
24058	24058/P/006D	P1

☐ Information \ Comments — Tender ☐
☐ Planning — Construction ☐