DO NOT SCALE. WORK TO FIGURED DIMENSIONS ONLY.
ALL EXISTING DIMENSIONS TO BE CHECKED ON SITE.
DRAWN ON AUTOCAD R2004 AT DEADY GAHAN ARCHITECTS LTD
LAYERS ON THIS DRAWING COMPLY WITH BS 1192: PART 5




**SITE SECTION F-F KEY**
NTS@A1




KEY PLAN
SCALE NTS @ A1

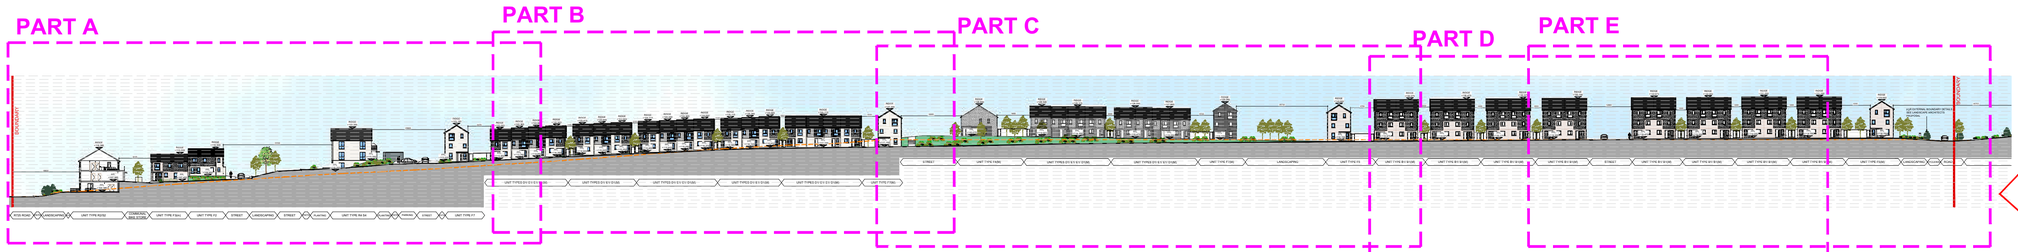


**SITE SECTION F-F (PART A)**
1:200@A1

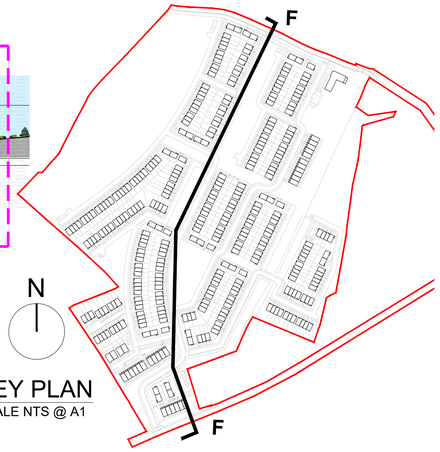


**SITE SECTION F-F (PART B)**
1:200@A1

| date | rev | name | chk | note |
|---|---|---|---|---|
| 14.11.25 | P1 | PBC | EJG | ISSUE FOR PLANNING |


DEADY GAHAN ARCHITECTS
EASTGATE VILLAGE, LITTLE ISLAND, CORK
T: 021 4355016 W:WWW.DGARCHITECTS.IE
EMAIL:INFO@DGARCHITECTS.IE


Project
PROPOSED RESIDENTIAL DEVELOPMENT
IN KILNAHUE, GOREY,
CO. WEXFORD

Drawing title
PROPOSED SITE SECTION F-F (PARTS A & B)

| Scale | Drawn | Checked | Date |
|---|---|---|---|
| 1:200 @ A1 | PC | EJG | 26.06.25 |

| Project No. | Drg. No. | Revision |
|---|---|---|
| 24058 | 24058/P/006E | P1 |

☐ Information \ Comments — Tender ☐
☐ Planning — Construction ☐

DO NOT SCALE. WORK TO FIGURED DIMENSIONS ONLY.
ALL EXISTING DIMENSIONS TO BE CHECKED ON SITE.
DRAWN ON AUTOCAD R2004 AT DEADY GAHAN ARCHITECTS LTD
LAYERS ON THIS DRAWING COMPLY WITH BS 1192: PART 5




**SITE SECTION F-F KEY**
NTS@A1




KEY PLAN
SCALE NTS @ A1

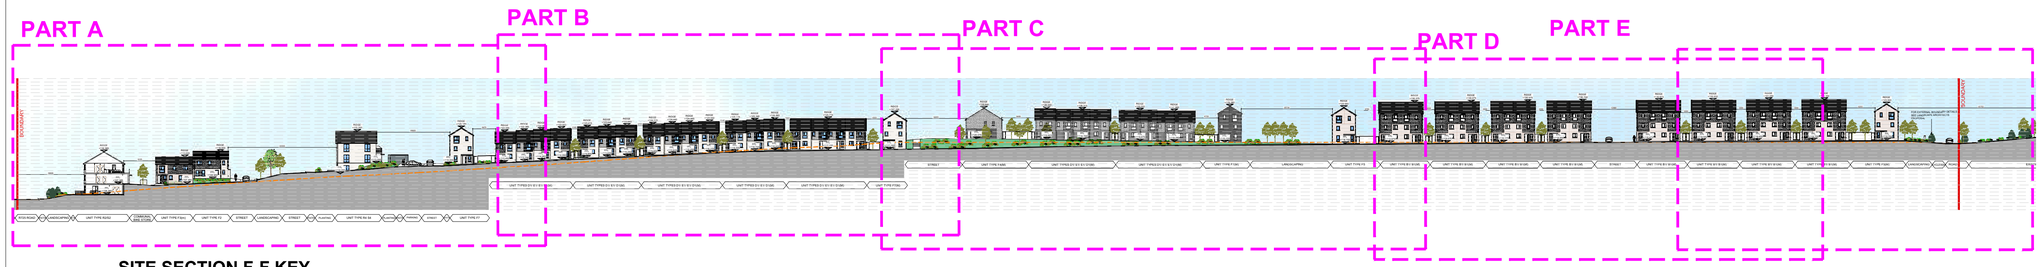


**SITE SECTION F-F (PART C)**
1:200@A1

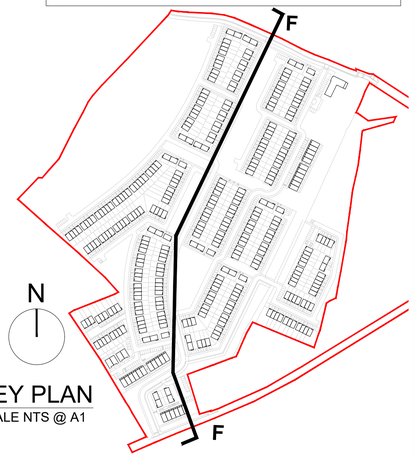


**SITE SECTION F-F (PART D)**
1:200@A1

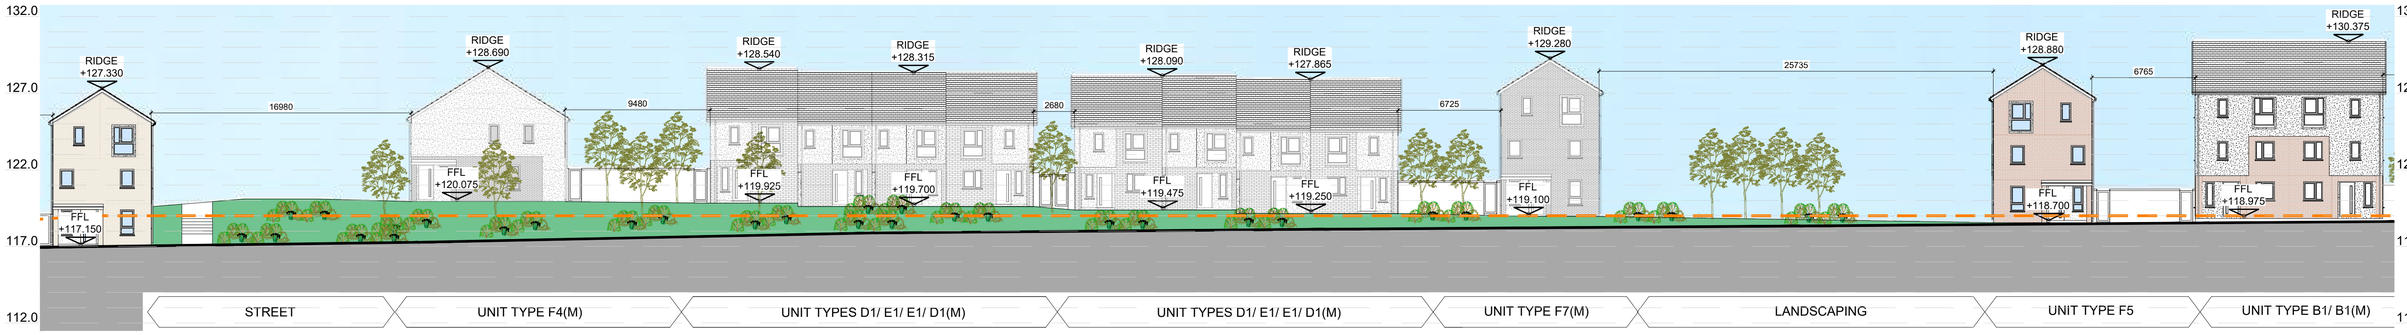


**SITE SECTION F-F (PART E)**
1:200@A1

| date | rev | name | chk | note |
|---|---|---|---|---|
| 17.11.25 | P1 | PBC | EJG | ISSUE FOR PLANNING |

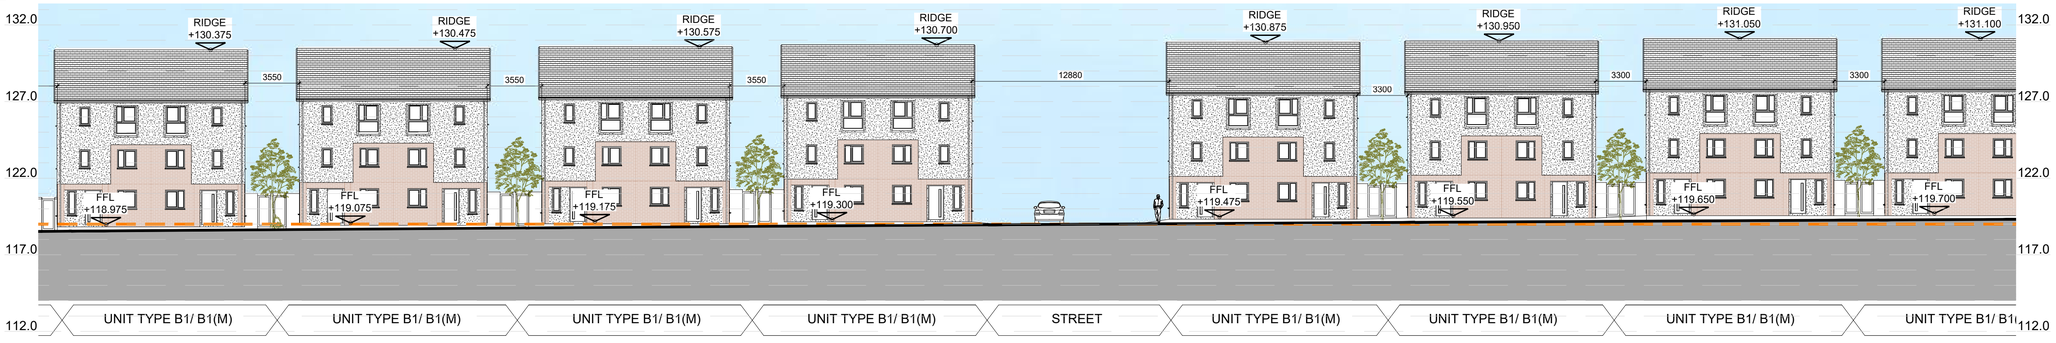
DEADY GAHAN ARCHITECTS
EASTGATE VILLAGE, LITTLE ISLAND, CORK
T: 021 4355016 W:WWW.DGARCHITECTS.IE
EMAIL:INFO@DGARCHITECTS.IE


Project
PROPOSED RESIDENTIAL DEVELOPMENT
IN KILNAHUE, GOREY,
CO. WEXFORD

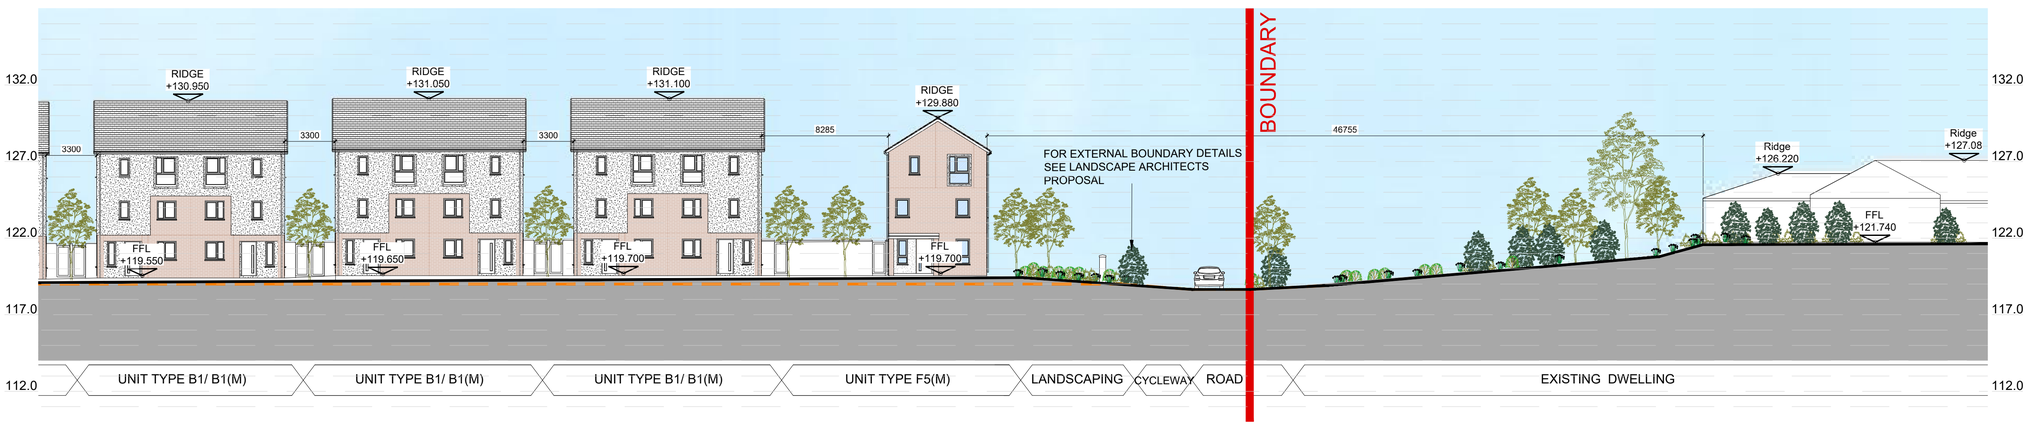Drawing title
PROPOSED SITE SECTION F-F (PARTS C, D & E)

| Scale | Drawn | Checked | Date |
|---|---|---|---|
| 1:200 @ A1 | PC | EJG | 26.06.25 |

| Project No. | Drg. No. | Revision |
|---|---|---|
| 24058 | 24058/P/006F | P1 |

☐ Information \ Comments — Tender ☐
☐ Planning — Construction ☐