

DO NOT SCALE. WORK TO FIGURED DIMENSIONS ONLY.
ALL EXISTING DIMENSIONS TO BE CHECKED ON SITE.
DRAWN ON AUTOCAD R2004 AT DEADY GAHAN ARCHITECTS LTD
LAYERS ON THIS DRAWING COMPLY WITH BS 1192: PART 5

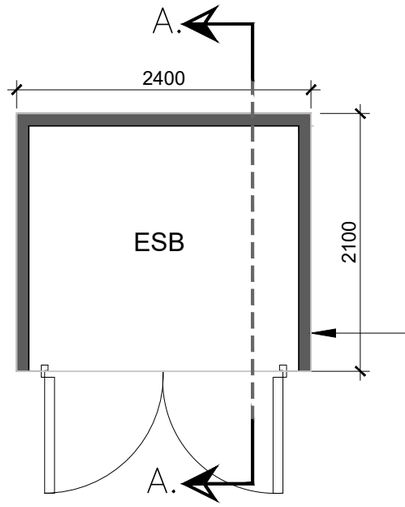


Substation is to be located minimum of 5 metres from the nearest house


PLAN
ESB SUBSTATION
SCALE 1:50 @ A3

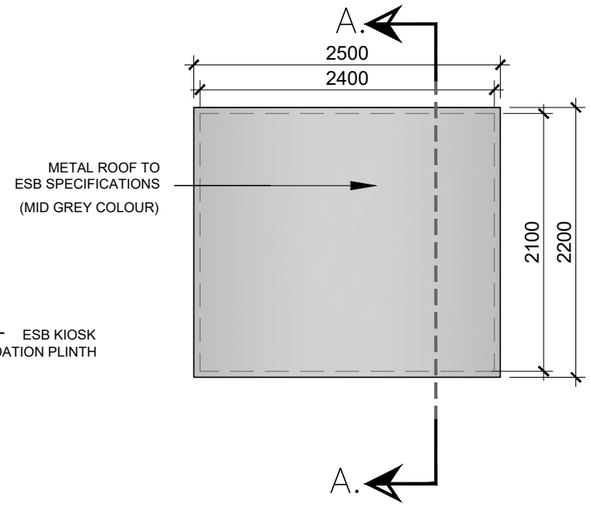


ROOF PLAN
ESB SUBSTATION
SCALE 1:50 @ A3

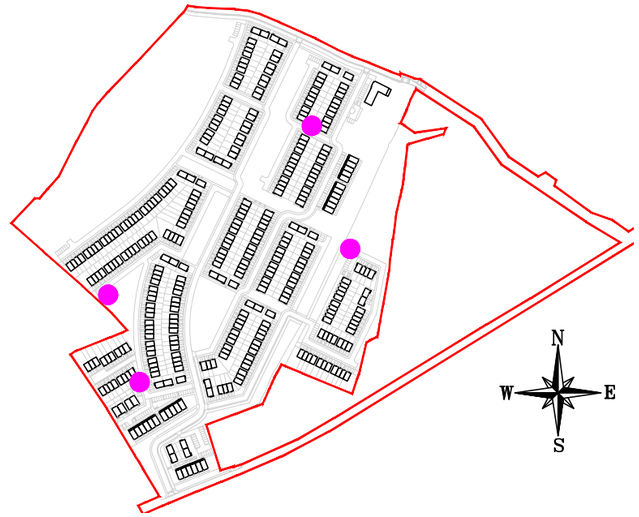


KEY PLAN (ESB SUBSTATION LOCATIONS)
1:7000 @ A3

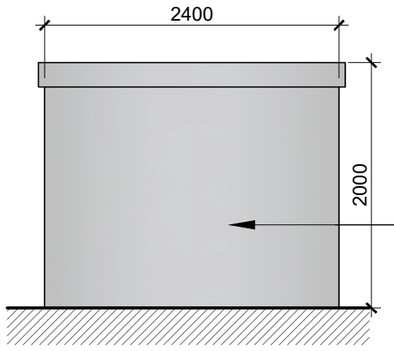


REAR ELEVATION
ESB SUBSTATION
SCALE 1:50 @ A3

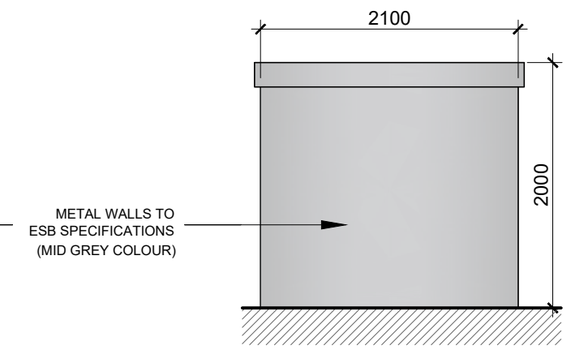


SIDE ELEVATION
ESB SUBSTATION
SCALE 1:50 @ A3

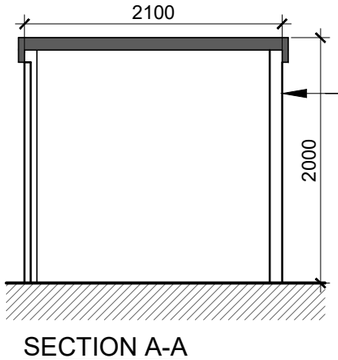

SECTION A-A
ESB SUBSTATION
SCALE 1:50 @ A3

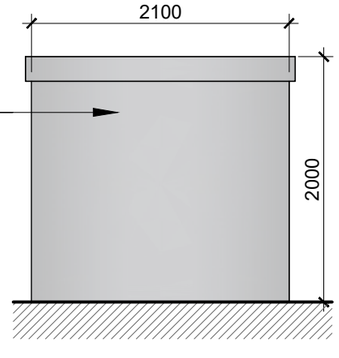

SIDE ELEVATION
ESB SUBSTATION
SCALE 1:50 @ A3

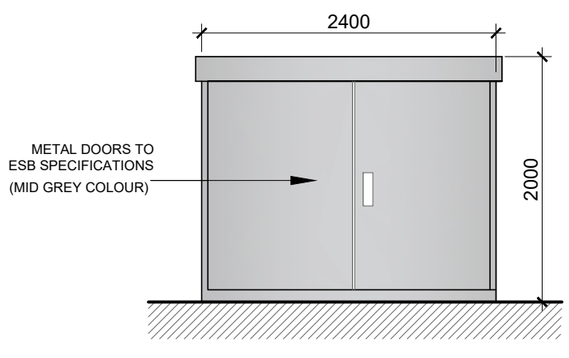

FRONT ELEVATION
ESB SUBSTATION
SCALE 1:50 @ A3

PROPOSED ESB SUBSTATION
SCALE 1:50 @ A3

NOTE: *POSITION OF NORTH POINT AND LEVELS VARY - CHECK SITE PLAN FOR ORIENTATION AND FFL (DWG NO. 24058/P/005)*

date	rev	name	chk	note
18.12.25	P1	PC	EJG	ISSUE FOR PLANNING

DEADY GAHAN ARCHITECTS
EASTGATE VILLAGE, LITTLE ISLAND, CORK
T: 021 4355016 W:WWW.DGARCHITECTS.IE
EMAIL:INFO@DGARCHITECTS.IE

Project
PROPOSED RESIDENTIAL DEVELOPMENT
IN KILNAHUE, GOREY,
CO. WEXFORD

Drawing title
PROPOSED ESB SUBSTATION
PLAN, ELEVATIONS AND SECTION A-A

Scale	Drawn	Checked	Date
1:50 @ A3	LM	EJG	26.06.25

Project No.	Drg. No.	Revision
24058	24058/P/012	P1

☐ Information \ Comments ☐ Tender
■ Planning ☐ Construction