


DO NOT SCALE. WORK TO FIGURED DIMENSIONS ONLY.
ALL EXISTING DIMENSIONS TO BE CHECKED ON SITE.
DRAWN ON AUTOCAD R2004 AT DEADY GAHAN ARCHITECTS LTD
LAYERS ON THIS DRAWING COMPLY WITH BS 1192: PART 5

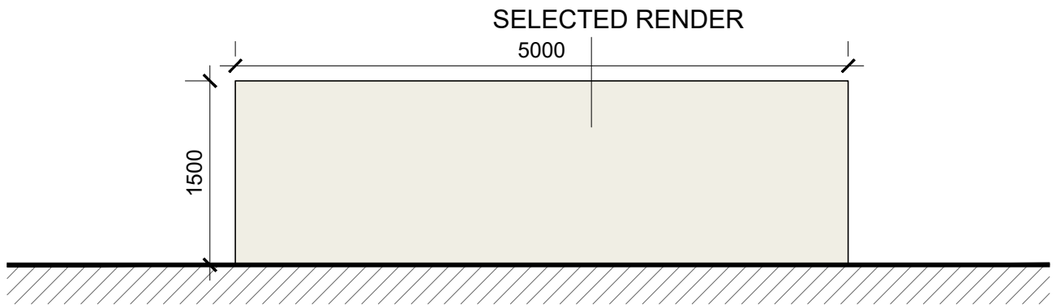


REAR ELEVATION
Scale 1:50

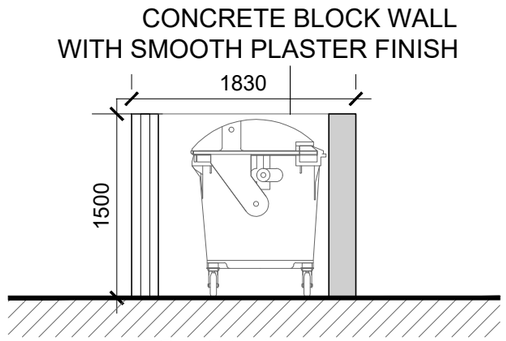


SECTION A-A
Scale 1:50

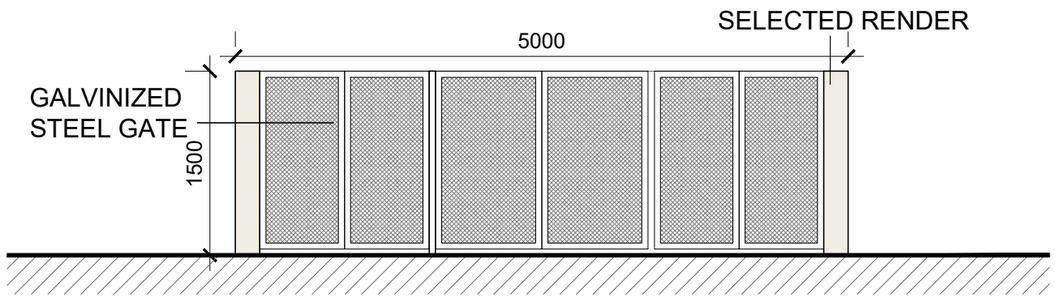

FRONT ELEVATION
Scale 1:50

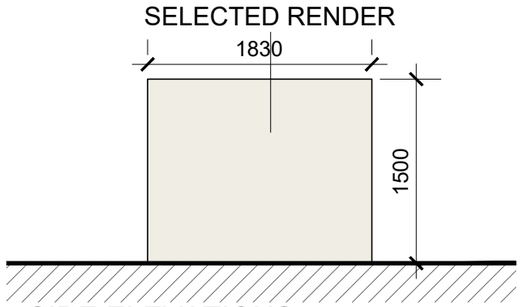


SIDE ELEVATIONS
Scale 1:50

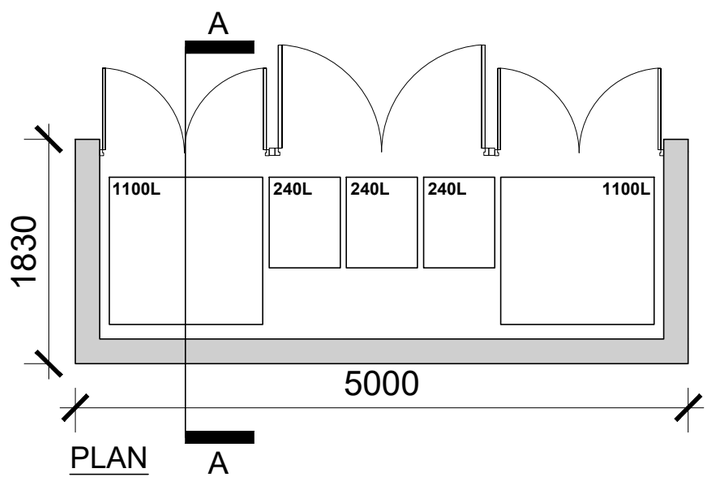

PLAN
Scale 1:50

PROPOSED TYPICAL SECURE BIN STORE B2 (2,920L TOTAL)
SCALE 1:50 @ A3

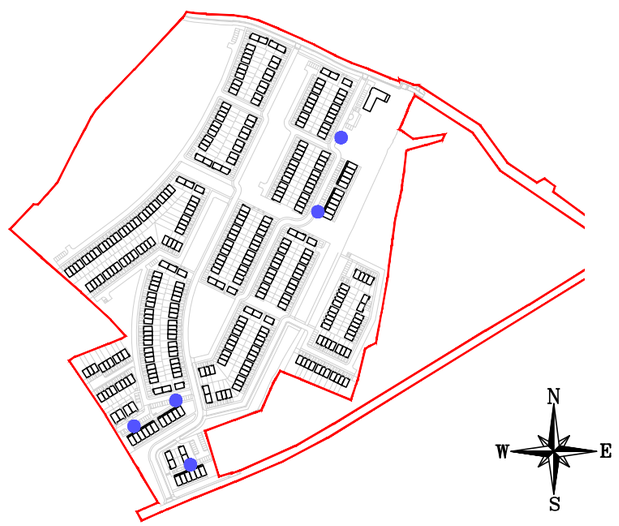

KEY PLAN (BIN STORE LOCATIONS)
1:7000 @ A3

B2 **Bin store B2 shown**

Refer to Site Plan (Drawing no. 24058/P/005) for the orientation of individual bin stores

BIN STORE SCHEDULE
2 Bed Mid Townhouse & 2no. 3 Bed Semi-Detached Units
(170L per 2 bed unit & 240L per 3 bed unit) - 23,260L *required*
**Detached, Semi-detached, End Townhouse & Maisonette Units have direct access to allocated GF private amenity space and can utilise this for bin storage.*
B1 3no. 120L bins each (x136no.)
Total provided = 48,960L
***Meets standards set out in Table 1 of BS 5906: 2005*
3 Bed Duplexes & 1 Bed Apartments
(100L per 1 bed unit + 240L per 3 bed unit)
-9,520L required
B2 10no. 1,100L bins & 15no. 240L bins provided (Secure)
Total provided = 14,600L
***Meets standards set out in Table 1 of BS 5906: 2005*
102no Child Creche
B3 5no. 240L bins provided (Secure)
Total provided = 1,200L
TOTAL BINS PROVIDED = 64,760L

date	rev	name	chk	note
31.10.25	P1	EH	EJG	ISSUE FOR PLANNING

DEADY GAHAN ARCHITECTS
EASTGATE VILLAGE, LITTLE ISLAND, CORK
T: 021 4355016 W:WWW.DGARCHITECTS.IE
EMAIL:INFO@DGARCHITECTS.IE

Project
PROPOSED RESIDENTIAL DEVELOPMENT
IN KILNAHUE, GOREY,
CO. WEXFORD

Drawing title
PROPOSED TYPICAL SECURE BIN STORE B2

Scale	Drawn	Checked	Date
1:50 @ A3	LM	EJG	26.06.25
Project No. 24058	Drg. No. 24058/P/013B		Revision P1

☐ Information \ Comments ☐ Tender
☐ Planning ☐ Construction