

DO NOT SCALE. WORK TO FIGURED DIMENSIONS ONLY.
ALL EXISTING DIMENSIONS TO BE CHECKED ON SITE.
DRAWN ON AUTOCAD R2004 AT DEADY GAHAN ARCHITECTS LTD
LAYERS ON THIS DRAWING COMPLY WITH BS 1192: PART 5

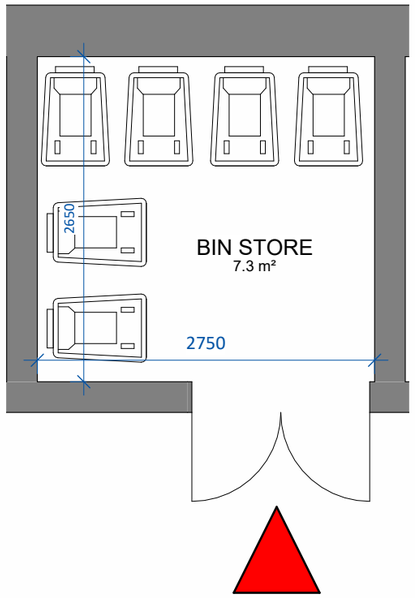

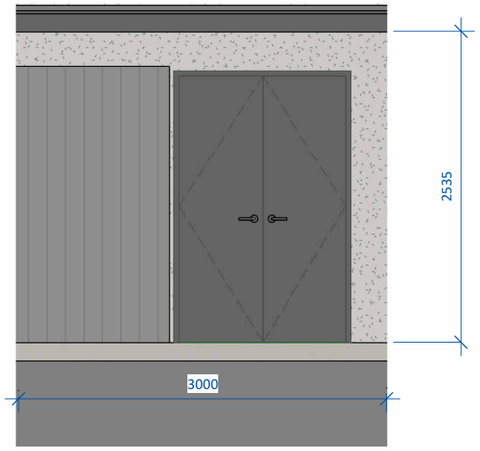


B3 Creche Bin Store Front Elevation
Scale: 1: 50

BIN STORE SCHEDULE
2 Bed Mid Townhouse & 2no. 3 Bed Semi-Detached Units
(170L per 2 bed unit & 240L per 3 bed unit) - 23,260L required
**Detached, Semi-detached, End Townhouse & Maisonette Units have direct access to allocated GF private amenity space and can utilise this for bin storage.*
B1 3no. 120L bins each (x136no.)
Total provided = 48,960L
***Meets standards set out in Table 1 of BS 5906: 2005*
3 Bed Duplexes & 1 Bed Apartments
(100L per 1 bed unit + 240L per 3 bed unit)
-9,520L required
B2 10no. 1,100L bins & 15no. 240L bins provided (Secure)
Total provided = 14,600L
***Meets standards set out in Table 1 of BS 5906: 2005*
102no Child Creche
B3 5no. 240L bins provided (Secure)
Total provided = 1,200L
TOTAL BINS PROVIDED = 64,760L

B3 Creche Bin Store Plan
Scale: 1: 50

B3 Bin Store B3 shown

Refer to Site Plan (Drawings 24058/P/005) for the orientation of individual bin stores

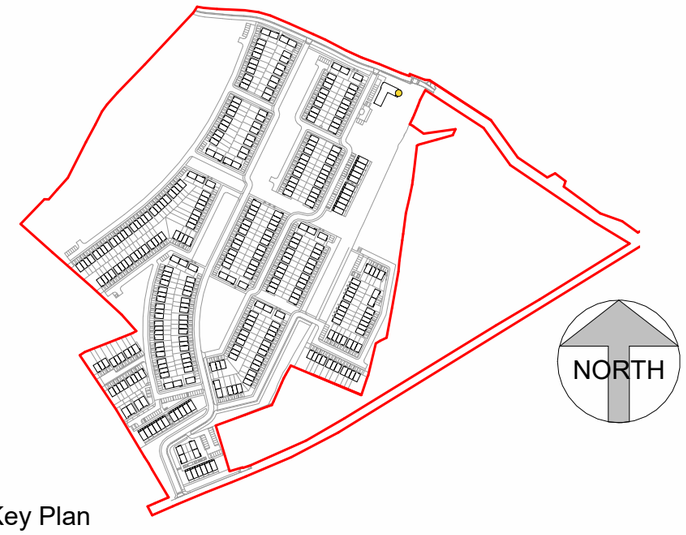

Key Plan
SCALE 1 : 7000

date	rev	name	chk	note
31.10.25	P1	EH	EJG	ISSUE FOR PLANNING

DEADY GAHAN ARCHITECTS
EASTGATE VILLAGE, LITTLE ISLAND, CORK
T: 021 4355016 W:WWW.DGARCHITECTS.IE
EMAIL:INFO@DGARCHITECTS.IE

Project
PROPOSED RESIDENTIAL DEVELOPMENT,
IN KILNAHUE, GOREY,
CO. WEXFORD

Drawing title
Secure Creche Bin Store B3

Scale	Drawn	Checked	Date
As indicated @ A3	EH	EJG	30.10.25

Project No.	Drg. No.	Revision
24058	24058/P/013C	P1

☐ Information \ Comments ☐ Tender
■ Planning ☐ Construction