PROPOSED RESIDENTIAL DEVELOPMENT AT GOREY, CO. WEXFORD

PROJECT NO.: 24058
DRAWING NO.: 24058_P_1410 | UNIT TYPE F3_CA1 3D RENDER
DATE: 15.10.2025

DEADY GAHAN DG ARCHITECTS
EASTGATE VILLAGE, LITTLE ISLAND, CORK
T: 021 4355016 W: WWW.DGARCHITECTS.IE
EMAIL: INFO@DGARCHITECTS.IE


HOUSE TYPE F3 - CA1

3-bed semi-detached (5 person)

AREA: 109.7 m²


TOTAL STORAGE: 5.6 m²

DO NOT SCALE. WORK TO FIGURED DIMENSIONS ONLY.
ALL EXISTING DIMENSIONS TO BE CHECKED ON SITE.
DRAWN ON AUTOCAD R2004 AT DEADY GAHAN ARCHITECTS LTD
LAYERS ON THIS DRAWING COMPLY WITH BS 1192: PART 5

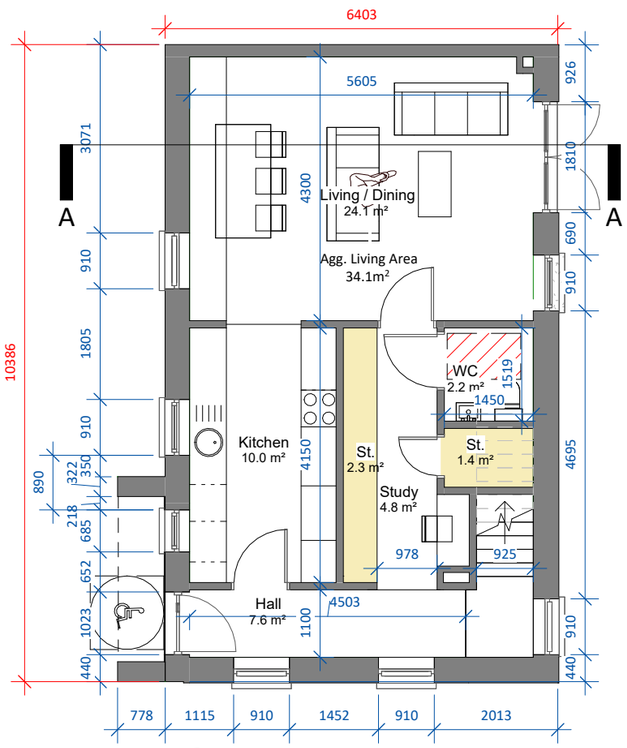

00 Ground Floor Level


SCALE 1 : 100

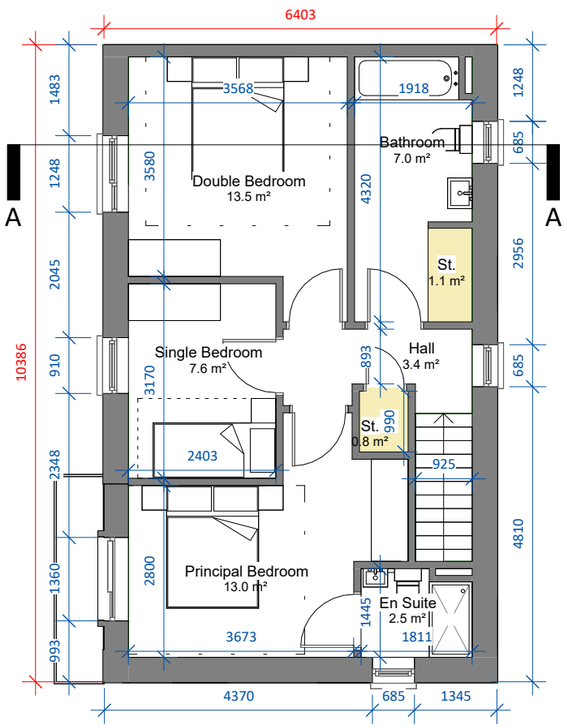

01 First Floor Level


SCALE 1 : 100

Solar/PV Panels exact area, frame colour, frame thickness, material and position on one or both elevations subject to orientation and final BER report

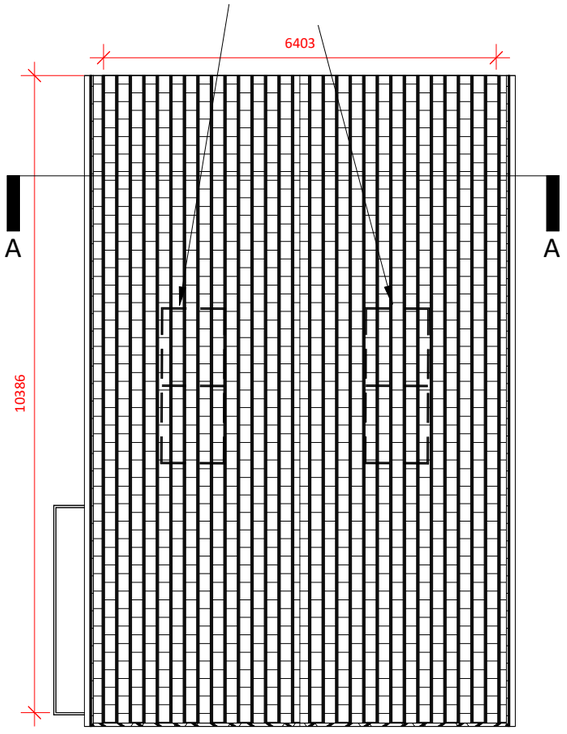

03 Roof Level

SCALE 1 : 100

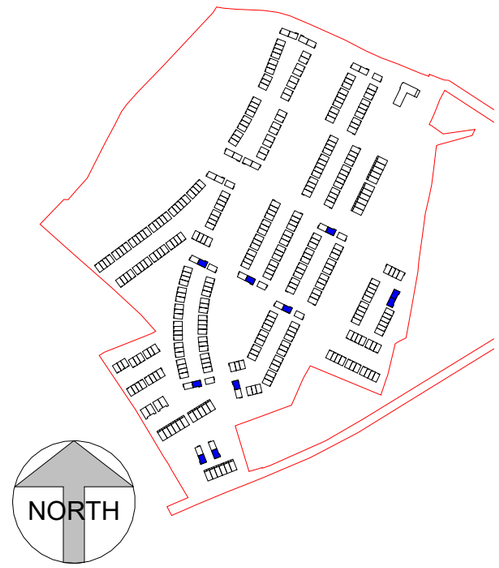

Key Plan

SCALE 1 : 7000

Note: Key Plan refers to units within Character Area 1. Please refer to Character Areas 2 & 3 unit types for details on these locations.

Note: F3(m) refers to mirrored version of Unit Type F3.

Note: Position of north point varies. See Site Plan 24058/P/005 for orientation and levels.

date	rev	name	chk	note
31.10.25	P1	PC	EJG	ISSUE FOR PLANNING

DEADY GAHAN ARCHITECTS

EASTGATE VILLAGE, LITTLE ISLAND, CORK
T: 021 4355016 W:WWW.DGARCHITECTS.IE
EMAIL:INFO@DGARCHITECTS.IE

Project

PROPOSED RESIDENTIAL DEVELOPMENT

IN KILNAHUE, GOREY,

CO. WEXFORD

Drawing title

House Type F3_CA1 - Floor Plans

Scale	Drawn	Checked	Date
As indicated @ A3	PC	EJG	18.09.25

Project No.	Drg. No.	Revision
24058	24058_P_1411	P1


☐ Information \ Comments ☐ Tender

☐ Planning ☐ Construction


DO NOT SCALE. WORK TO FIGURED DIMENSIONS ONLY.
ALL EXISTING DIMENSIONS TO BE CHECKED ON SITE.
DRAWN ON AUTOCAD R2004 AT DEADY GAHAN ARCHITECTS LTD
LAYERS ON THIS DRAWING COMPLY WITH BS 1192: PART 5




Front Elevation
SCALE 1 : 100

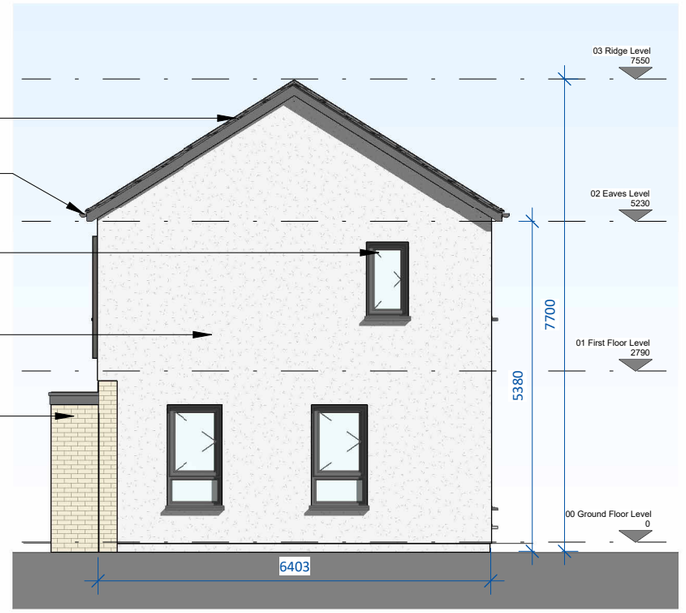

Side Elevation 1
SCALE 1 : 100

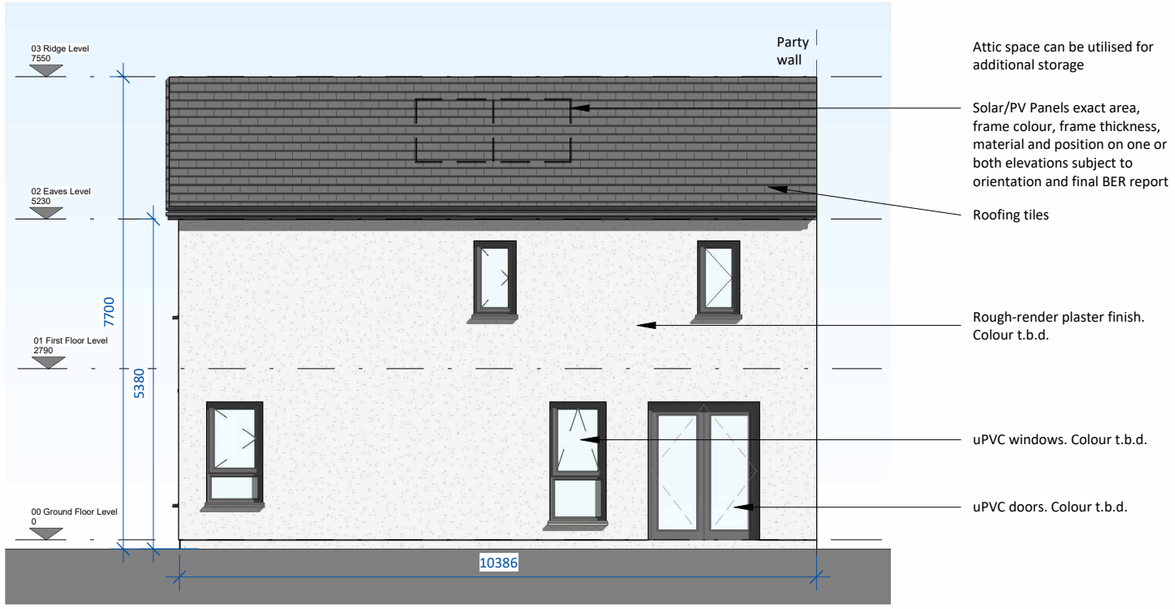

Rear Elevation
SCALE 1 : 100

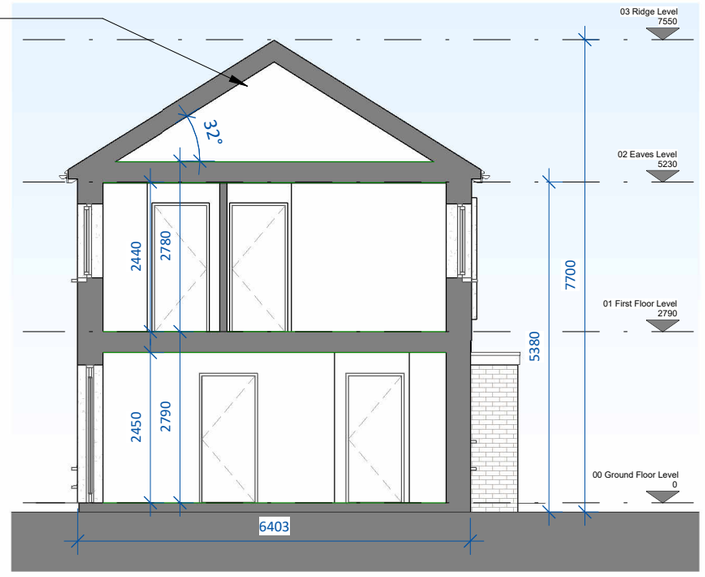

Section A-A
SCALE 1 : 100

date	rev	name	chk	note
31.10.25	P1	PC	EJG	ISSUE FOR PLANNING

DEADY GAHAN ARCHITECTS
EASTGATE VILLAGE, LITTLE ISLAND, CORK
T: 021 4355016 W:WWW.DGARCHITECTS.IE
EMAIL:INFO@DGARCHITECTS.IE

Project
PROPOSED RESIDENTIAL DEVELOPMENT
IN KILNAHUE, GOREY,
CO. WEXFORD

Drawing title
House Type F3_CA1 - Elevations and Section A-A

Scale	Drawn	Checked	Date
1 : 100 @ A3	PC	EJG	18.09.25

Project No.	Drg. No.	Revision
24058	24058_P_1412	P1

☐ Information \ Comments — Tender ☐
■ Planning — Construction ☐