PROPOSED RESIDENTIAL DEVELOPMENT AT GOREY, CO. WEXFORD

PROJECT NO.: 24058
DRAWING NO.: 24058_P_2200 | UNIT TYPE D1_CA2 3D RENDER
DATE: 15.10.2025

DEADY GAHAN DG ARCHITECTS
EASTGATE VILLAGE, LITTLE ISLAND, CORK
T: 021 4355016 W: WWW.DGARCHITECTS.IE
EMAIL: INFO@DGARCHITECTS.IE

DO NOT SCALE. WORK TO FIGURED DIMENSIONS ONLY.
ALL EXISTING DIMENSIONS TO BE CHECKED ON SITE.
DRAWN ON AUTOCAD R2004 AT DEADY GAHAN ARCHITECTS LTD
LAYERS ON THIS DRAWING COMPLY WITH BS 1192: PART 5

HOUSE TYPE D1 - CA2

3-bed end townhouse (4 person)

AREA: 92.0 m²

TOTAL STORAGE: 4.4 m²

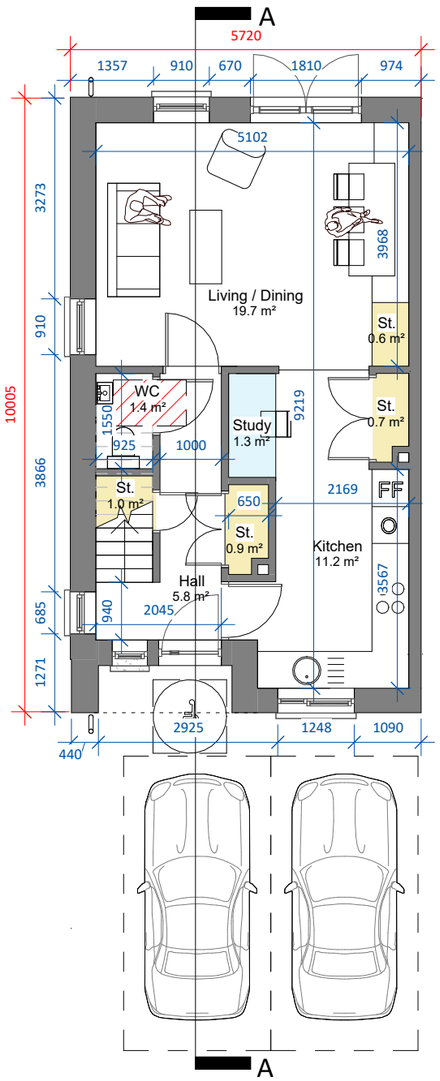

00 Ground Floor Level

SCALE 1 : 100

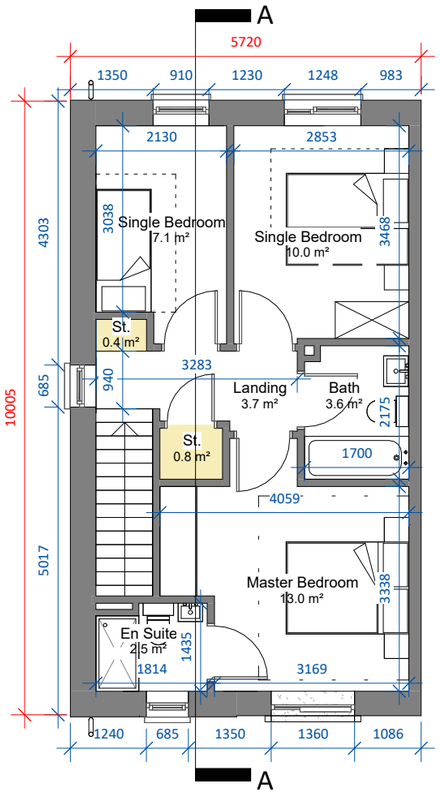

01 First Floor Level

SCALE 1 : 100

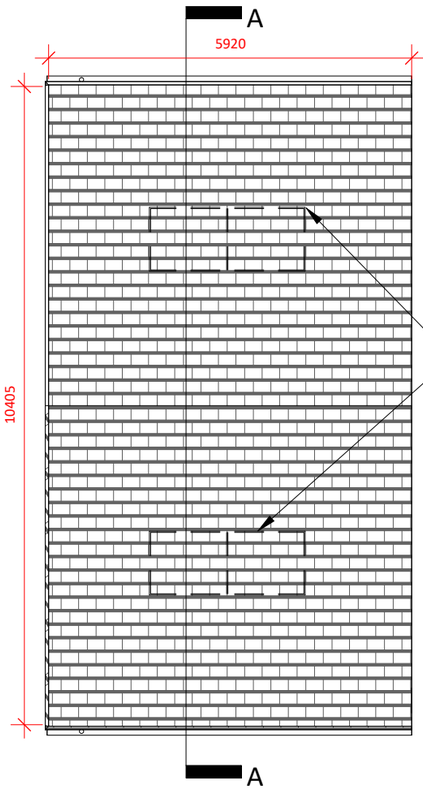

02 Roof Level

SCALE 1 : 100

Solar/PV Panels exact area, frame colour, frame thickness, material and position on one or both elevations subject to orientation and final BER report

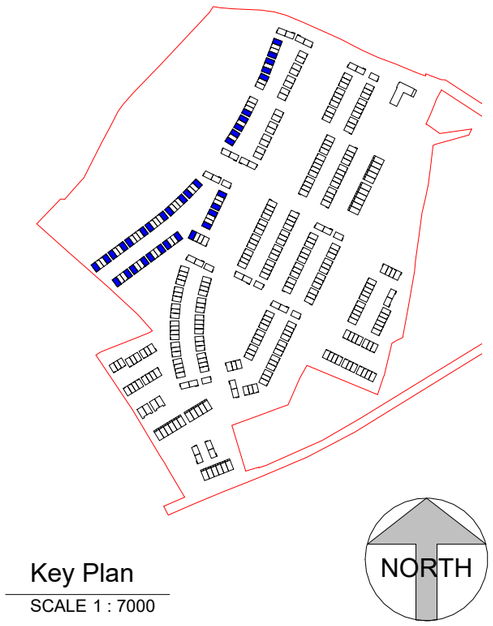

Key Plan

SCALE 1 : 7000

*Note: Ground Floor Level is less than 45.0m² (44.9m²). This allows for a smaller WC in accordance with Section 3.4.3 in Part M of the TGD.

Note: Key Plan refers to units within Character Area 2. Please refer to Character Areas 1 & 3 unit types for details on these locations.

Note: D1(m) refers to mirrored version of Unit Type D1.

Note: Position of north point varies. See Site Plan 24058/P/005 for orientation and levels.

date	rev	name	chk	note
24.09.25	P1	MP	EJG	ISSUE FOR PLANNING

DEADY GAHAN ARCHITECTS
EASTGATE VILLAGE, LITTLE ISLAND, CORK
T: 021 4355016 W:WWW.DGARCHITECTS.IE
EMAIL:INFO@DGARCHITECTS.IE

Project
PROPOSED RESIDENTIAL DEVELOPMENT
IN KILNAHUE, GOREY,
CO. WEXFORD

Drawing title
House Type D1_CA2 - Floor Plans

Scale	Drawn	Checked	Date
As indicated @ A3	MP	EJG	13.06.25

Project No.	Drg. No.	Revision
23163	24058_P_2201	P1

☐ Information \ Comments ☐ Tender
☐ Planning ☐ Construction

DO NOT SCALE. WORK TO FIGURED DIMENSIONS ONLY.
ALL EXISTING DIMENSIONS TO BE CHECKED ON SITE.
DRAWN ON AUTOCAD R2004 AT DEADY GAHAN ARCHITECTS LTD
LAYERS ON THIS DRAWING COMPLY WITH BS 1192: PART 5

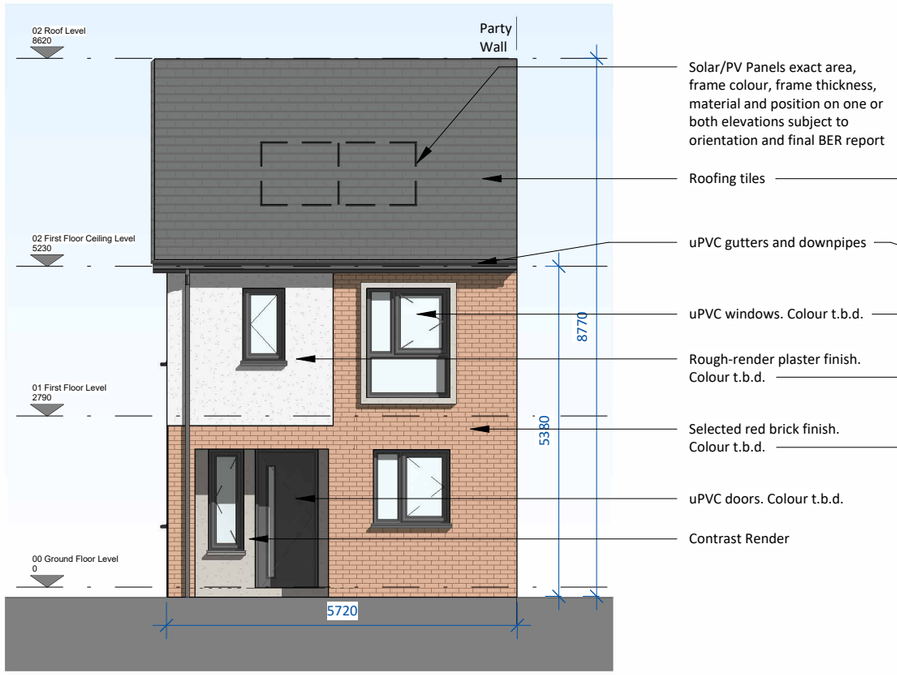

Solar/PV Panels exact area, frame colour, frame thickness, material and position on one or both elevations subject to orientation and final BER report

Roofing tiles

uPVC gutters and downpipes

uPVC windows. Colour t.b.d.

Rough-render plaster finish. Colour t.b.d.

Selected red brick finish. Colour t.b.d.

uPVC doors. Colour t.b.d.

Contrast Render

Front Elevation

SCALE 1 : 100

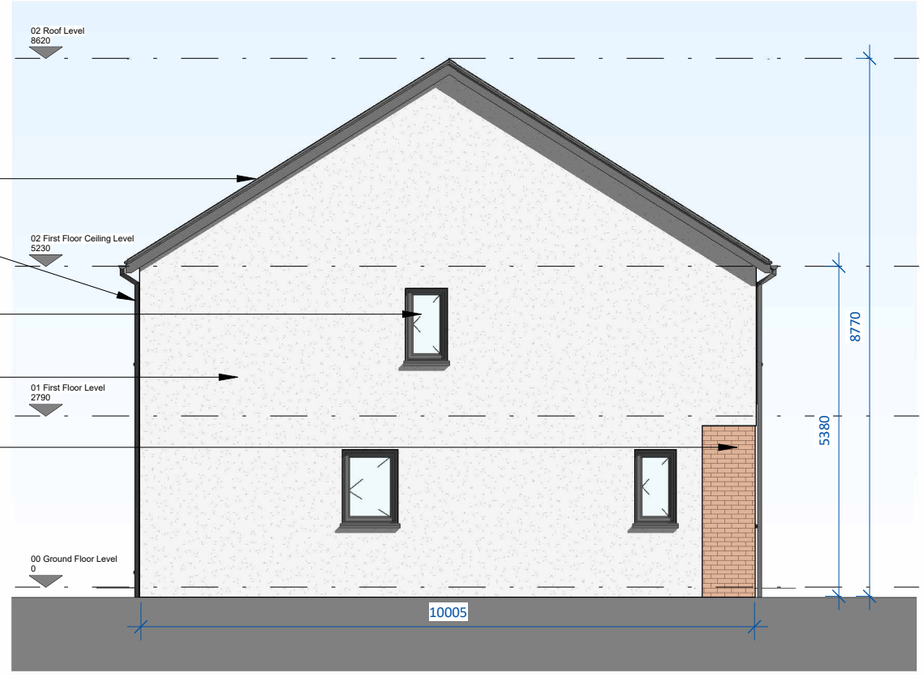

Side Elevation 2

SCALE 1 : 100

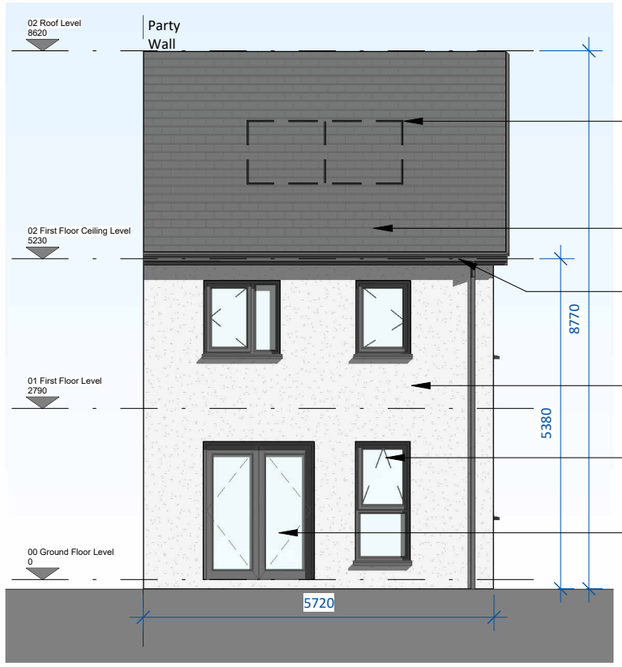

Attic space can be utilised for additional storage

Solar/PV Panels exact area, frame colour, frame thickness, material and position on one or both elevations subject to orientation and final BER report

Roofing tiles

uPVC gutters and downpipes

Rough-render plaster finish. Colour t.b.d.

uPVC windows. Colour t.b.d.

uPVC doors. Colour t.b.d.

Rear Elevation

SCALE 1 : 100

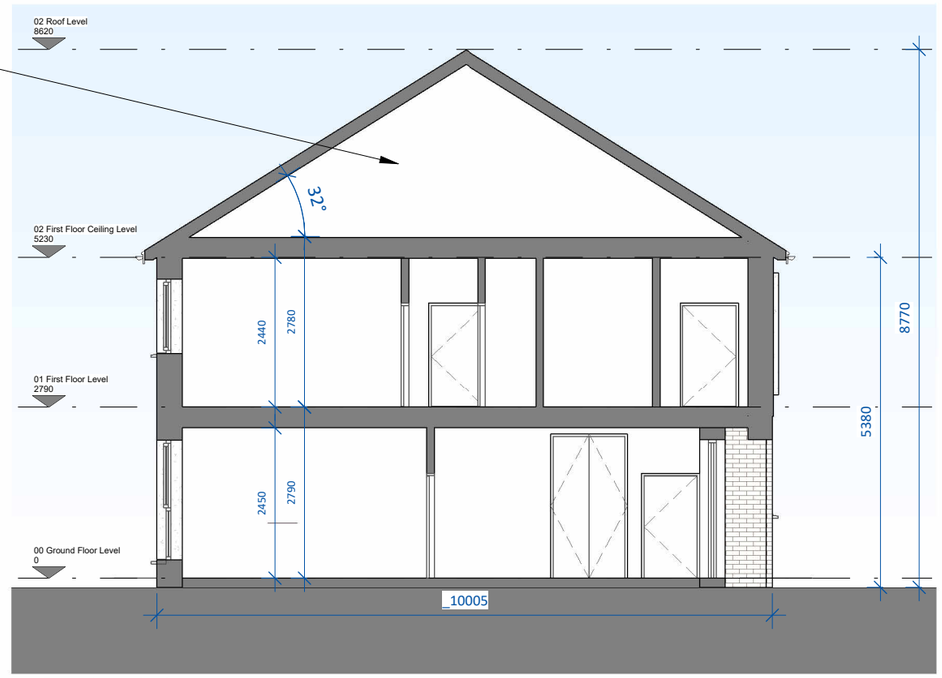

Section A-A

SCALE 1 : 100

date	rev	name	chk	note
24.09.25	P1	MP	EJG	ISSUE FOR PLANNING

DEADY GAHAN ARCHITECTS
EASTGATE VILLAGE, LITTLE ISLAND, CORK
T: 021 4355016 W:WWW.DGARCHITECTS.IE
EMAIL:INFO@DGARCHITECTS.IE

Project

PROPOSED RESIDENTIAL DEVELOPMENT

IN KILNAHUE, GOREY,

CO. WEXFORD

Drawing title

House Type D1_CA2 - Elevations & Section A-A

Scale	Drawn	Checked	Date
1 : 100 @ A3	MP	EJG	24.09.25

Project No.	Drg. No.	Revision
23163	24058_P_2202	P1

☐ Information \ Comments — Tender ☐

☐ Planning — Construction ☐