





PROPOSED RESIDENTIAL DEVELOPMENT AT GOREY, CO. WEXFORD

PROJECT NO.: 24058
DRAWING NO.: 24058_P_3000 | CRECHE 3D RENDER
DATE: 30.09.2025

DEADY GAHAN
DG
ARCHITECTS
EASTGATE VILLAGE, LITTLE ISLAND, CORK
T: 021 4355016 W: WWW.DGARCHITECTS.IE
EMAIL: INFO@DGARCHITECTS.IE

DO NOT SCALE. WORK TO FIGURED DIMENSIONS ONLY.
ALL EXISTING DIMENSIONS TO BE CHECKED ON SITE.
DRAWN ON AUTOCAD R2004 AT DEADY GAHAN ARCHITECTS LTD
LAYERS ON THIS DRAWING COMPLY WITH BS 1192: PART 5

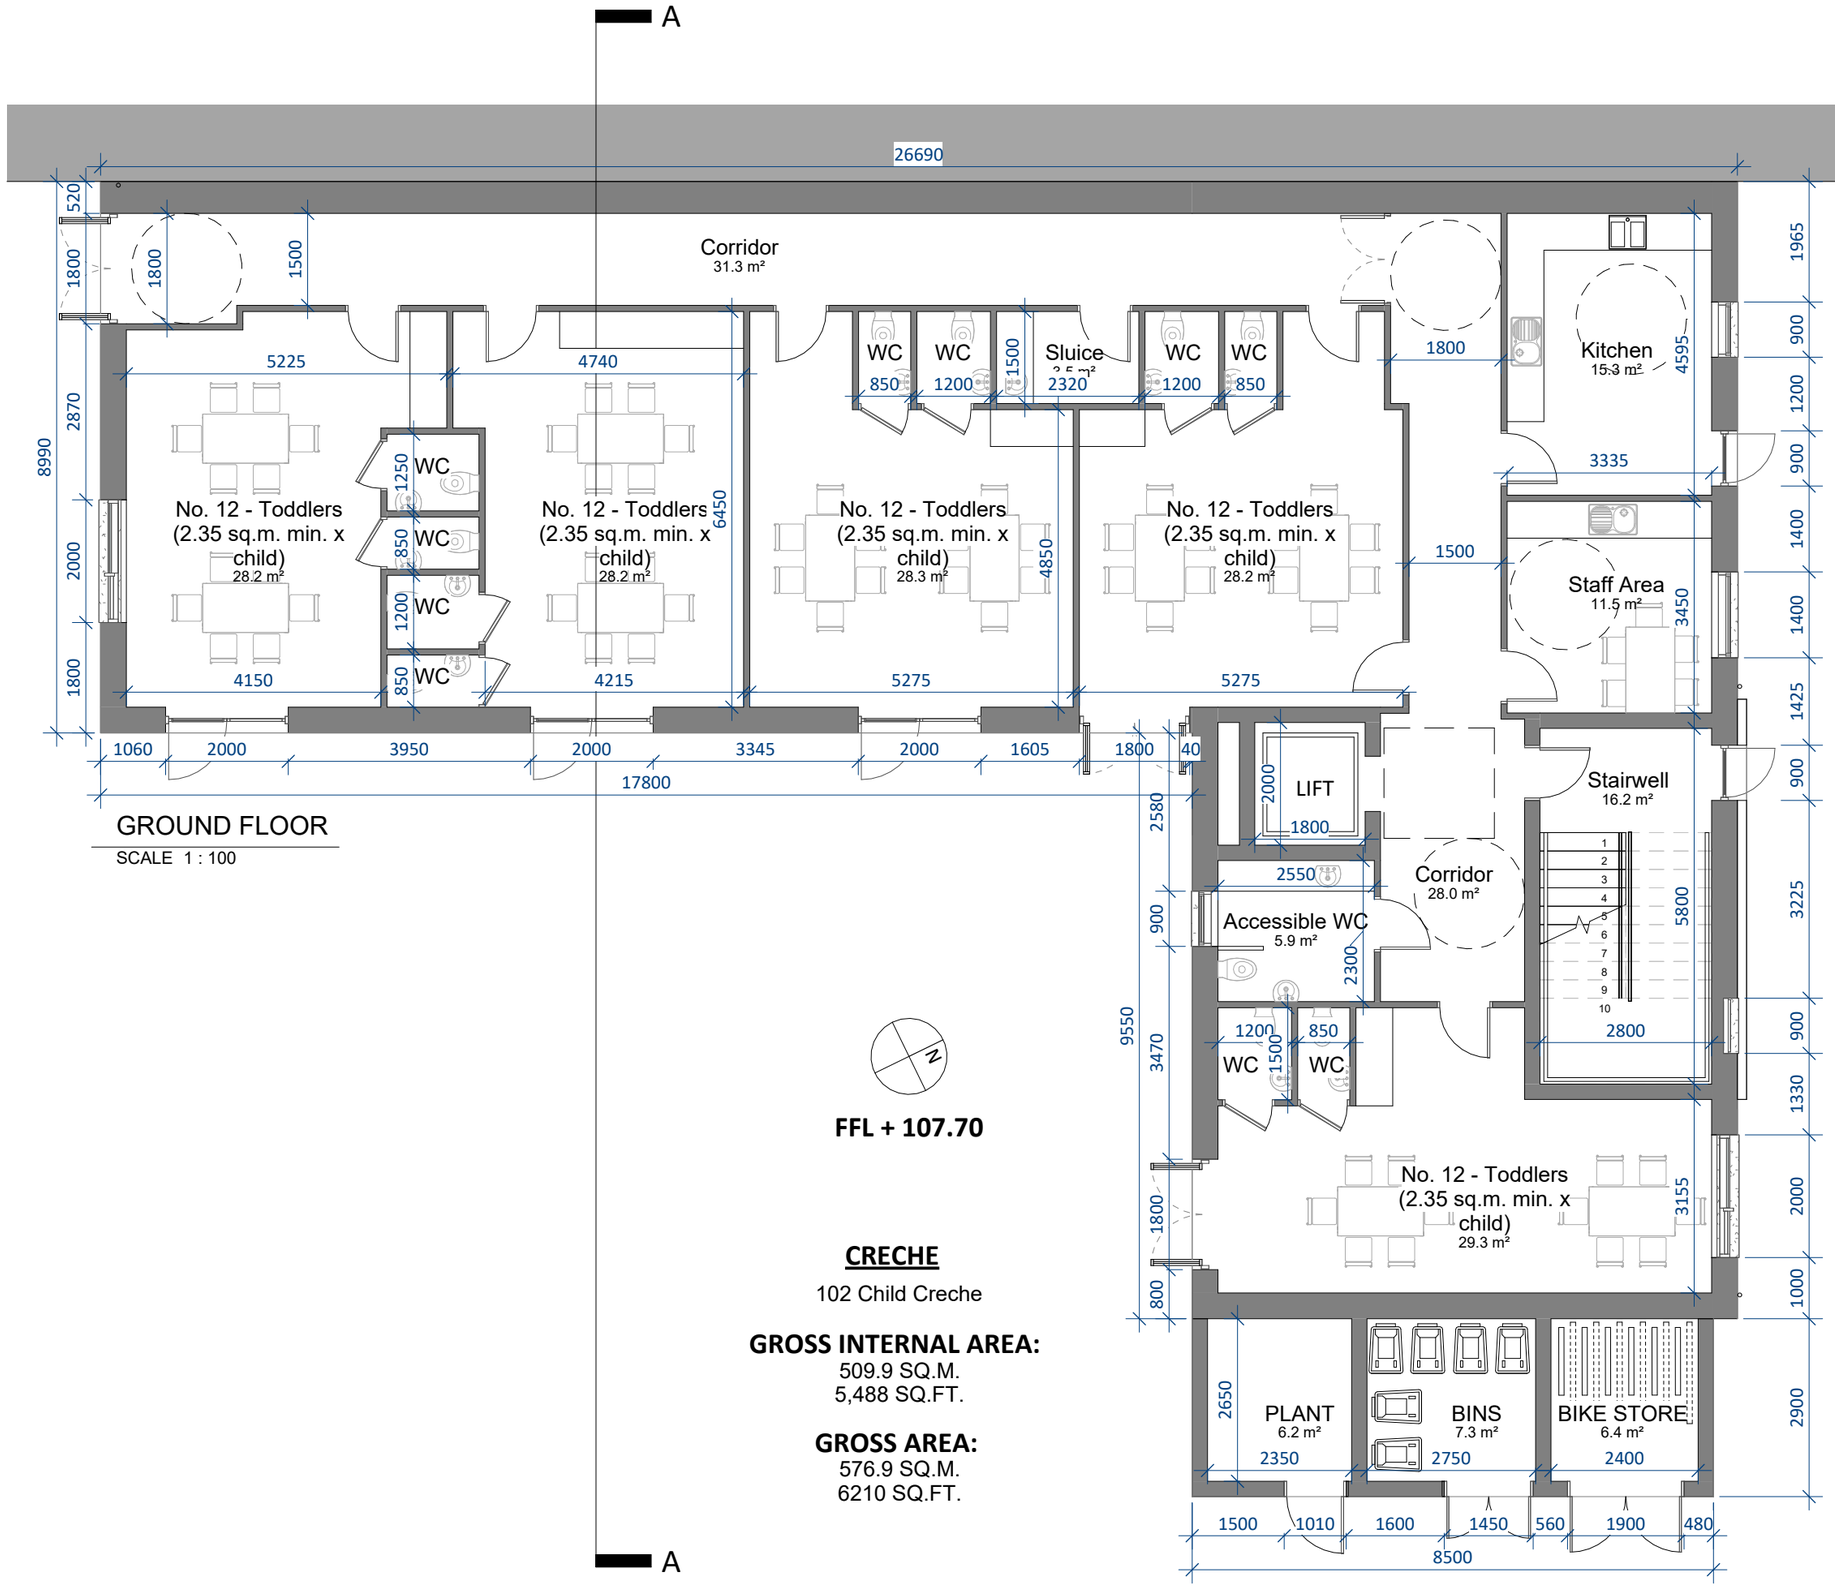

GROUND FLOOR
SCALE 1 : 100

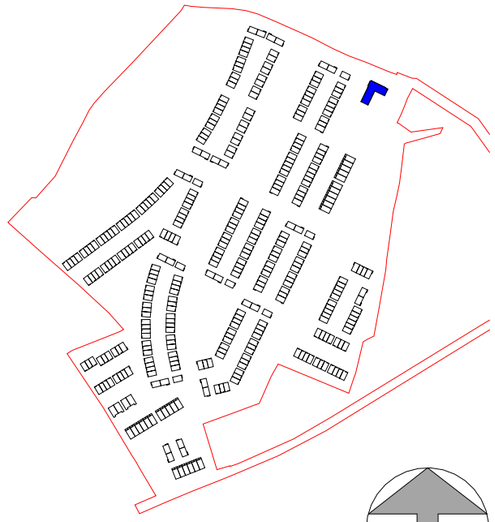

KEY PLAN
SCALE 1 : 7000

NORTH

FFL + 107.70

CRECHE

102 Child Creche

GROSS INTERNAL AREA:
509.9 SQ.M.
5,488 SQ.FT.

GROSS AREA:
576.9 SQ.M.
6210 SQ.FT.

date	rev	name	chk	note
31.10.25	P1	EH	EJG	ISSUE FOR PLANNING

DEADY GAHAN ARCHITECTS
EASTGATE VILLAGE, LITTLE ISLAND, CORK
T: 021 4355016 W:WWW.DGARCHITECTS.IE
EMAIL:INFO@DGARCHITECTS.IE

Project
PROPOSED RESIDENTIAL DEVELOPMENT
IN KILNAHUE, GOREY,
CO. WEXFORD

Drawing title
PROPOSED 102 CHILD CRECHE - GROUND FLOOR PLAN

Scale	Drawn	Checked	Date
As indicated @ A3	EH	EJG	19.09.25

Project No.	Drg. No.	Revision
24058	24058_P_3001	P1

☐ Information \ Comments — Tender ☐
■ Planning — Construction ☐

DO NOT SCALE. WORK TO FIGURED DIMENSIONS ONLY.
ALL EXISTING DIMENSIONS TO BE CHECKED ON SITE.
DRAWN ON AUTOCAD R2004 AT DEADY GAHAN ARCHITECTS LTD
LAYERS ON THIS DRAWING COMPLY WITH BS 1192: PART 5

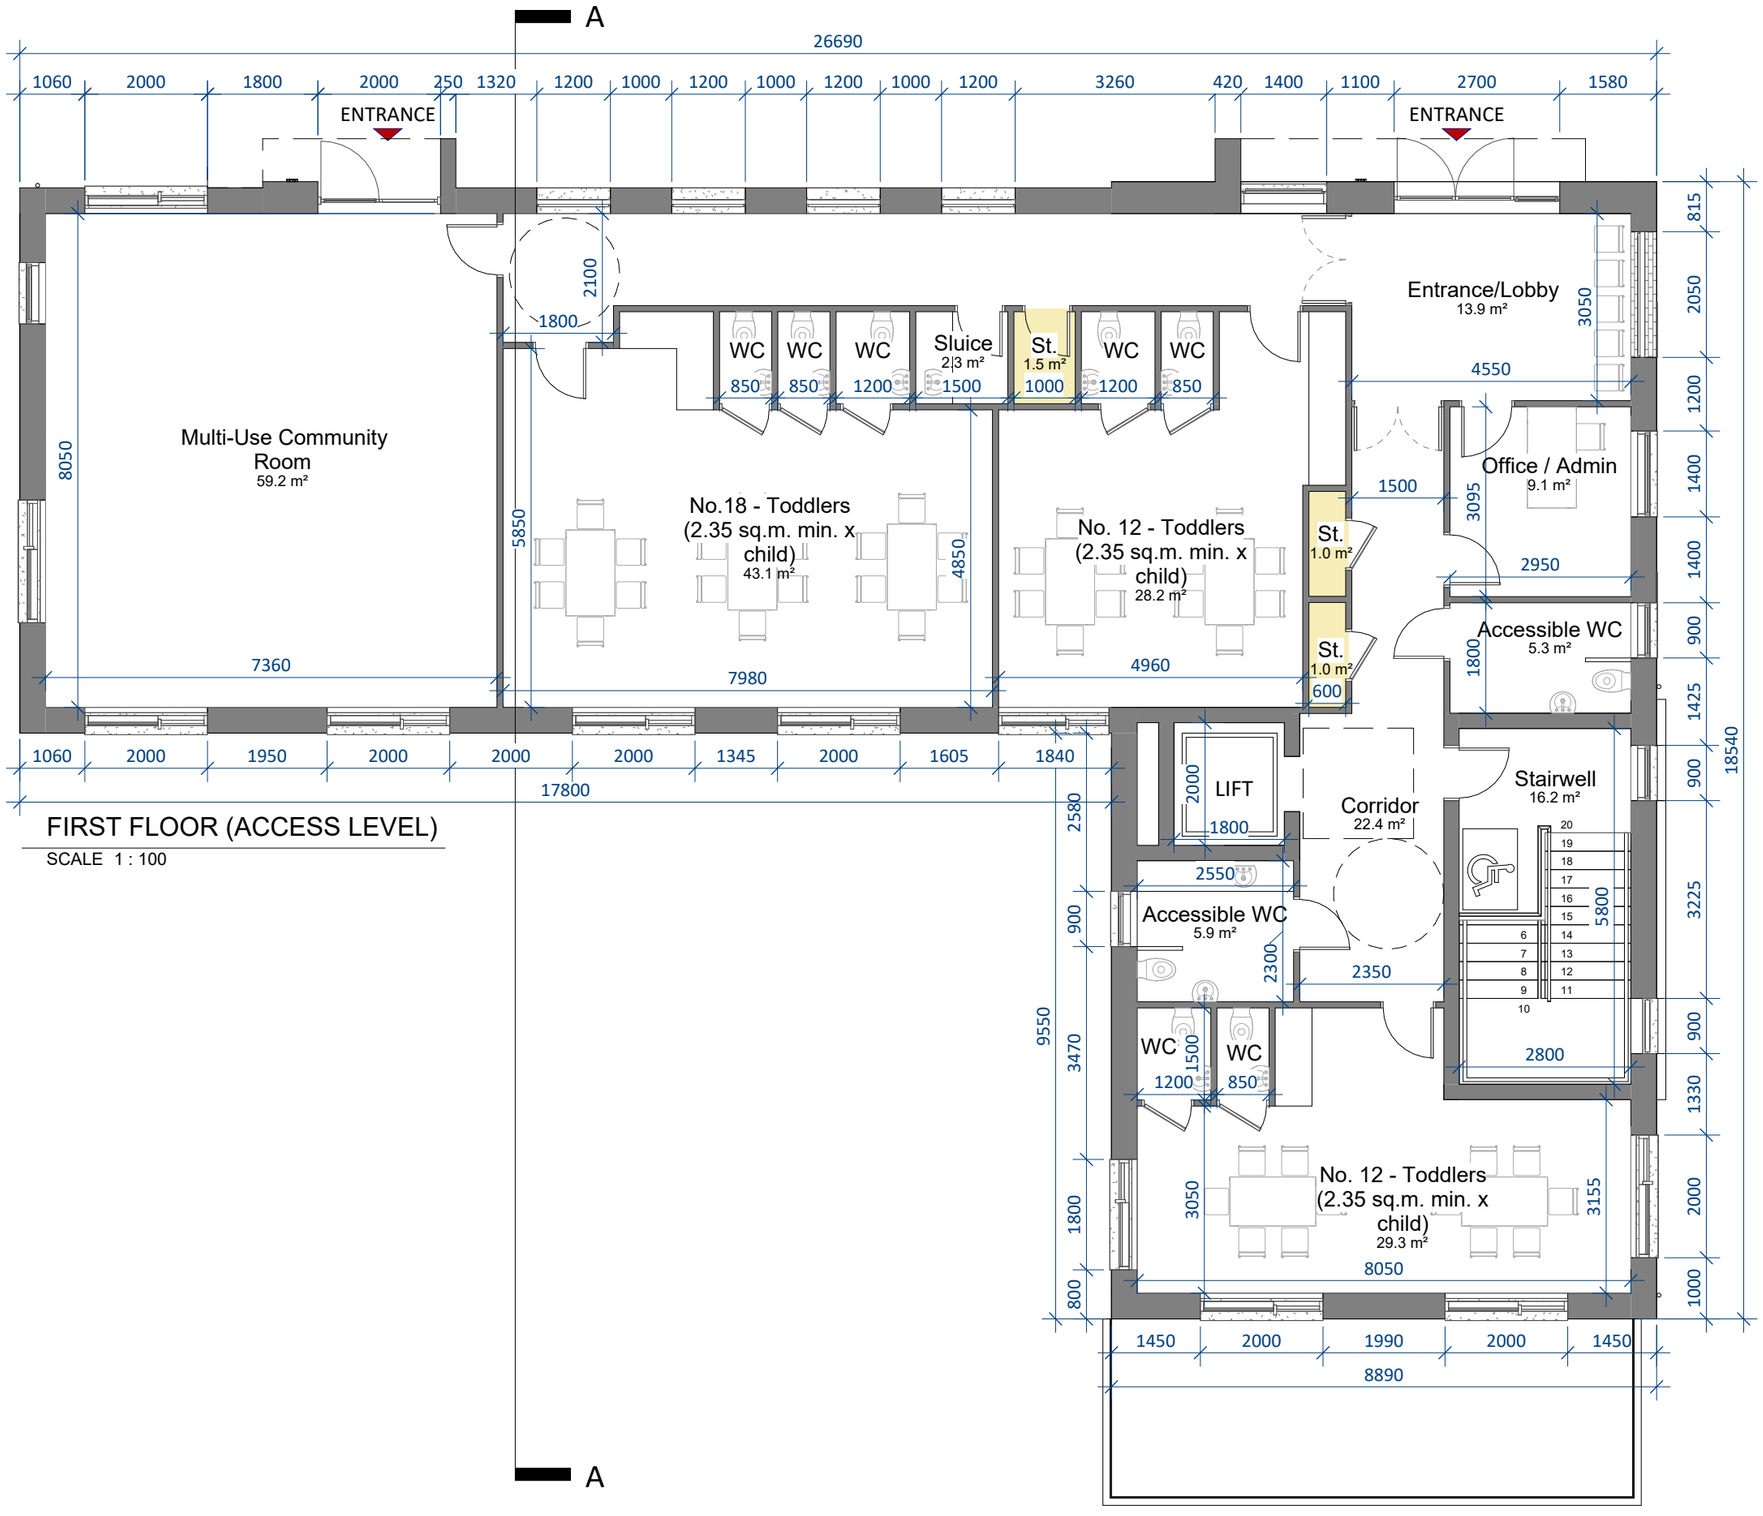

FIRST FLOOR (ACCESS LEVEL)

SCALE 1 : 100

date	rev	name	chk	note
31.10.25	P1	EH	EJG	ISSUE FOR PLANNING

DEADY GAHAN DG ARCHITECTS
EASTGATE VILLAGE, LITTLE ISLAND, CORK
T: 021 4355016 W: WWW.DGARCHITECTS.IE
EMAIL: INFO@DGARCHITECTS.IE

Project

PROPOSED RESIDENTIAL DEVELOPMENT

IN KILNAHUE, GOREY,

CO. WEXFORD

Drawing title

PROPOSED 102 CHILD CRECHE - FIRST FLOOR PLAN (ACCESS LEVEL)

Scale	Drawn	Checked	Date
1 : 100 @ A3	EH	EJG	19.09.25

Project No.	Drg. No.	Revision
24058	24058_P_3002	P1

☐ Information \ Comments ☐ Tender

☐ Planning ☐ Construction

DO NOT SCALE. WORK TO FIGURED DIMENSIONS ONLY.
ALL EXISTING DIMENSIONS TO BE CHECKED ON SITE.
DRAWN ON AUTOCAD R2004 AT DEADY GAHAN ARCHITECTS LTD
LAYERS ON THIS DRAWING COMPLY WITH BS 1192: PART 5



Front Elevation

SCALE 1 : 100



Side Elevation 01

SCALE 1 : 100

date	rev	name	chk	note
31.10.25	P1	EH	EJG	ISSUE FOR PLANNING

DEADY GAHAN ARCHITECTS
EASTGATE VILLAGE, LITTLE ISLAND, CORK
T: 021 4355016 W:WWW.DGARCHITECTS.IE
EMAIL:INFO@DGARCHITECTS.IE

Project

PROPOSED RESIDENTIAL DEVELOPMENT

IN KILNAHUE, GOREY,

CO. WEXFORD

Drawing title

PROPOSED 102 CHILD CRECHE - FRONT AND SIDE ELEVATIONS

Scale	Drawn	Checked	Date
1 : 100 @ A3	EH	EJG	19.09.25

Project No.	Drg. No.	Revision
24058	24058_P_3003	P1

☐ Information \ Comments ☐ Tender
☐ Planning ☐ Construction

DO NOT SCALE. WORK TO FIGURED DIMENSIONS ONLY.
ALL EXISTING DIMENSIONS TO BE CHECKED ON SITE.
DRAWN ON AUTOCAD R2004 AT DEADY GAHAN ARCHITECTS LTD
LAYERS ON THIS DRAWING COMPLY WITH BS 1192: PART 5



Rear Elevation

SCALE 1 : 100



Side Elevation 02

SCALE 1 : 100

date	rev	name	chk	note
31.10.25	P1	EH	EJG	ISSUE FOR PLANNING

DEADY GAHAN ARCHITECTS
EASTGATE VILLAGE, LITTLE ISLAND, CORK
T: 021 4355016 W:WWW.DGARCHITECTS.IE
EMAIL:INFO@DGARCHITECTS.IE

Project

PROPOSED RESIDENTIAL DEVELOPMENT

IN KILNAHUE, GOREY,

CO. WEXFORD

Drawing title

PROPOSED 102 CHILD CRECHE - REAR AND SIDE ELEVATIONS

Scale	Drawn	Checked	Date
1 : 100 @ A3	EH	EJG	19.09.25

Project No.	Drg. No.	Revision
24058	24058_P_3004	P1

☐ Information \ Comments ☐ Tender

☒ Planning ☐ Construction

DO NOT SCALE. WORK TO FIGURED DIMENSIONS ONLY.
ALL EXISTING DIMENSIONS TO BE CHECKED ON SITE.
DRAWN ON AUTOCAD R2004 AT DEADY GAHAN ARCHITECTS LTD
LAYERS ON THIS DRAWING COMPLY WITH BS 1192: PART 5



SECTION AA
SCALE 1 : 100

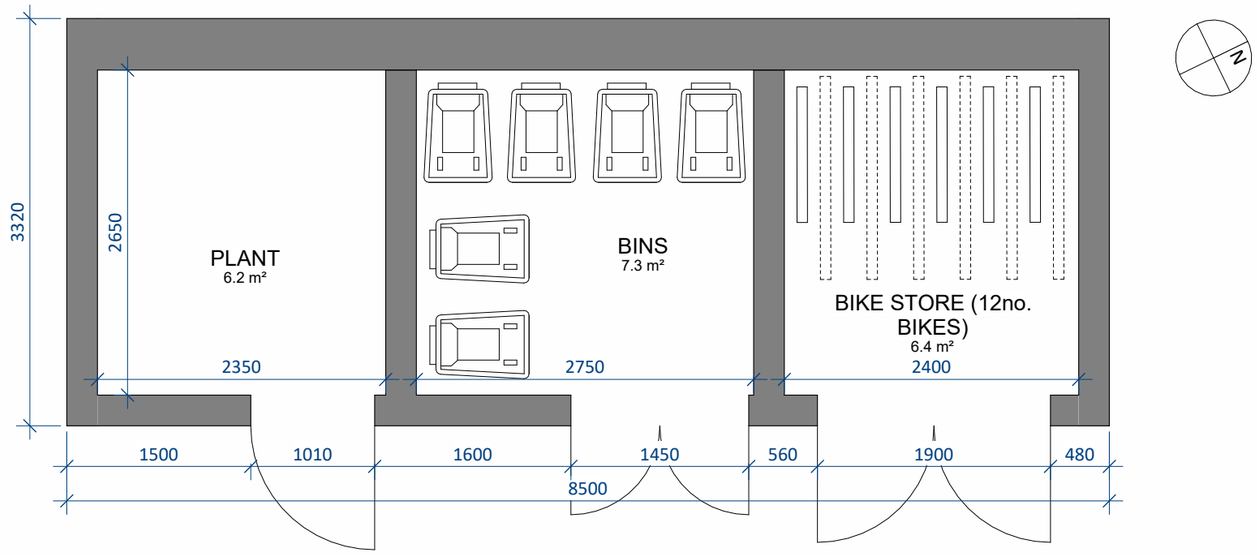

PLANT / BIN / BIKE STORE
SCALE 1 : 50

CRECHE
PLANT/BIN/BIKE
STORE FFL + 107.70

date	rev	name	chk	note
31.10.25	P1	EH	EJG	ISSUE FOR PLANNING

DEADY GAHAN ARCHITECTS
EASTGATE VILLAGE, LITTLE ISLAND, CORK
T: 021 4355016 W:WWW.DGARCHITECTS.IE
EMAIL:INFO@DGARCHITECTS.IE

Project
PROPOSED RESIDENTIAL DEVELOPMENT
IN KILNAHUE, GOREY,
CO. WEXFORD

Drawing title
PROPOSED 102 CHILD CRECHE - SECTION AA AND PLANT/BIN/ BIKE STORE

Scale	Drawn	Checked	Date
As indicated @ A3	EH	EJG	19.09.25

Project No.	Drg. No.	Revision
24058	24058_P_3005	P1

☐ Information \ Comments — Tender ☐
☐ Planning — Construction ☐