PROPOSED RESIDENTIAL DEVELOPMENT AT GOREY, CO. WEXFORD

PROJECT NO.: 24058
DRAWING NO.: 24058_P_3420 | UNIT TYPE F5_CA3 3D RENDER
DATE: 15.10.2025

DEADY GAHAN DG ARCHITECTS
EASTGATE VILLAGE, LITTLE ISLAND, CORK
T: 021 4355015 W: WWW.DGARCHITECTS.IE
EMAIL: INFO@DGARCHITECTS.IE

HOUSE TYPE F5 - CA3

4-bed semi detached (7 person)

AREA: 156.2 SQ.M.

STORAGE tot. 8.0 SQ.M.

DO NOT SCALE. WORK TO FIGURED DIMENSIONS ONLY.
ALL EXISTING DIMENSIONS TO BE CHECKED ON SITE.
DRAWN ON AUTOCAD R2004 AT DEADY GAHAN ARCHITECTS LTD
LAYERS ON THIS DRAWING COMPLY WITH BS 1192: PART 5

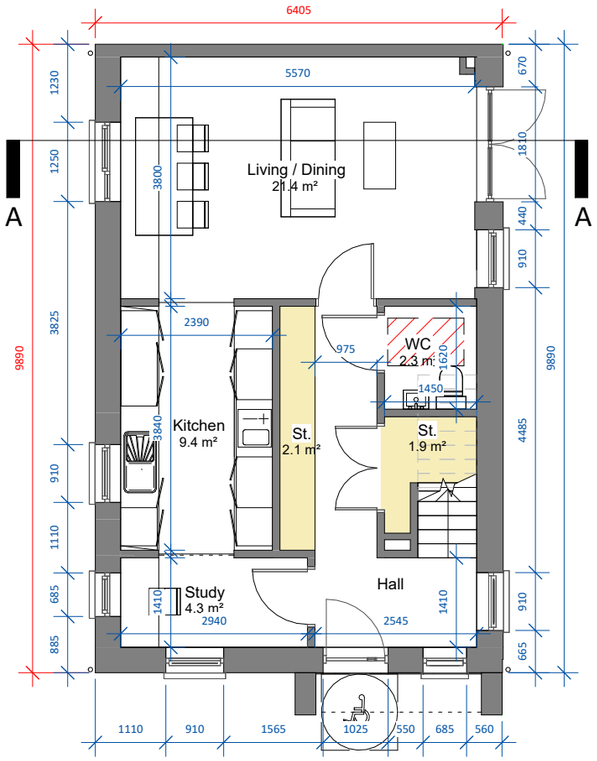

00 Ground Floor Plan

SCALE 1 : 100

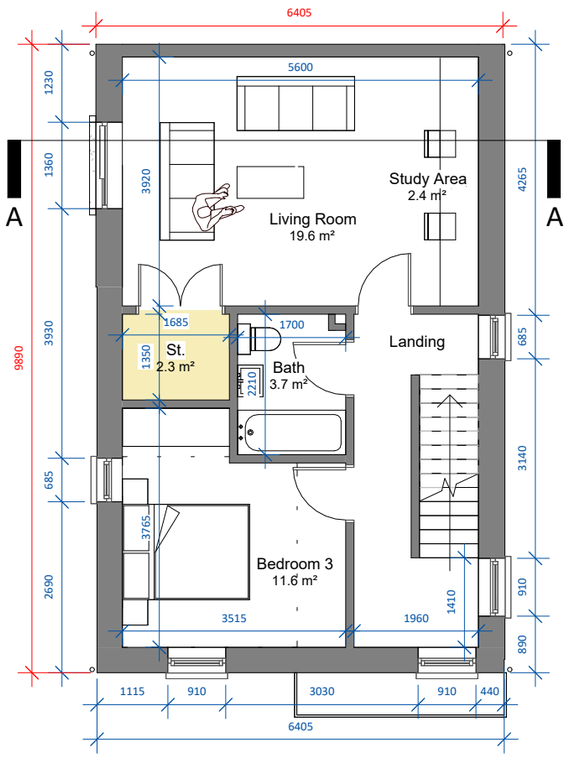

01 First Floor Plan

SCALE 1 : 100

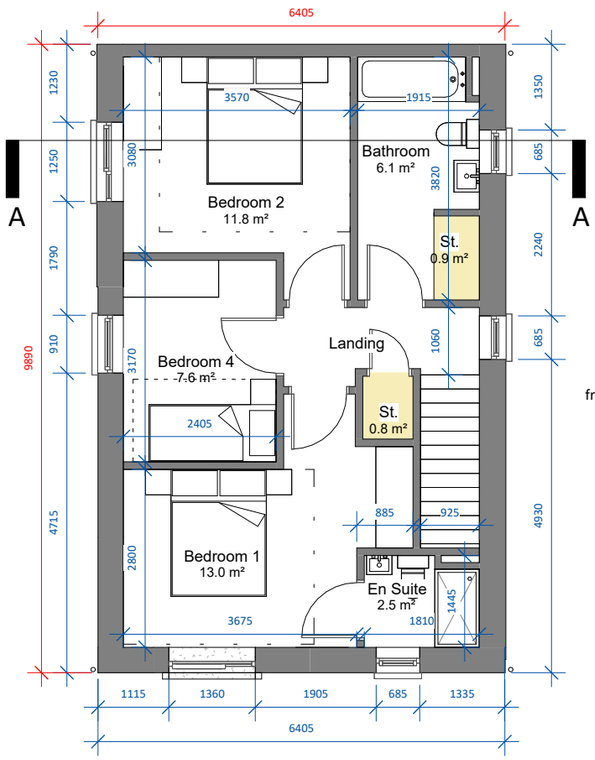

02 Second Floor Plan

SCALE 1 : 100

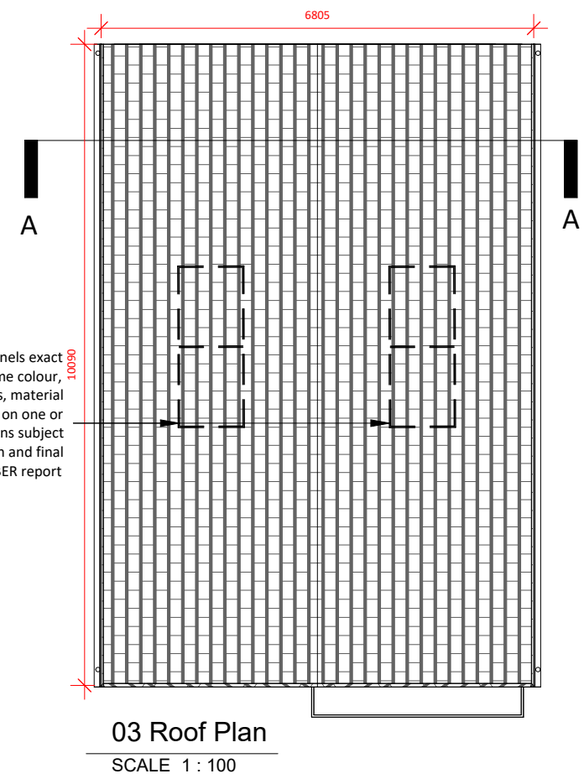

Solar/PV Panels exact area, frame colour, frame thickness, material and position on one or both elevations subject to orientation and final BER report

03 Roof Plan

SCALE 1 : 100

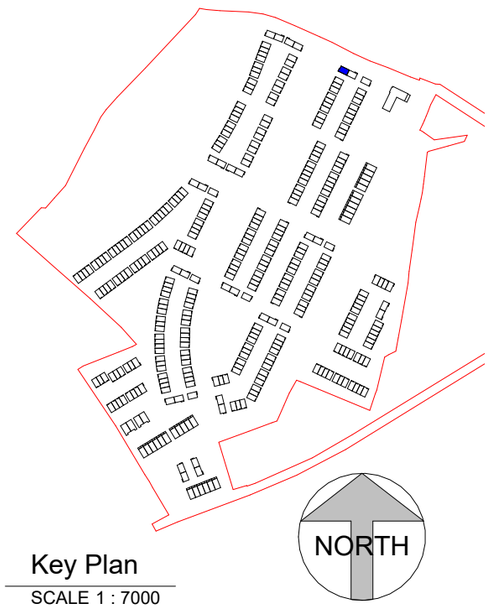

Key Plan

SCALE 1 : 7000

Note: Key Plan refers to units within Character Area 3. Please refer to Character Areas 1 & 2 unit types for details on these locations.

Note: F5(m) refers to mirrored version of Unit Type F5.

Note: Position of north point varies. See Site Plan 24058/P/005 for orientation and levels.

date	rev	name	chk	note
30.06.25	P1	PC	EJG	ISSUE FOR PLANNING

DEADY GAHAN ARCHITECTS
EASTGATE VILLAGE, LITTLE ISLAND, CORK
T: 021 4355016 W:WWW.DGARCHITECTS.IE
EMAIL:INFO@DGARCHITECTS.IE

Project

PROPOSED RESIDENTIAL DEVELOPMENT

IN KILNAHUE, GOREY,

CO. WEXFORD

Drawing title

House Type F5_CA3 - Floor Plans

Scale	Drawn	Checked	Date
As indicated @ A3	PC	EJG	17.06.25

Project No.	Drg. No.	Revision
24058	24058_P_3421	P1

☐ Information \ Comments ☐ Tender

☐ Planning ☐ Construction

DO NOT SCALE. WORK TO FIGURED DIMENSIONS ONLY.
ALL EXISTING DIMENSIONS TO BE CHECKED ON SITE.
DRAWN ON AUTOCAD R2004 AT DEADY GAHAN ARCHITECTS LTD
LAYERS ON THIS DRAWING COMPLY WITH BS 1192: PART 5

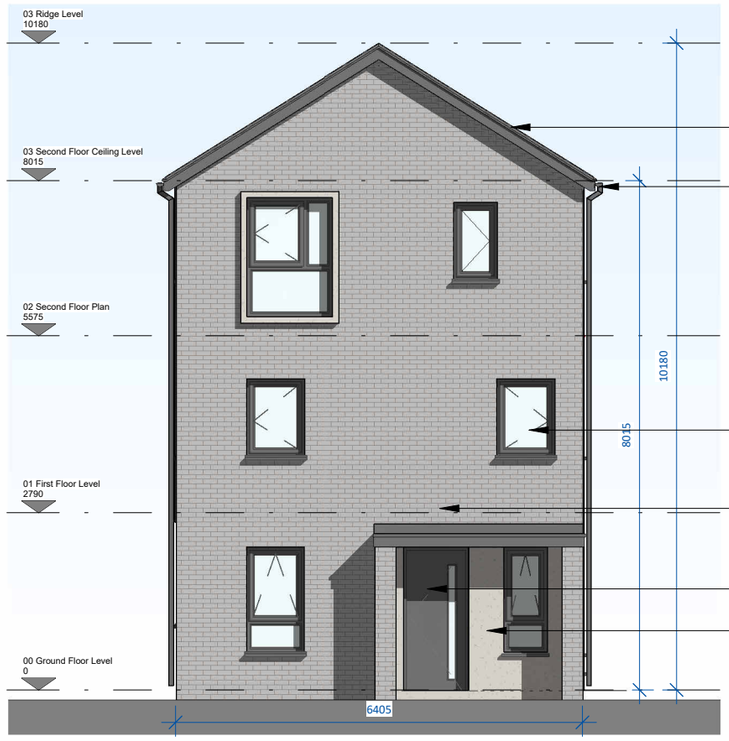

Solar/PV Panels exact area, frame colour, frame thickness, material and position on one or both elevations subject to orientation and final BER report

Roofing tiles

uPVC gutters and downpipes

Rough-render plaster finish. Colour t.b.d.

uPVC windows. Colour t.b.d.

Selected grey brick finish. Colour t.b.d.

uPVC doors. Colour t.b.d.

Contrast Render

Front Elevation

SCALE 1 : 100

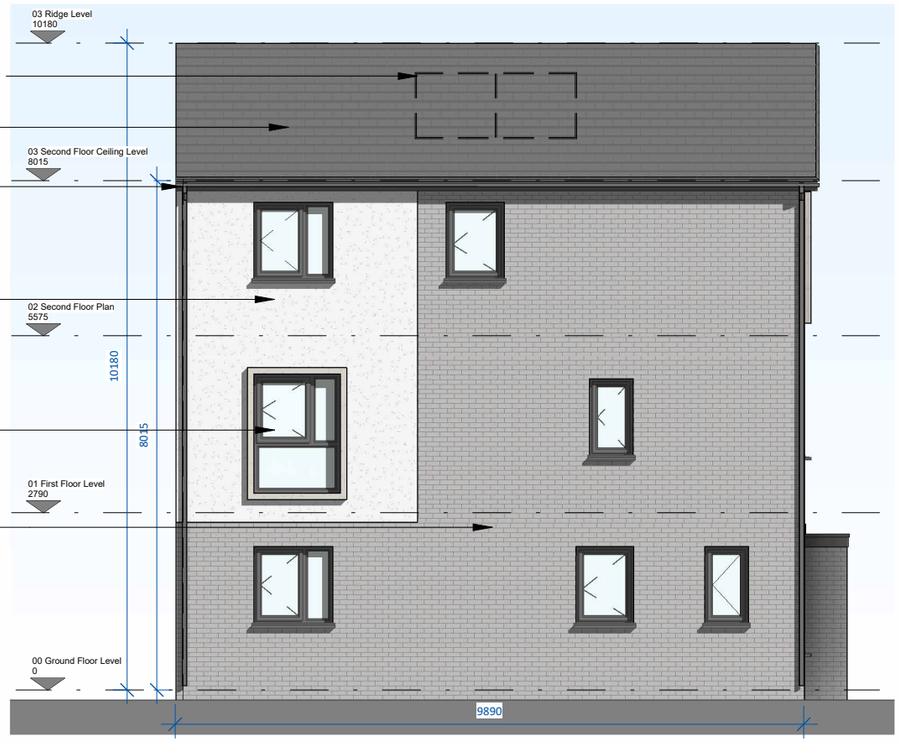

Side Elevation 1

SCALE 1 : 100

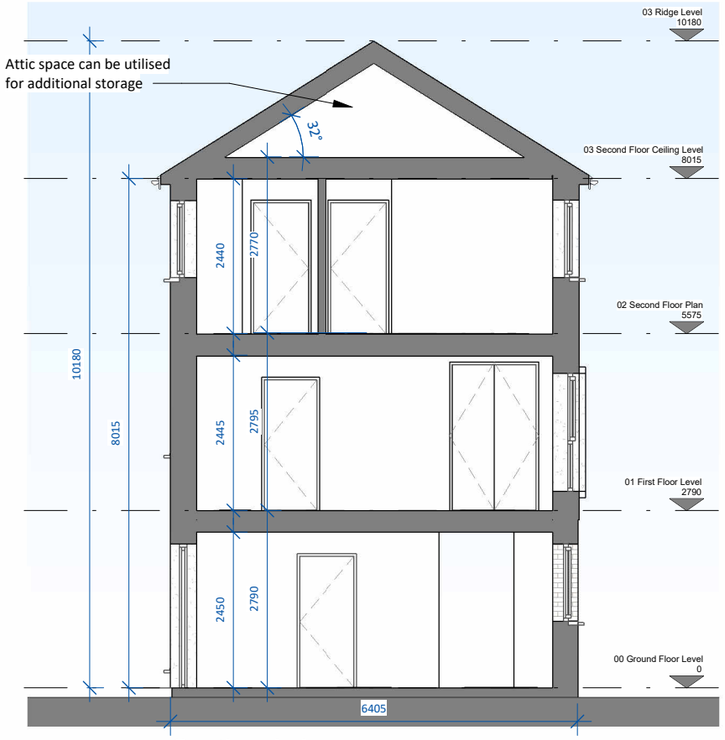

Section A-A

SCALE 1 : 100

Solar/PV Panels exact area, frame colour, frame thickness, material and position on one or both elevations subject to orientation and final BER report

Roofing tiles

uPVC gutters and downpipes

uPVC windows. Colour t.b.d.

Rough-render plaster finish. Colour t.b.d.

uPVC doors. Colour t.b.d.

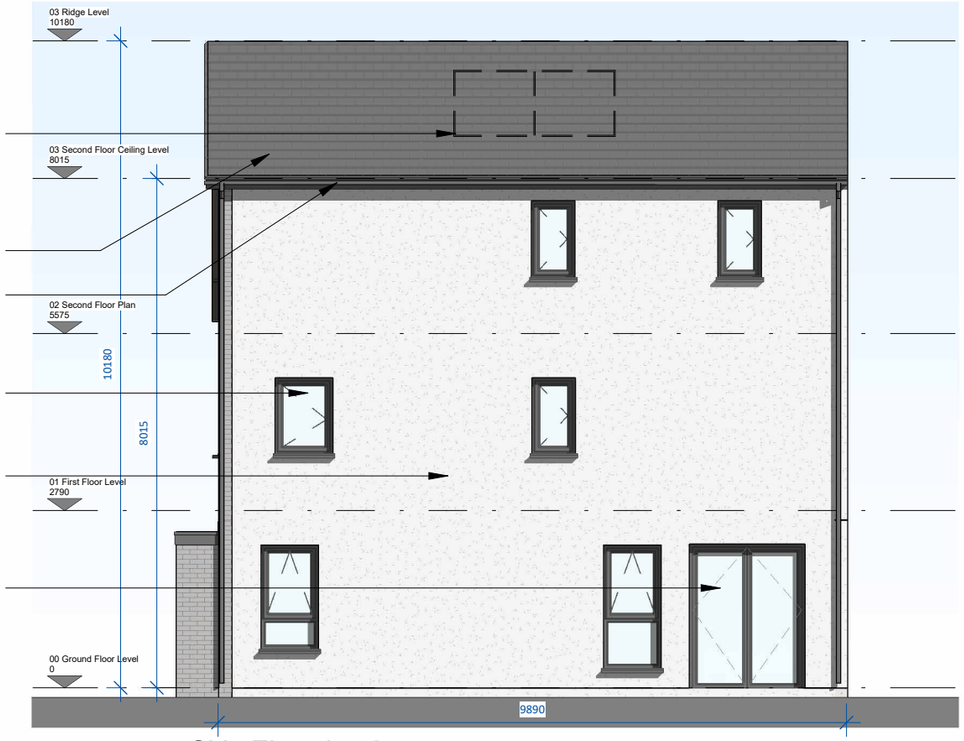

Side Elevation 2

SCALE 1 : 100

date	rev	name	chk	note
30.06.25	P1	PC	EJG	ISSUE FOR PLANNING

DEADY GAHAN ARCHITECTS
EASTGATE VILLAGE, LITTLE ISLAND, CORK
T: 021-4355016 W:WWW.DGARCHITECTS.IE
EMAIL:INFO@DGARCHITECTS.IE

Project

PROPOSED RESIDENTIAL DEVELOPMENT

IN KILNAHUE, GOREY,

CO. WEXFORD

Drawing title

House Type F5_CA3 - Elevations and Section A-A

Scale	Drawn	Checked	Date
1 : 100 @ A3	PC	EJG	17.06.25
Project No. 24058	Drg. No. 24058_P_3422		Revision P1

☐ Information \ Comments ☐ Tender
■ Planning ☐ Construction