



PROPOSED RESIDENTIAL DEVELOPMENT AT GOREY, CO. WEXFORD

PROJECT NO.: 24058
DRAWING NO.: 24058_P_3610 | DUPLEX APARTMENT R3S3 END_CA3 3D RENDER
DATE: 15.10.2025

DEADY GAHAN DG ARCHITECTS
EASTGATE VILLAGE, LITTLE ISLAND, CORK
T: 021 4355016 W: WWW.DGARCHITECTS.IE
EMAIL: INFO@DGARCHITECTS.IE

DO NOT SCALE. WORK TO FIGURED DIMENSIONS ONLY.
ALL EXISTING DIMENSIONS TO BE CHECKED ON SITE.
DRAWN ON AUTOCAD R2004 AT DEADY GAHAN ARCHITECTS LTD
LAYERS ON THIS DRAWING COMPLY WITH BS 1192: PART 5

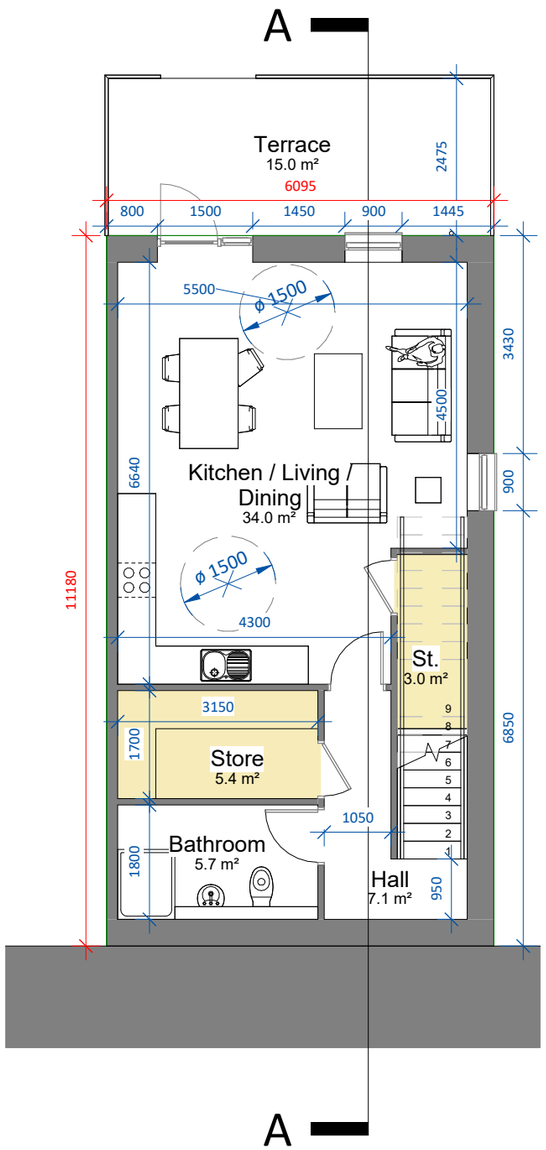

01 Ground Floor Plan.
SCALE 1 : 100

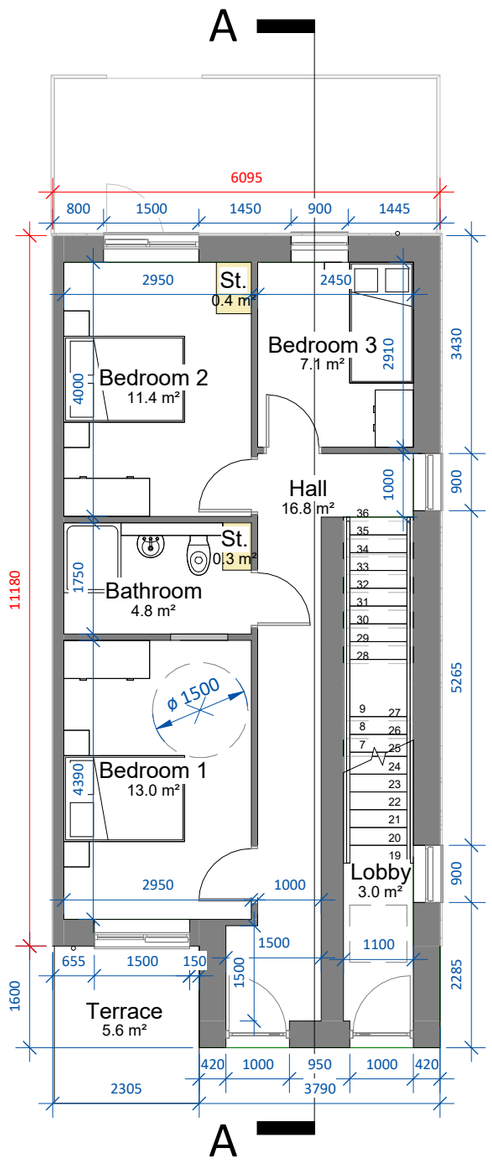

02 First Floor Plan.
SCALE 1 : 100

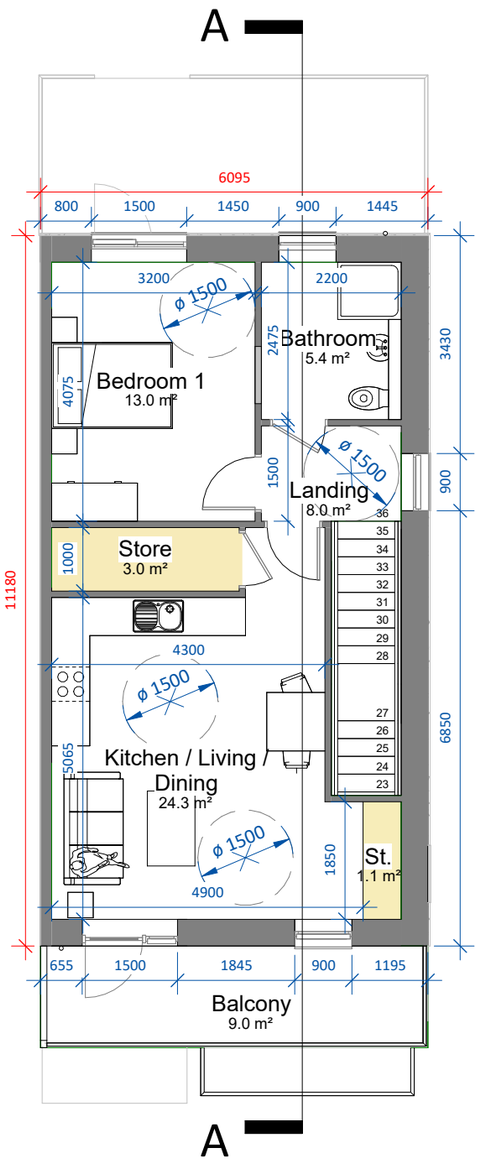

03 Second Floor Plan.
SCALE 1 : 100

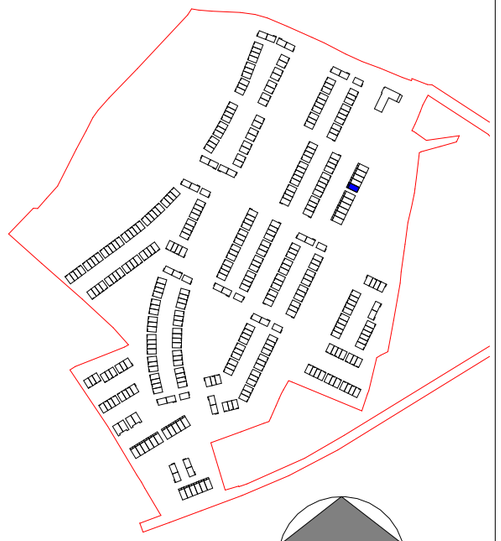

Key Plan
SCALE 1 : 7000

NORTH

Note: Key Plan refers to units within Character Area 3. Please refer to Character Areas 1 & 2 unit types for details on these locations.

Note: Position of north point varies. See Site Plan 24058/P/005 for orientation and levels.

UNIT TYPE R3 - CA3

3-bed duplex apartment (5 person)

AREA: 107.2 m²

TOTAL STORAGE: 9.1 m²

UNIT TYPE S3 - CA3

1-bed simplex apartment (2 person)

AREA: 51.7 m²

AREA (including access stairs: 60.3 m²)

TOTAL STORAGE: 4.1 m²

date	rev	name	chk	note
30.06.25	P1	PC	EJG	ISSUE FOR PLANNING

DEADY GAHAN ARCHITECTS
EASTGATE VILLAGE, LITTLE ISLAND, CORK
T: 021 4355016 W:WWW.DGARCHITECTS.IE
EMAIL:INFO@DGARCHITECTS.IE

Project
PROPOSED RESIDENTIAL DEVELOPMENT
IN KILNAHUE, GOREY,
CO. WEXFORD

Drawing title
UNIT TYPE R3/S3_CA3 - FLOOR PLANS

Scale	Drawn	Checked	Date
As indicated @ A3	PC	EJG	18.03.25
Project No.	Drg. No.		Revision
24058	24058_P_3611		P1

☐ Information \ Comments ☐ Tender
☐ Planning ☐ Construction

DO NOT SCALE. WORK TO FIGURED DIMENSIONS ONLY.
ALL EXISTING DIMENSIONS TO BE CHECKED ON SITE.
DRAWN ON AUTOCAD R2004 AT DEADY GAHAN ARCHITECTS LTD
LAYERS ON THIS DRAWING COMPLY WITH BS 1192: PART 5

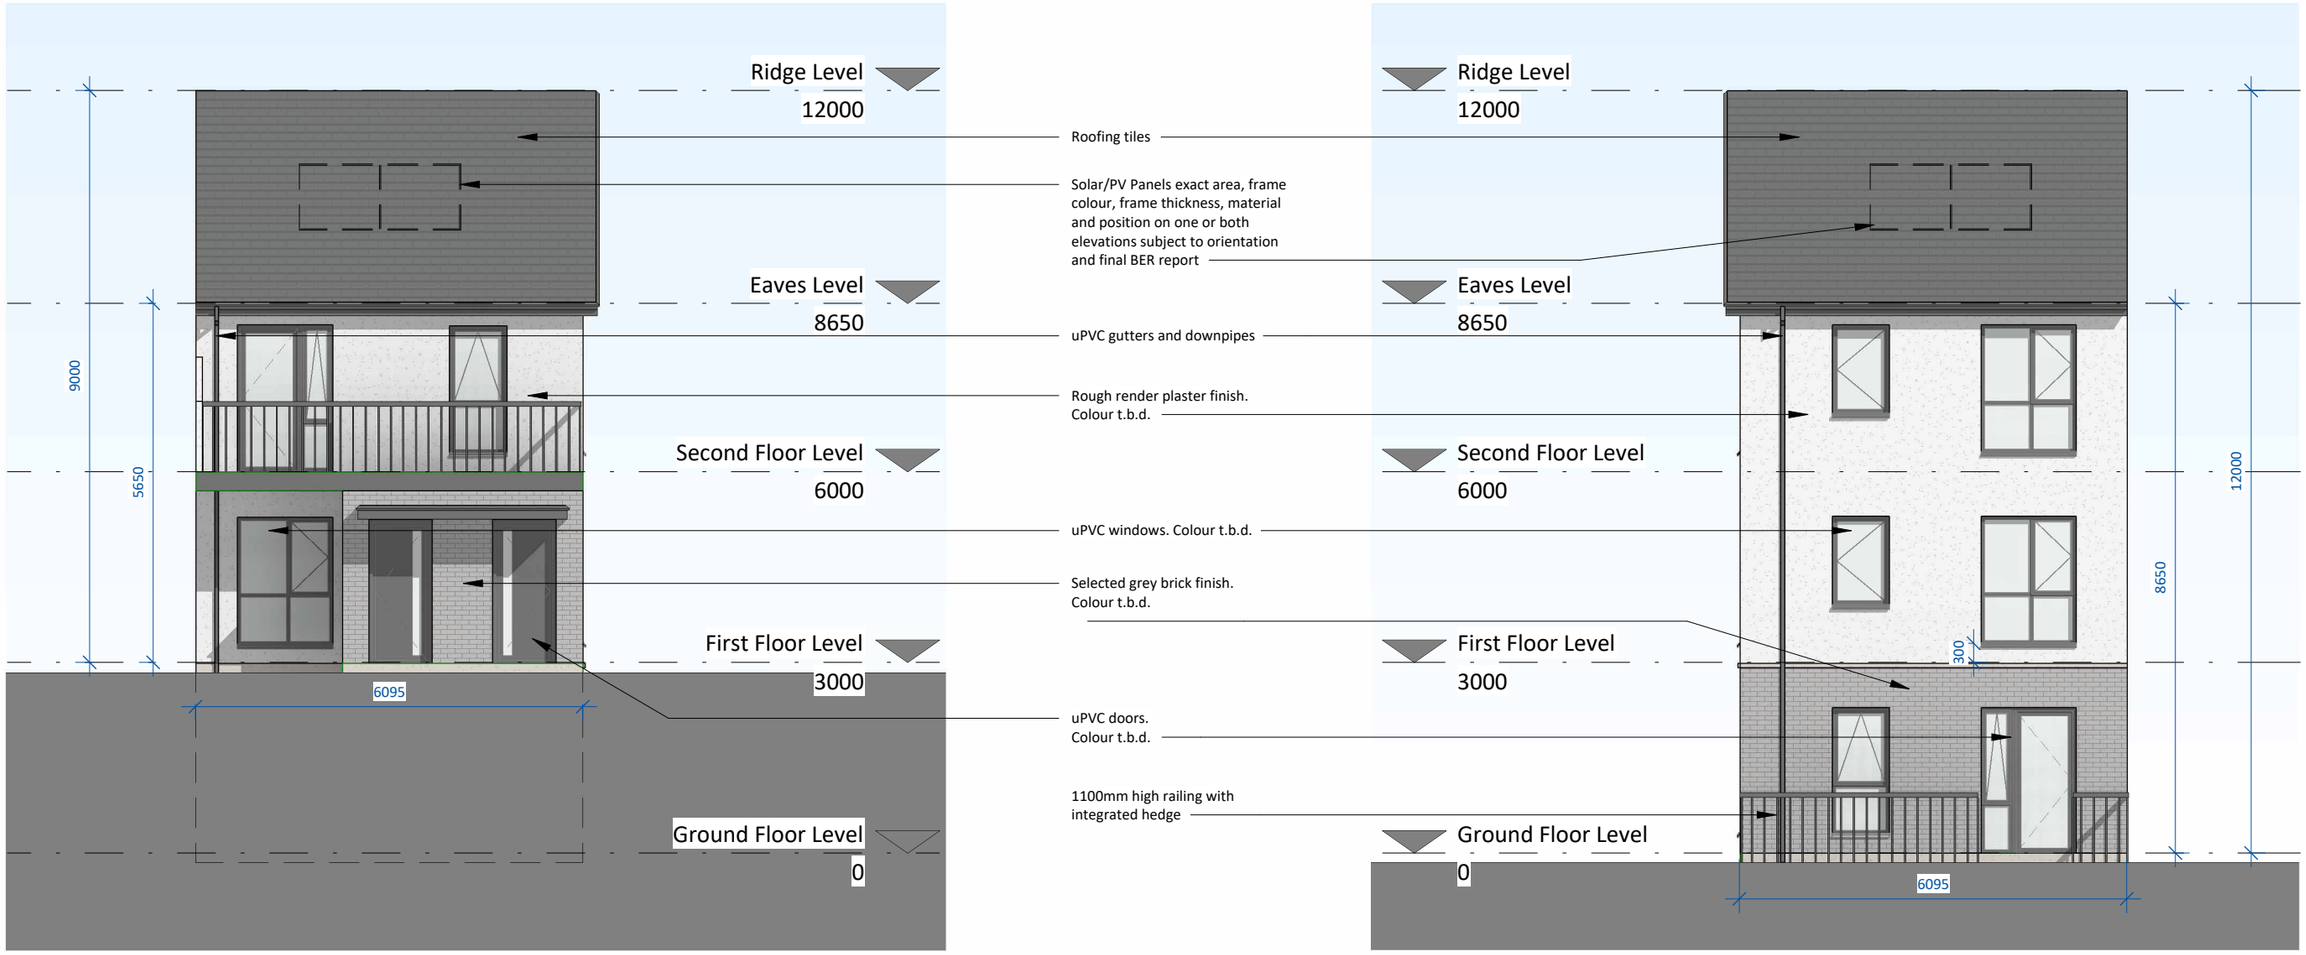

Front Elevation

SCALE 1 : 100

Rear Elevation

SCALE 1 : 100

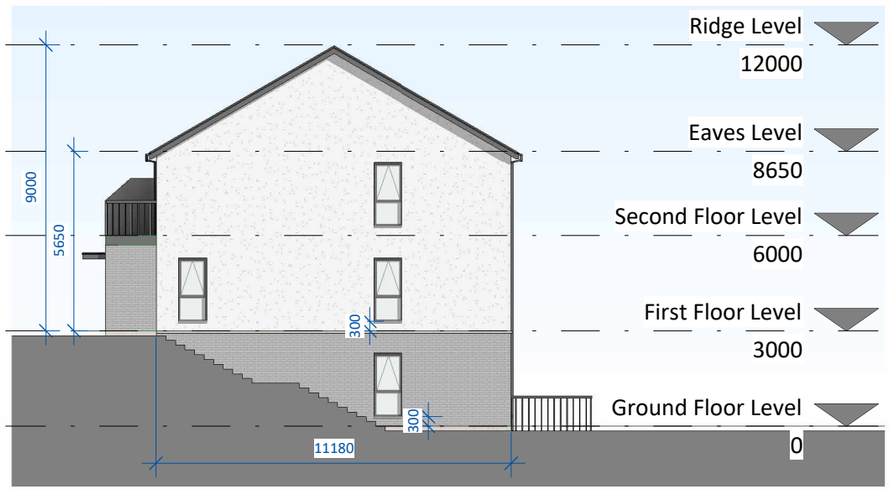

Side Elevation

SCALE 1 : 200

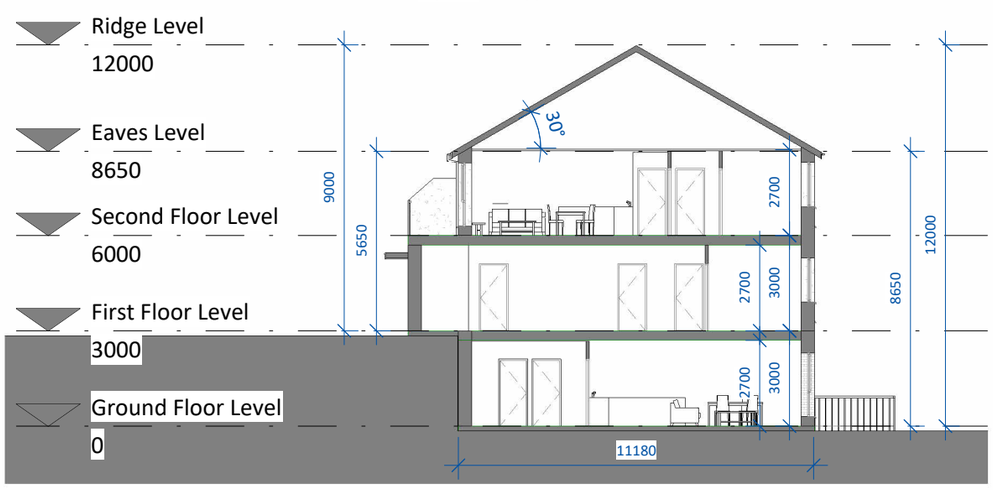

Section. A-A.

SCALE 1 : 200

date	rev	name	chk	note
30.06.25	P1	PC	EJG	ISSUE FOR PLANNING

DEADY GAHAN ARCHITECTS
EASTGATE VILLAGE, LITTLE ISLAND, CORK
T: 021 4355016 W:WWW.DGARCHITECTS.IE
EMAIL:INFO@DGARCHITECTS.IE

Project

PROPOSED RESIDENTIAL DEVELOPMENT

IN KILNAHUE, GOREY,

CO. WEXFORD

Drawing title

UNIT TYPE R3/S3_CA3 - ELEVATIONS AND SECTION A-A

Scale	Drawn	Checked	Date
As indicated @ A3	PC	EJG	18.03.25

Project No.	Drg. No.	Revision
24058	24058_P_3612	P1

☐ Information \ Comments — Tender ☐

☒ Planning — Construction ☐