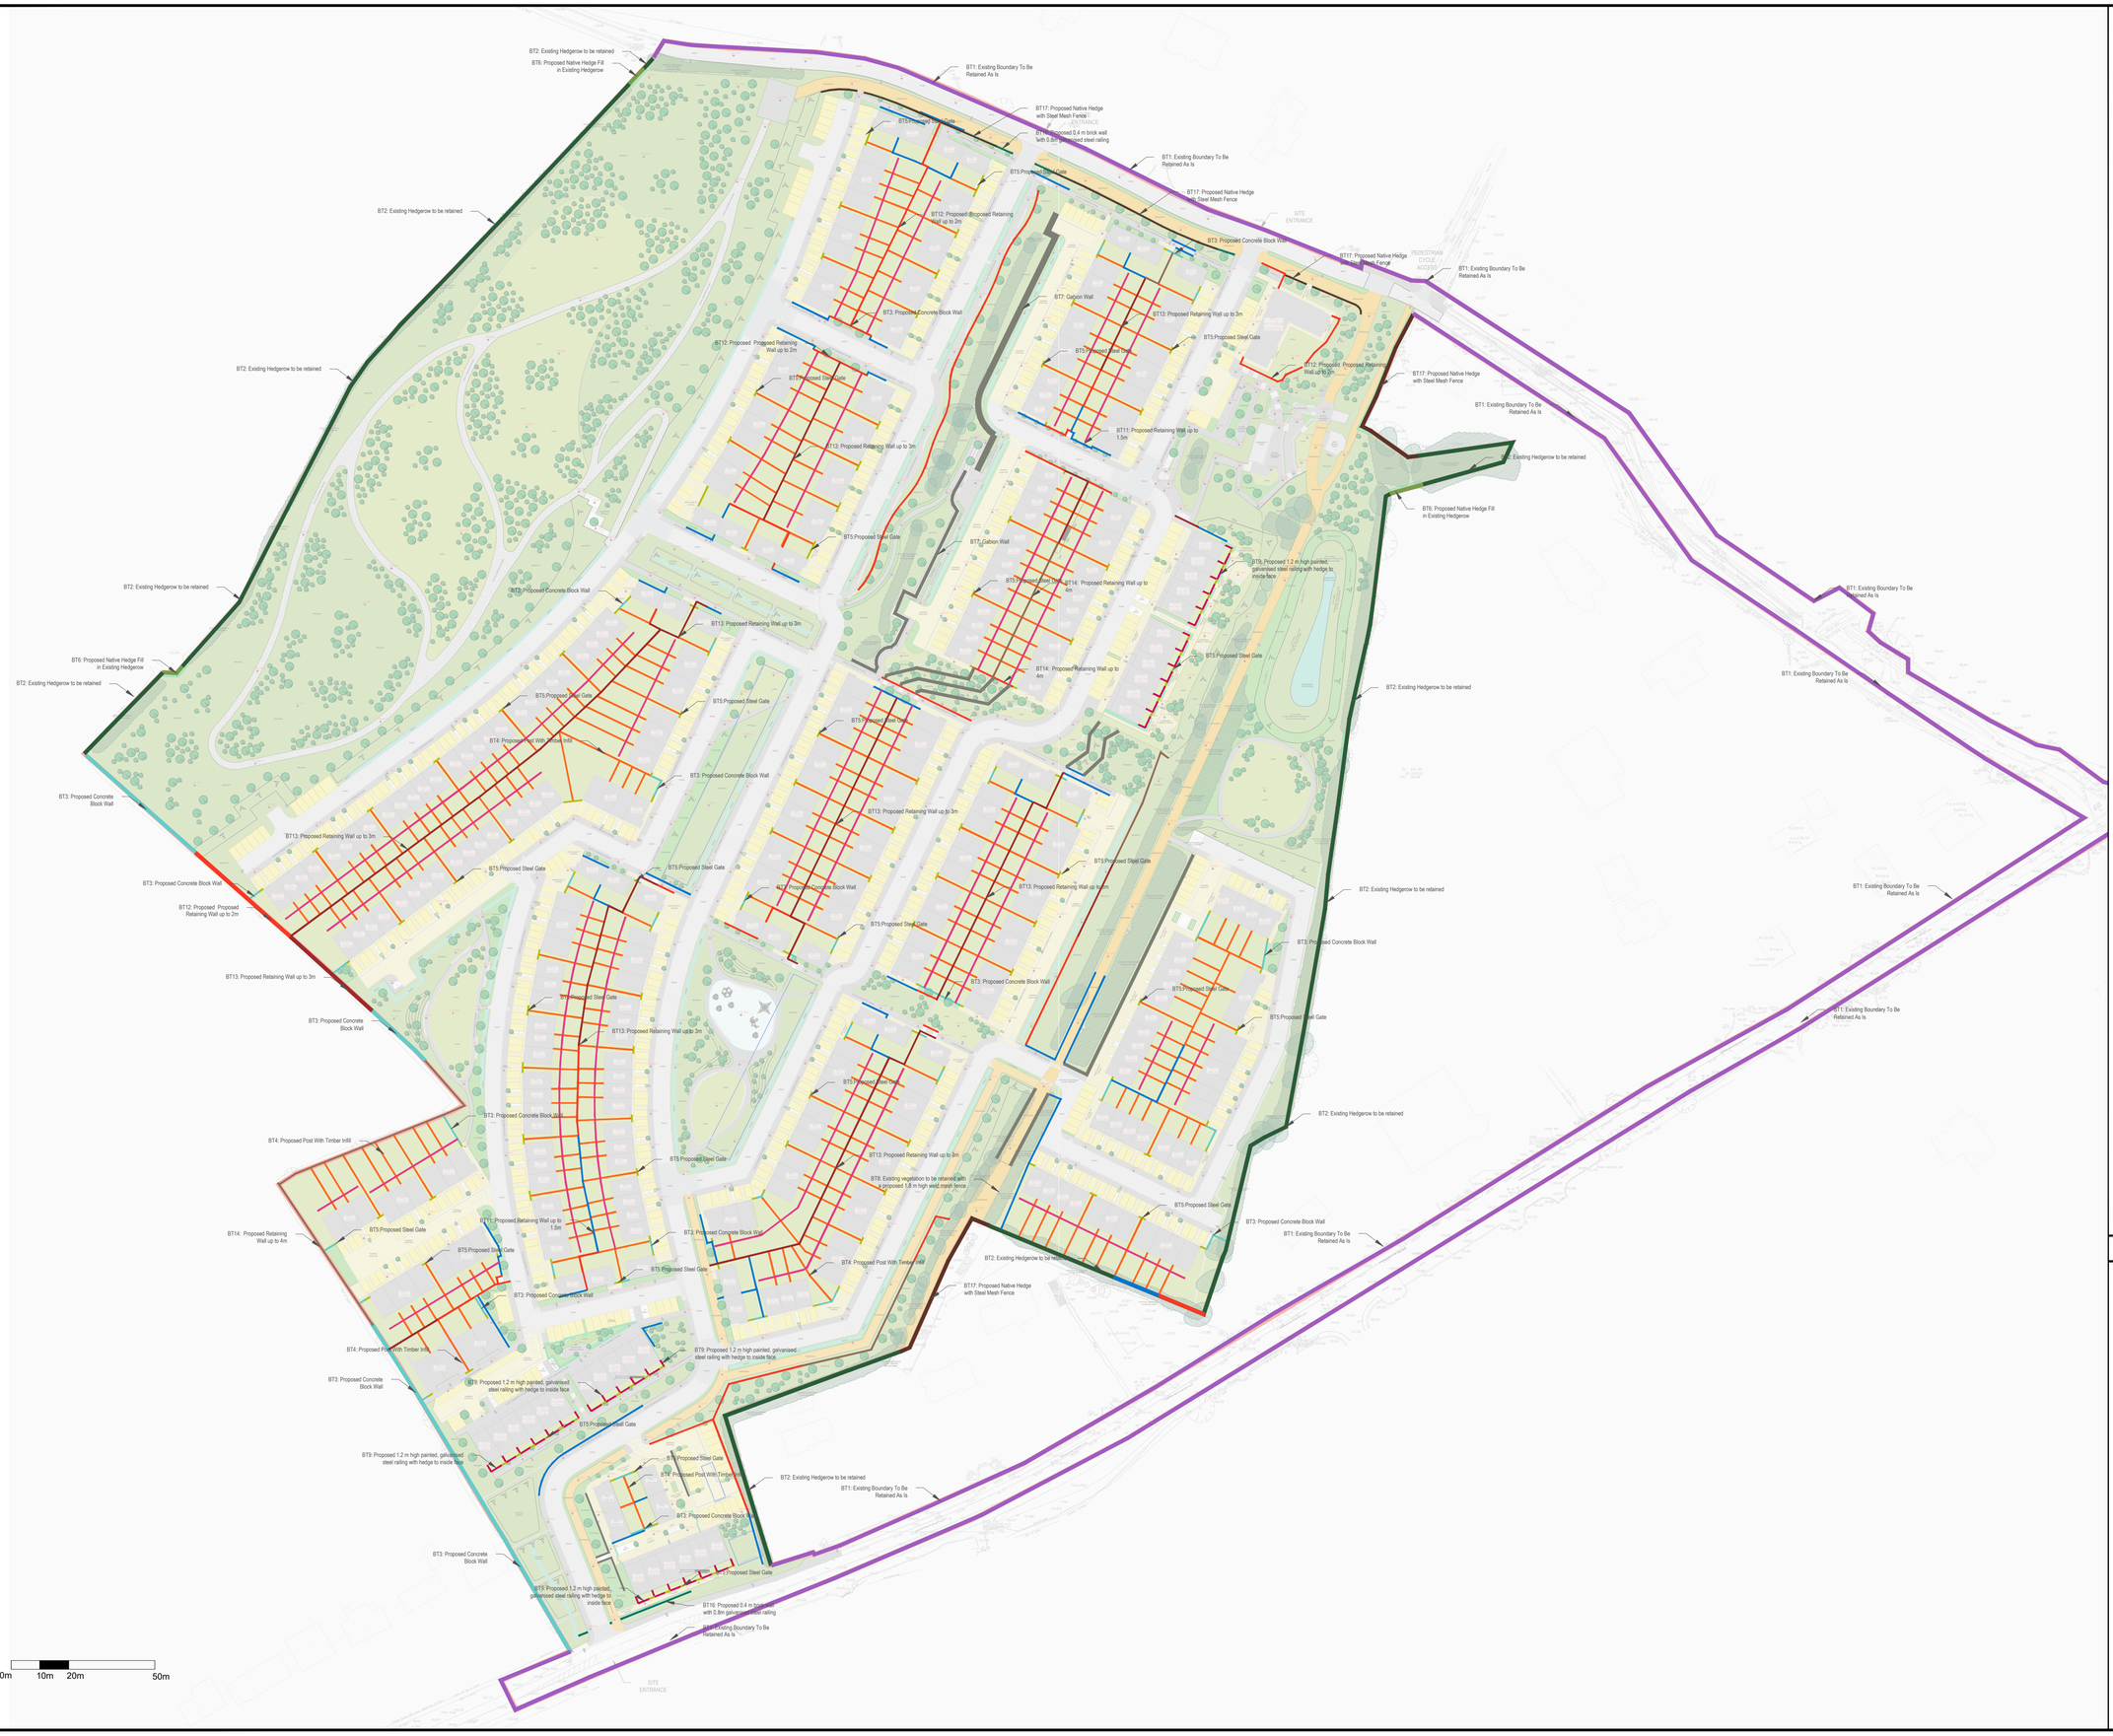


LEGEND

- BT1: Existing Boundary To Be Retained As Is
- BT2: Existing Hedgerow to be retained
- BT3: Proposed Concrete Block Wall
- BT4: Proposed Concrete Post With Timber Infill
- BT5: Proposed Steel Gate
- BT6: Proposed Native Hedge Fill in Existing Hedgerow
- BT8: Existing vegetation to be retained with a proposed 1.8 m high weld mesh fence
- BT9: Proposed 1.2 m high painted, galvanised steel railing with hedge to inside face
- BT10: Proposed 0.5M masonry wall - garden steps
- BT11: Proposed Retaining Wall up to 1.5m
- BT12: Proposed Proposed Retaining Wall up to 2m
- BT13: Proposed Retaining Wall up to 3m
- BT14: Proposed Retaining Wall up to 4m
- BT15: Proposed Gabion Wall
- BT16: Proposed 0.4 m brick wall with 0.8m galvanised steel railing
- BT17: Proposed Native Hedge with Steel Mesh Fence

N

REFERENCE: THIS DRAWING IS NOT FOR CONSTRUCTION

SR LA

SIMON RONAN LANDSCAPE ARCHITECTS

Cork Office
Levis Quay
Skibbereen
Co.Cork
Ireland
A94A431

Dublin Office
25 Glengarriff Parade
Phibsborough
Dublin 7
Ireland
D07 XF25

simon@simonronan.com

+353 86 056 3434

BOUNDARY TREATMENT PLAN
L-200 1:1000@A1

REV/00

PURPOSE OF DRAWING - PLANNING

GOREY LRD

THIS DRAWING IS TO BE READ IN CONJUNCTION WITH RELEVANT CONSULTANTS DRAWINGS
ALL DIMENSIONS TO BE CHECKED ON SITE
NO DIMENSIONS TO BE SCALED FROM THIS DRAWING

NO PART OF THIS DOCUMENT MAY BE RE-PRODUCED OR TRANSMITTED IN ANY FORM OR STORED IN ANY RETRIEVAL SYSTEM OF ANY NATURE WITHOUT THE WRITTEN PERMISSION OF THE LANDSCAPE ARCHITECT AS COPYRIGHT HOLDER EXCEPT AS AGREED FOR USE ON THE PROJECT FOR WHICH THE DOCUMENT WAS ORIGINALLY ISSUED

DECEMBER 2025