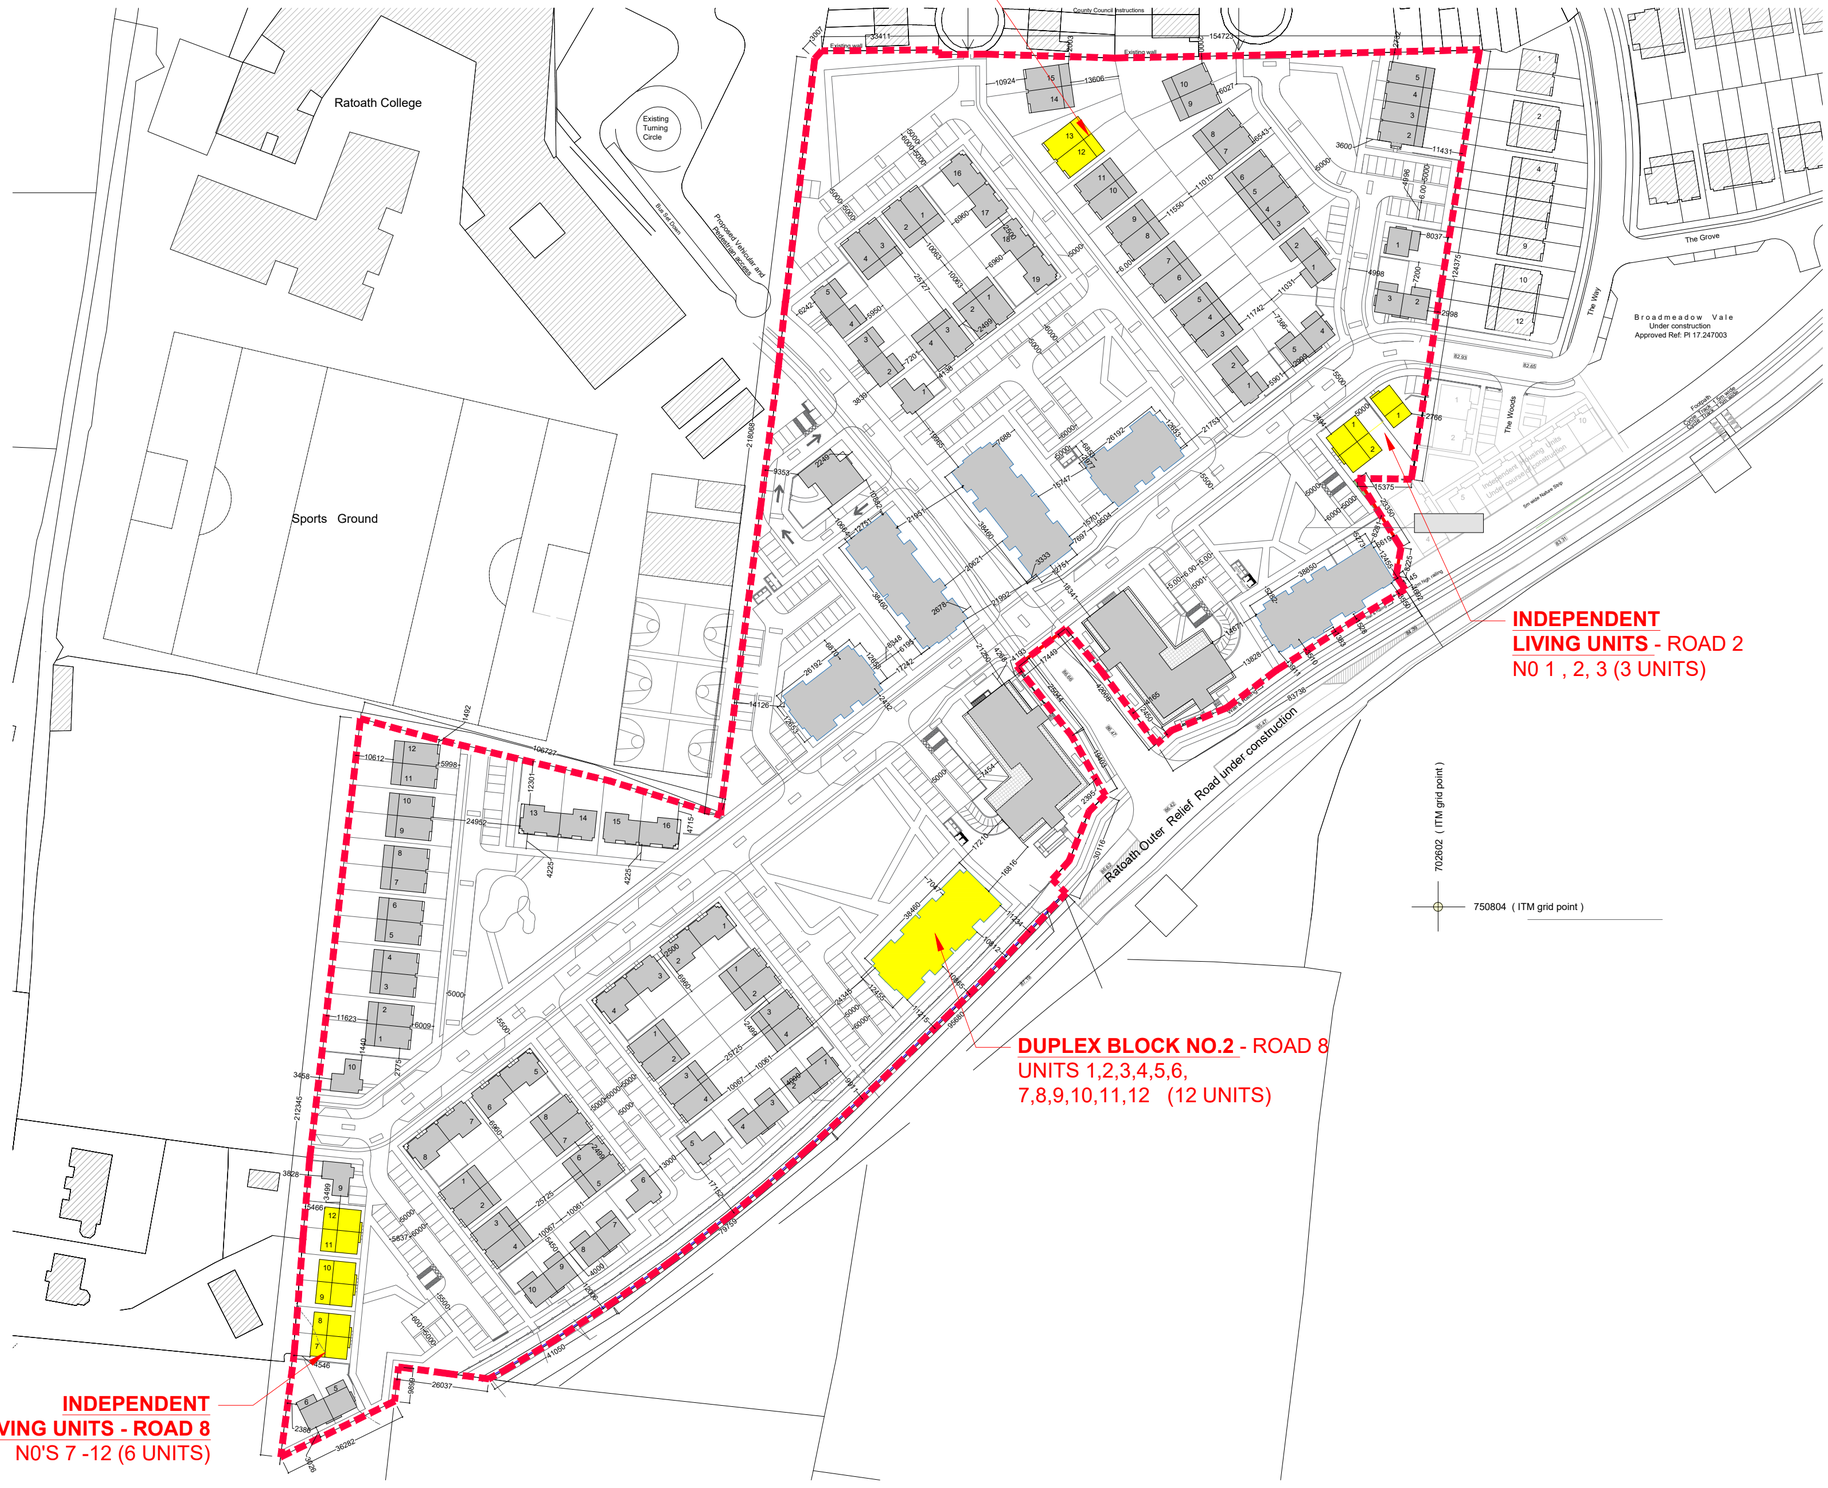


N

PART V (IDENTIFICATION OF PROPOSED UNITS)
JAMESTOWN, RATOATH, CO. MEATH
Scale :NTS

NOTES:

SITE BOUNDARY

PROPOSED PART V UNITS

PART V UNITS

2 NO . 3 BED SEMIDETACHED UNITS (TYPE A1)
1 NO . 2 BED SEMIDETACHED UNITS (TYPE G)
8 NO . 2 BED SEMIDETACHED UNITS (TYPE G1)
4 NO. 1 BED APARTMENT UNITS (BLOCK 2)
2 NO. 2 BED APARTMENT UNITS (BLOCK 2)
6. NO. 3 BED DUPLEX APARTMENT UNITS(BLOCK 2)

TOTAL = 23 NO. UNITS

GRANTED AS PER PLANNING APPLICATION REG. REF. SH305196

REV	DATE	DRN	NOTES

DO NOT SCALE FROM THIS DRAWING. USE FIGURED DIMENSIONS IN ALL CASES.
VERIFY DIMENSIONS ON SITE AND REPORT ANY DISCREPANCIES TO THE ARCHITECTS IMMEDIATELY.
THIS DRAWING TO BE READ IN CONJUNCTION WITH THE ARCHITECTS SPECIFICATION.
THIS DRAWING IS COPYRIGHT AND MAY ONLY BE REPRODUCED WITH THE ARCHITECTS PERMISSION.

CDP Architecture
Designers - Planning - Interiors - Project Management
4, The Mall, Main Street,
Lucan Village, Co. Dublin,
K78 V9R6
T: 01 6214498
E: info@cdparchitecture.ie
W: www.cdp-architecture.com

PART V

JOB
PROPOSED MODIFICATION TO
RESIDENTIAL DEVELOPMENT AT
JAMESTOWN, RATOATH, CO. MEATH

DATE
JULY 2024

CLIENT
KINGSCROFT DEVELOPMENTS LIMITED

DRN
VR

DRAWING TITLE
SITE LOCATION MAP
PART V

SCALE
NTS@A2

JOB NUMBER	DRAWING NUMBER	REVISION
2023_084	2.1.000	