
Site Location Map

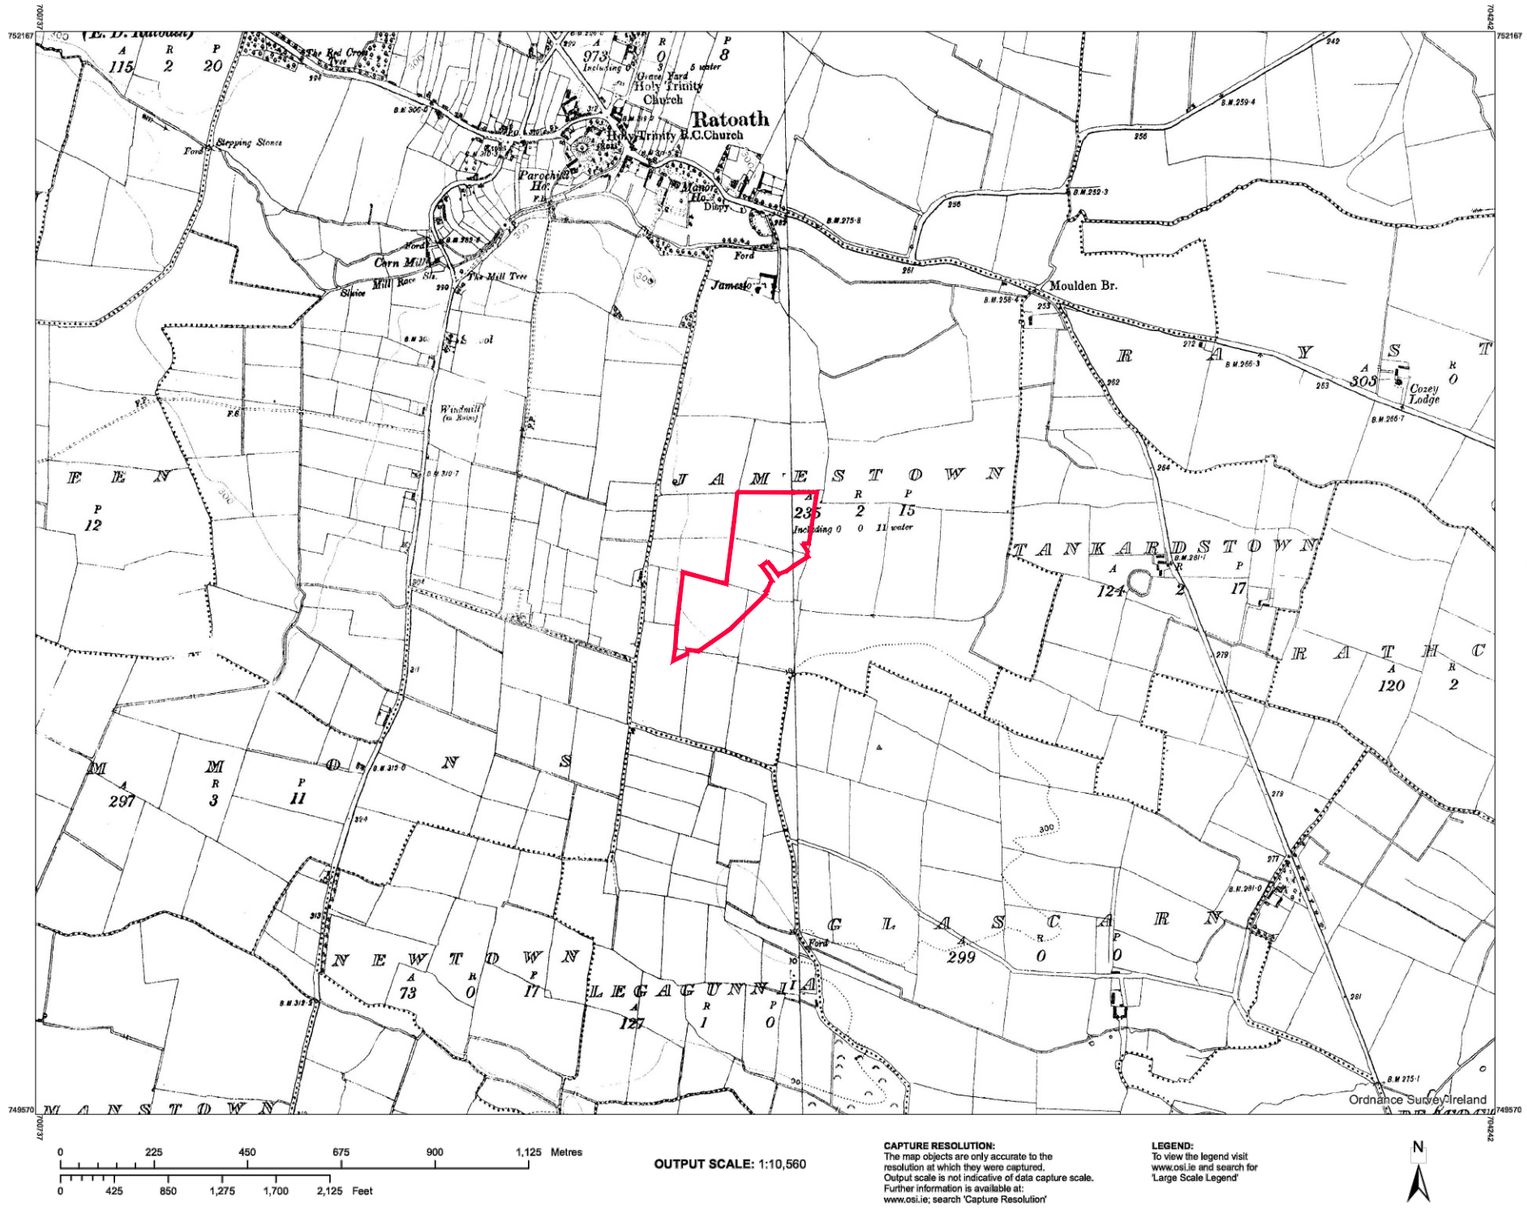

OUTPUT SCALE: 1:10,560

CAPTURE RESOLUTION:
The map objects are only accurate to the resolution at which they were captured.
Output scale is not indicative of data capture scale.
Further information is available at:
www.osi.ie; search 'Capture Resolution'

LEGEND:
To view the legend visit www.osi.ie and search for 'Large Scale Legend'

N

This map was produced by the National Mapping Division of Tailte Éireann, formerly Ordnance Survey Ireland (OSi)

SITE LOCATION MAP (RECORD PLACE MAP)
JAMESTOWN, RATOATH, CO. MEATH
Scale N.T.S

Tailte Éireann

CENTRE COORDINATES:
ITM 702490,750869

PUBLISHED: 04/05/2023

ORDER NO.: 50332654_1

MAP SERIES:
6 Inch Raster
6 Inch Raster
6 Inch Raster
6 Inch Raster

MAP SHEETS:
DN006
DN010
MH044
MH045

COMPILED AND PUBLISHED BY:
National Mapping Division of
Tailte Éireann,
Phoenix Park,
Dublin 8,
Ireland.
D08F6E4
www.tailte.ie

Any unauthorised reproduction infringes Tailte Éireann copyright.

No part of this publication may be copied, reproduced or transmitted in any form or by any means without the prior written permission of the copyright owner.

The representation on this map of a road, track or footpath is not evidence of the existence of a right of way.

Topographic maps produced by the National Mapping Division of Tailte Éireann never show legal property boundaries, nor do they show ownership of physical features.

© National Mapping Division of Tailte Éireann, 2023. All rights reserved.

NOTES:
SITE BOUNDARY

GRANTED AS PER PLANNING APPLICATION REG.
REF. SH305196

DATE	REV	ISSUED FOR	BY

CDP Architecture
Designers - Planning - Interiors - Project Management
4, The Mall, Main Street,
Lucan Village, Co. Dublin,
K78 V9R6
T: 01 6214498
E: info@cdparchitecture.ie
W: www.cdp-architecture.com

CLIENT
KINGSCROFT DEVELOPMENTS LIMITED

PROJECT DETAILS
PROPOSED MODIFICATION TO RESIDENTIAL DEVELOPMENT AT JAMESTOWN, RATOATH, CO. MEATH

DRAWING TITLE
SITE LOCATION MAP (RECORD PLACE MAP)

PURPOSE
PRE PLANNING

DRAWN BY	REVIEWED BY
K. ANTONIW	V.RAJU

SCALE	SHEET SIZE	DATE
NTS	A3	OCT 2025

JOB NO.	PURPOSE NO.	DRAWING NO.	REVISION
2023_084	3.1	001	