
Planning Pack Map

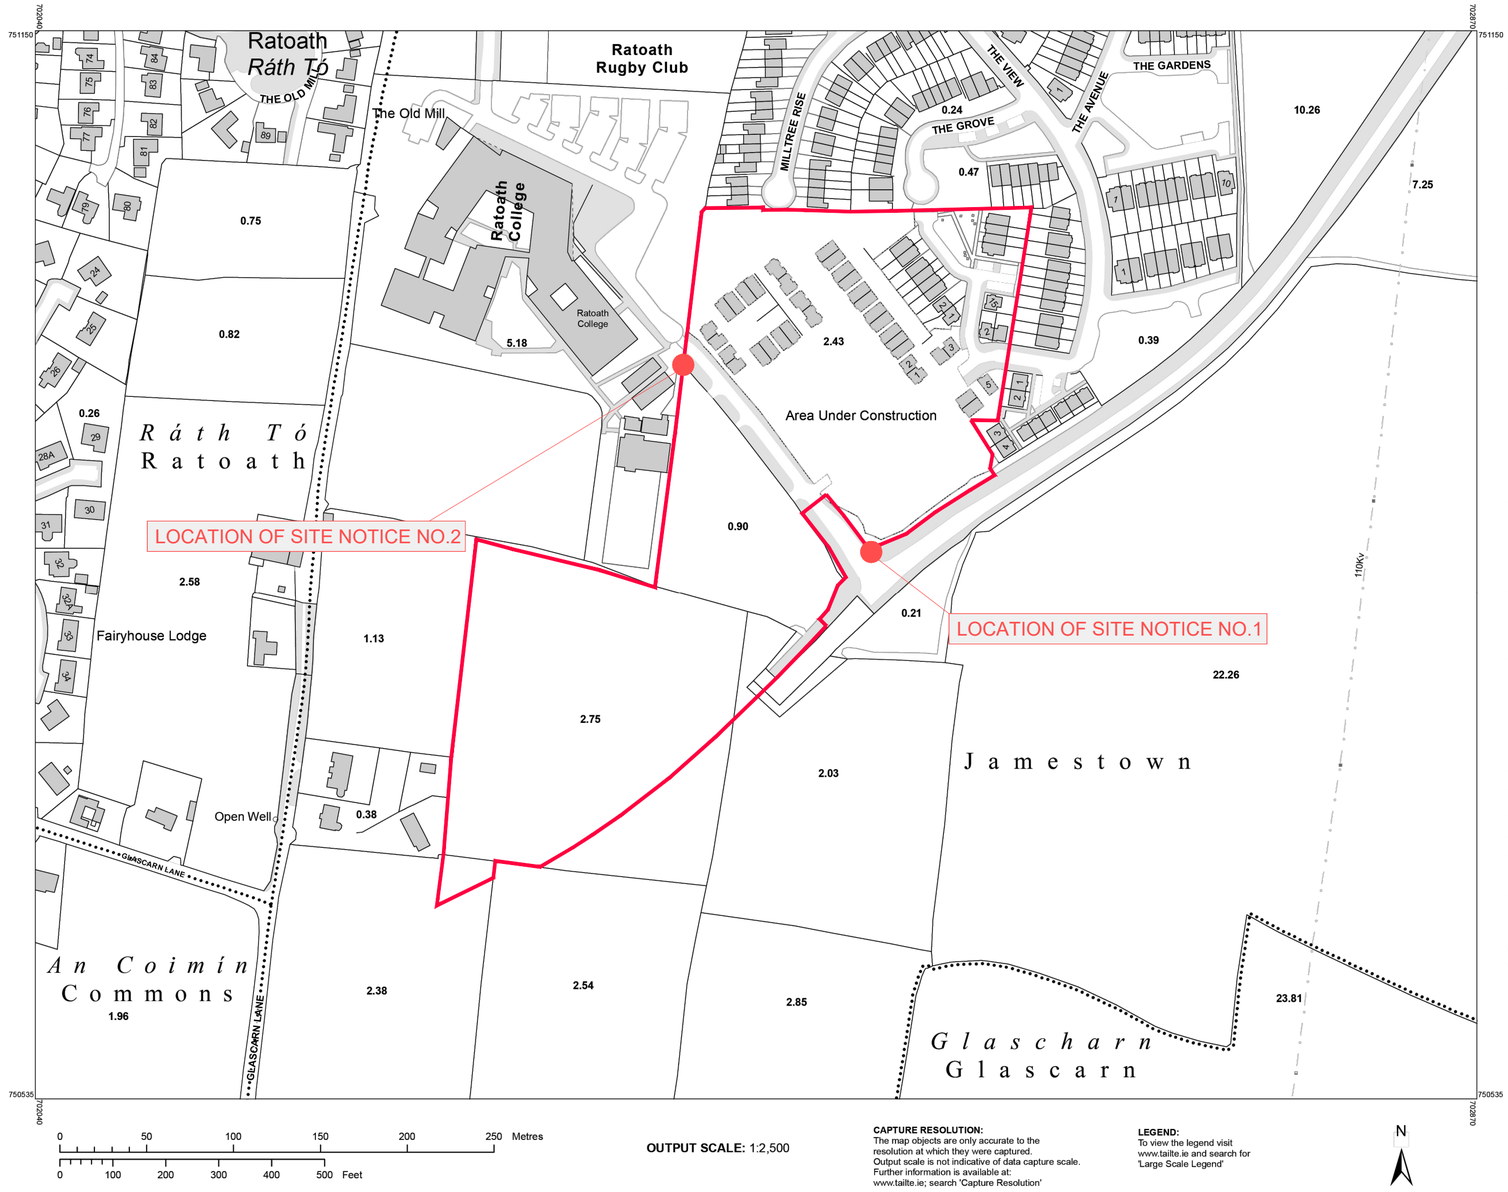

OUTPUT SCALE: 1:2,500

CAPTURE RESOLUTION:
The map objects are only accurate to the resolution at which they were captured. Output scale is not indicative of data capture scale. Further information is available at: www.tailte.ie; search 'Capture Resolution'

LEGEND:
To view the legend visit www.tailte.ie and search for 'Large Scale Legend'

SITE LOCATION MAP (URBAN PLACE MAP)
JAMESTOWN, RATOATH, CO. MEATH
Scale 1:2500

Tailte Éireann

CENTRE COORDINATES:
ITM 702455,750843

PUBLISHED: 30/10/2025
ORDER NO.: 50499302_1

MAP SERIES: 1:2,500
MAP SHEETS: 2853-D

COMPILED AND PUBLISHED BY:
Tailte Éireann,
Phoenix Park,
Dublin 8,
Ireland.
D08F6E4

www.tailte.ie

Any unauthorised reproduction infringes Tailte Éireann copyright.

No part of this publication may be copied, reproduced or transmitted in any form or by any means without the prior written permission of the copyright owner.

The representation on this map of a road, track or footpath is not evidence of the existence of a right of way.

This topographic map does not show legal property boundaries, nor does it show ownership of physical features.

©Tailte Éireann, 2025.
All rights reserved.

NOTES:

SITE BOUNDARY

GRANTED AS PER PLANNING APPLICATION REG.
REF. SH305196

DATE	REV	ISSUED FOR	BY

CDP Architecture
Designers - Planning - Interiors - Project Management
4, The Mall, Main Street,
Lucan Village, Co. Dublin,
K78 V9R6
T: 01 6214498
E: info@cdparchitecture.ie
W: www.cdp-architecture.com

CLIENT
KINGSCROFT DEVELOPMENTS LIMITED

PROJECT DETAILS
PROPOSED MODIFICATION TO RESIDENTIAL DEVELOPMENT AT JAMESTOWN, RATOATH, CO. MEATH

DRAWING TITLE
SITE LOCATION MAP (LOCATION OF SITE NOTICES) (URBAN PLACE MAP)

PURPOSE
PRE PLANNING

DRAWN BY	REVIEWED BY
K.ANTONIW	V.RAJU

SCALE	SHEET SIZE	DATE
1:2500	A2	OCT 2025

JOB NO.	PURPOSE NO.	DRAWING NO.	REVISION
2023_084	3.1	002	