



Typical section

AS GRANTED TYPICAL SECTION A-A - BLOCK 1 & 2

SCALE 1:100

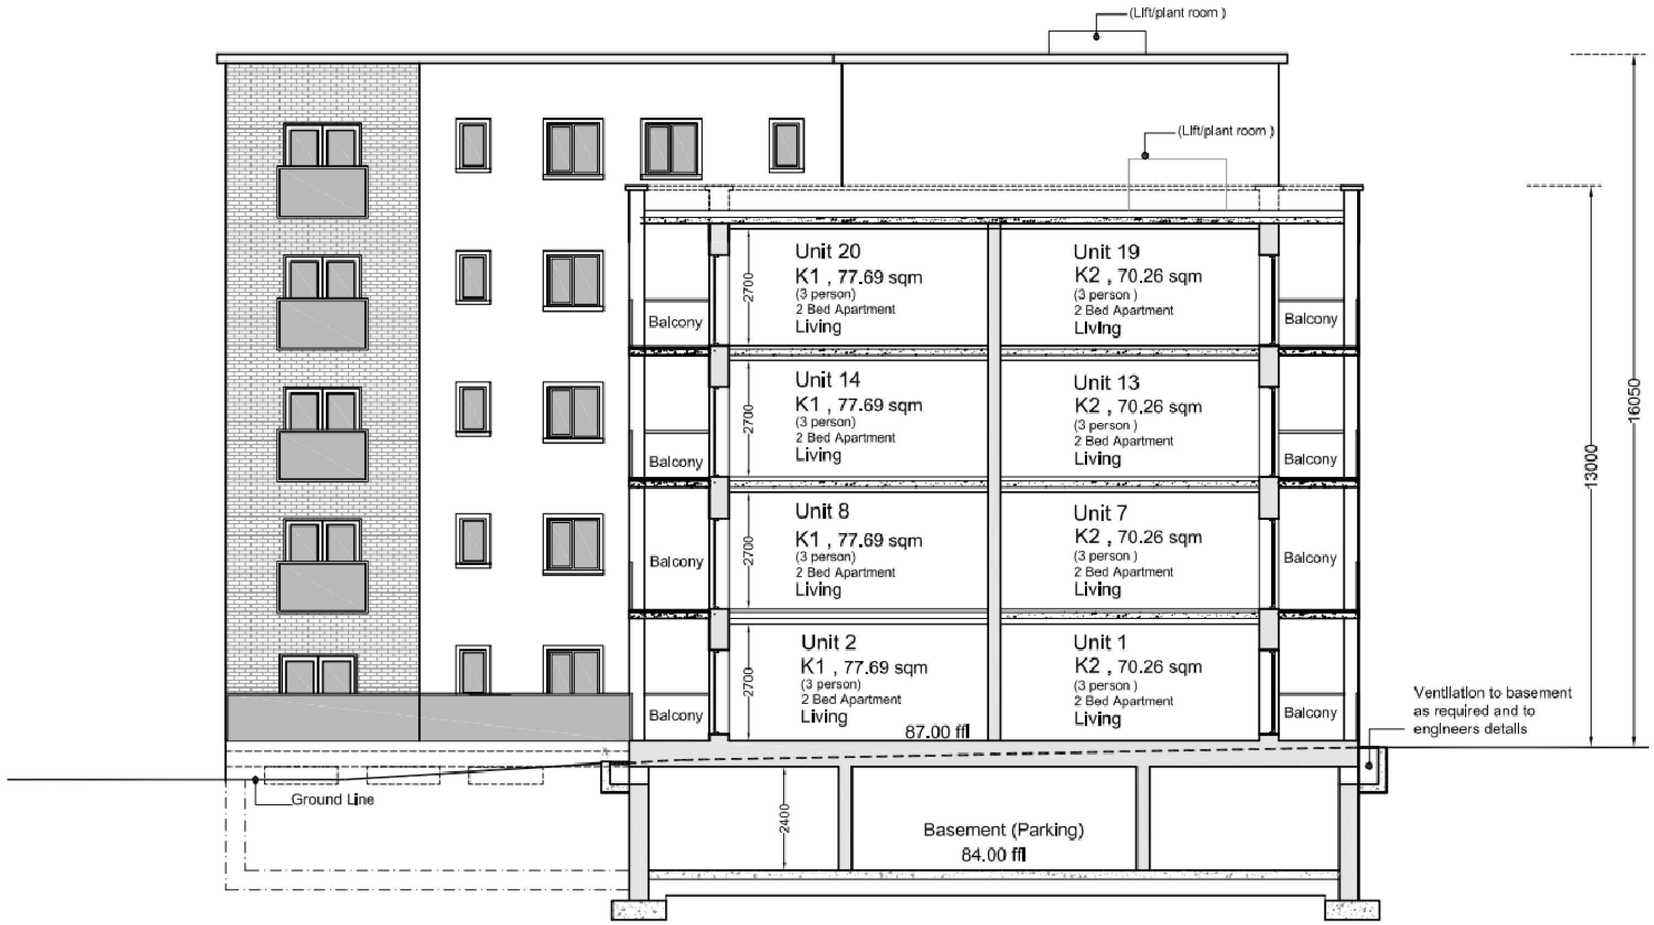

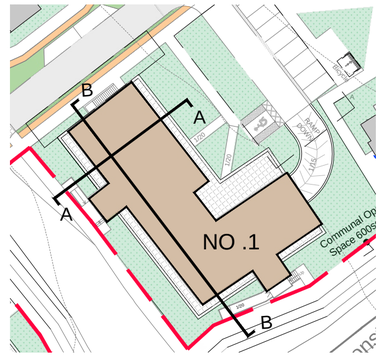

N

KEY PLAN
Scale : NTS

SITE BOUNDARY

GRANTED AS PER PLANNING APPLICATION REG. REF. SH305196

DATE	REV	ISSUED FOR	BY

CDP Architecture
Designers - Planning - Interiors - Project Management
4, The Mall, Main Street,
Lucan Village, Co. Dublin,
K78 V9R6
T: 01 6214498
E: info@cdparchitecture.ie
W: www.cdp-architecture.com

CLIENT
KINGSCROFT DEVELOPMENTS LIMITED

PROJECT DETAILS
PROPOSED MODIFICATION TO
RESIDENTIAL DEVELOPMENT AT
JAMESTOWN, RATOATH, CO. MEATH

DRAWING TITLE
AS GRANTED TYPICAL SECTION A-A -
BLOCK 1 & 2

PURPOSE
PRE PLANNING

DRAWN BY	REVIEWED BY
CM	VR

SCALE	SHEET SIZE	DATE
1:100	A2	OCT 2025

JOB NO.	PURPOSE NO.	DRAWING NO.	REVISION
2023_084	3.1	400	