

AS GRANTED CONTEXTUAL ELEVATION B-B
1:500@A1




AS GRANTED CONTEXTUAL ELEVATION B-B(PART 01)
1:250@A1




AS GRANTED CONTEXTUAL ELEVATION B-B(PART 02)
1:250@A1




PROPOSED CONTEXTUAL ELEVATION B-B
1:500@A1

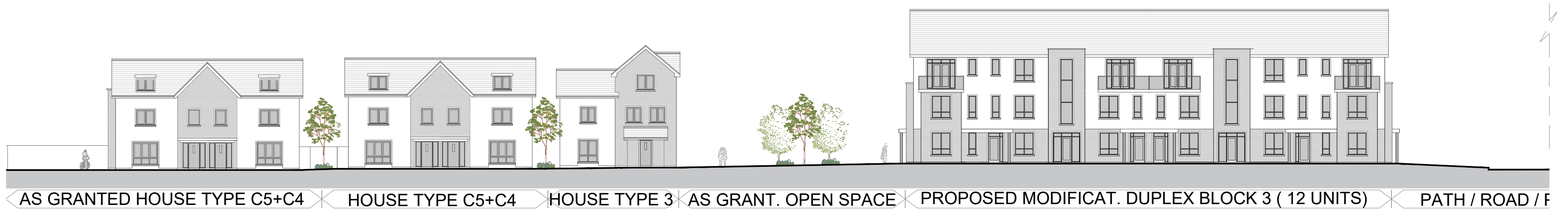

PROPOSED CONTEXTUAL ELEVATION B-B (PART 01)
1:250@A1

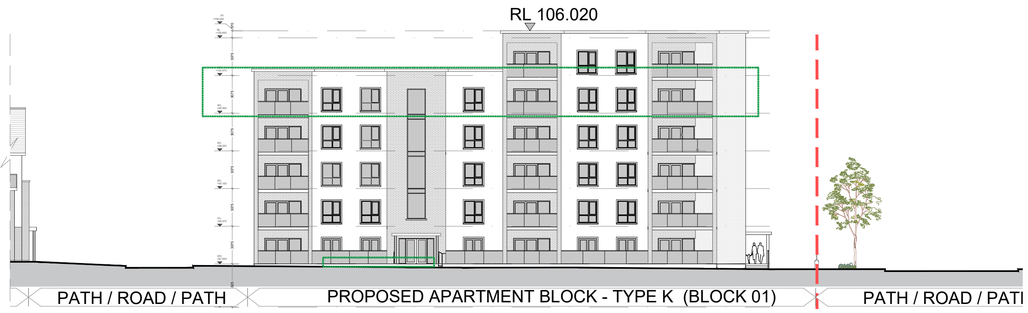

PROPOSED CONTEXTUAL ELEVATION B-B (PART 02)
1:250@A1

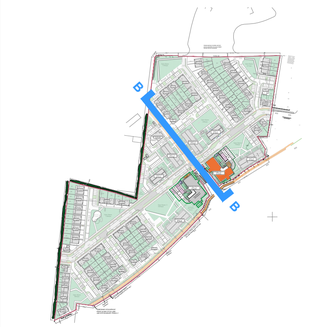

1 KEY PLAN
NTS

SITE BOUNDARY

PROPOSED AMENDMENTS

BLOCKS SUBJECT TO
THIS PLANNING APPLICATION

PROPOSED AMENDMENT TO
APPLICATION REG. REF. SH305196

DATE	REV	ISSUED FOR	BY

CDP Architecture
Designers - Planning - Interiors - Project Management
4, The Mall, Main Street,
Lucan Village, Co. Dublin,
K78 V9R6
T: 01 6214498
E: info@cdparchitecture.ie
W: www.cdp-architecture.com

CLIENT
KINGSCROFT DEVELOPMENTS LIMITED

PROJECT DETAILS
PROPOSED MODIFICATION TO
RESIDENTIAL DEVELOPMENT AT
JAMESTOWN, RATOATH, CO. MEATH

DRAWING TITLE
AS GRANTED AND PROPOSED CONTEXTUAL
ELEVATION B-B

PURPOSE
PLANNING

DRAWN BY	REVIEWED BY		
CM	VR		
SCALE	SHEET SIZE	DATE	
1:500/1:250	A1	DEC 2025	
JOB NUMBER	PURPOSE NO.	DRAWING NO.	REVISION
2023_084	3.1	501	