


AS GRANTED CONTEXTUAL ELEVATION C-C
NTS




KEY PLAN
NTS



AS GRANTED CONTEXTUAL ELEVATION C-C(PART 01) NO CHANGES
1:250@A1

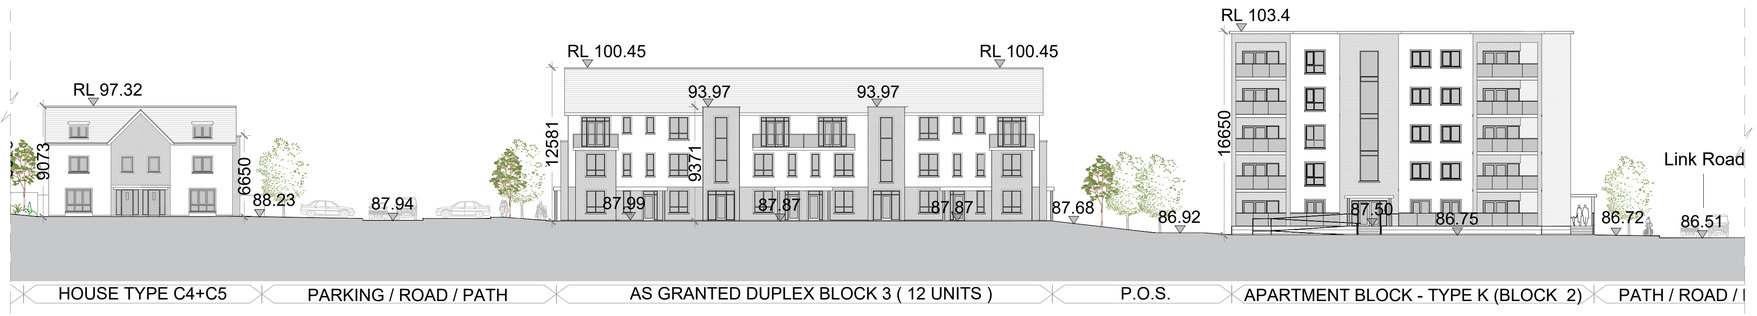

AS GRANTED CONTEXTUAL ELEVATION C-C(PART 02)
1:250@A1

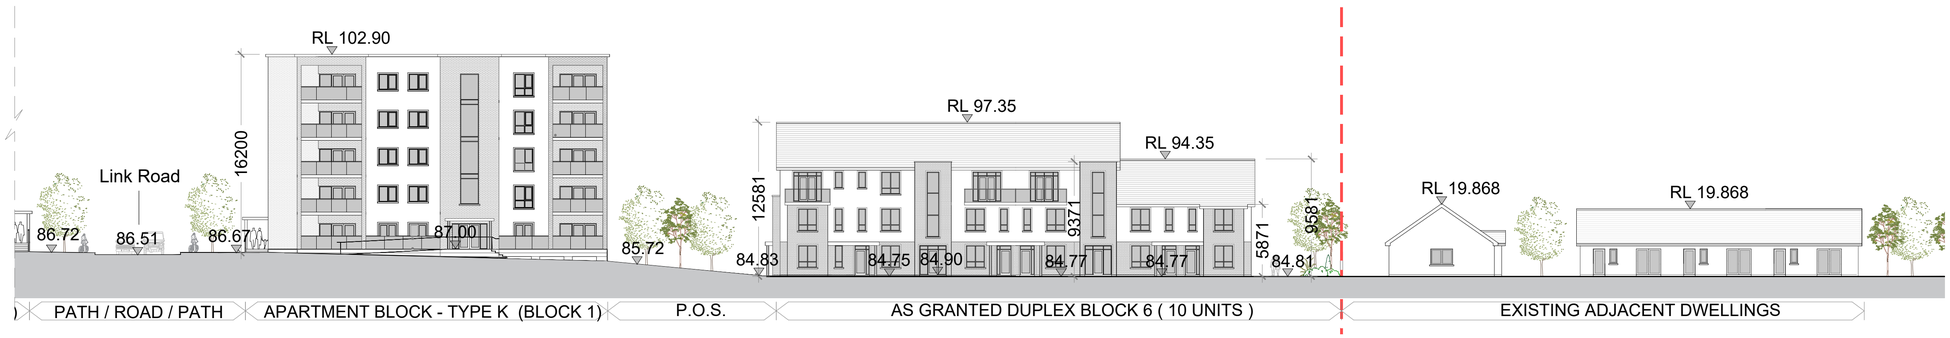

AS GRANTED CONTEXTUAL ELEVATION C-C(PART 03)
1:250@A1

SITE BOUNDARY

PROPOSED AMENDMENTS

BLOCKS SUBJECT TO
THIS PLANNING APPLICATION

PROPOSED AMENDMENT TO
APPLICATION REG. REF. SH305196

DATE	REV	ISSUED FOR	BY

CDP Architecture
Designers - Planning - Interiors - Project Management
4, The Mall, Main Street,
Lucan Village, Co. Dublin,
K78 V9R6
T: 01 6214498
E: info@cdparchitecture.ie
W: www.cdp-architecture.com

CLIENT	KINGSCROFT DEVELOPMENTS LIMITED
PROJECT DETAILS	PROPOSED MODIFICATION TO RESIDENTIAL DEVELOPMENT AT JAMESTOWN, RATOATH, CO. MEATH
DRAWING TITLE	AS GRANTED CONTEXTUAL ELEVATION C-C
PURPOSE	PLANNING

DRAWN BY	REVIEWED BY		
CM	VR		
SCALE	SHEET SIZE	DATE	
1:500/1:250	A1	DEC 2025	
JOB NUMBER	PURPOSE NO.	DRAWING NO.	REVISION
2023_084	3.1	502	