
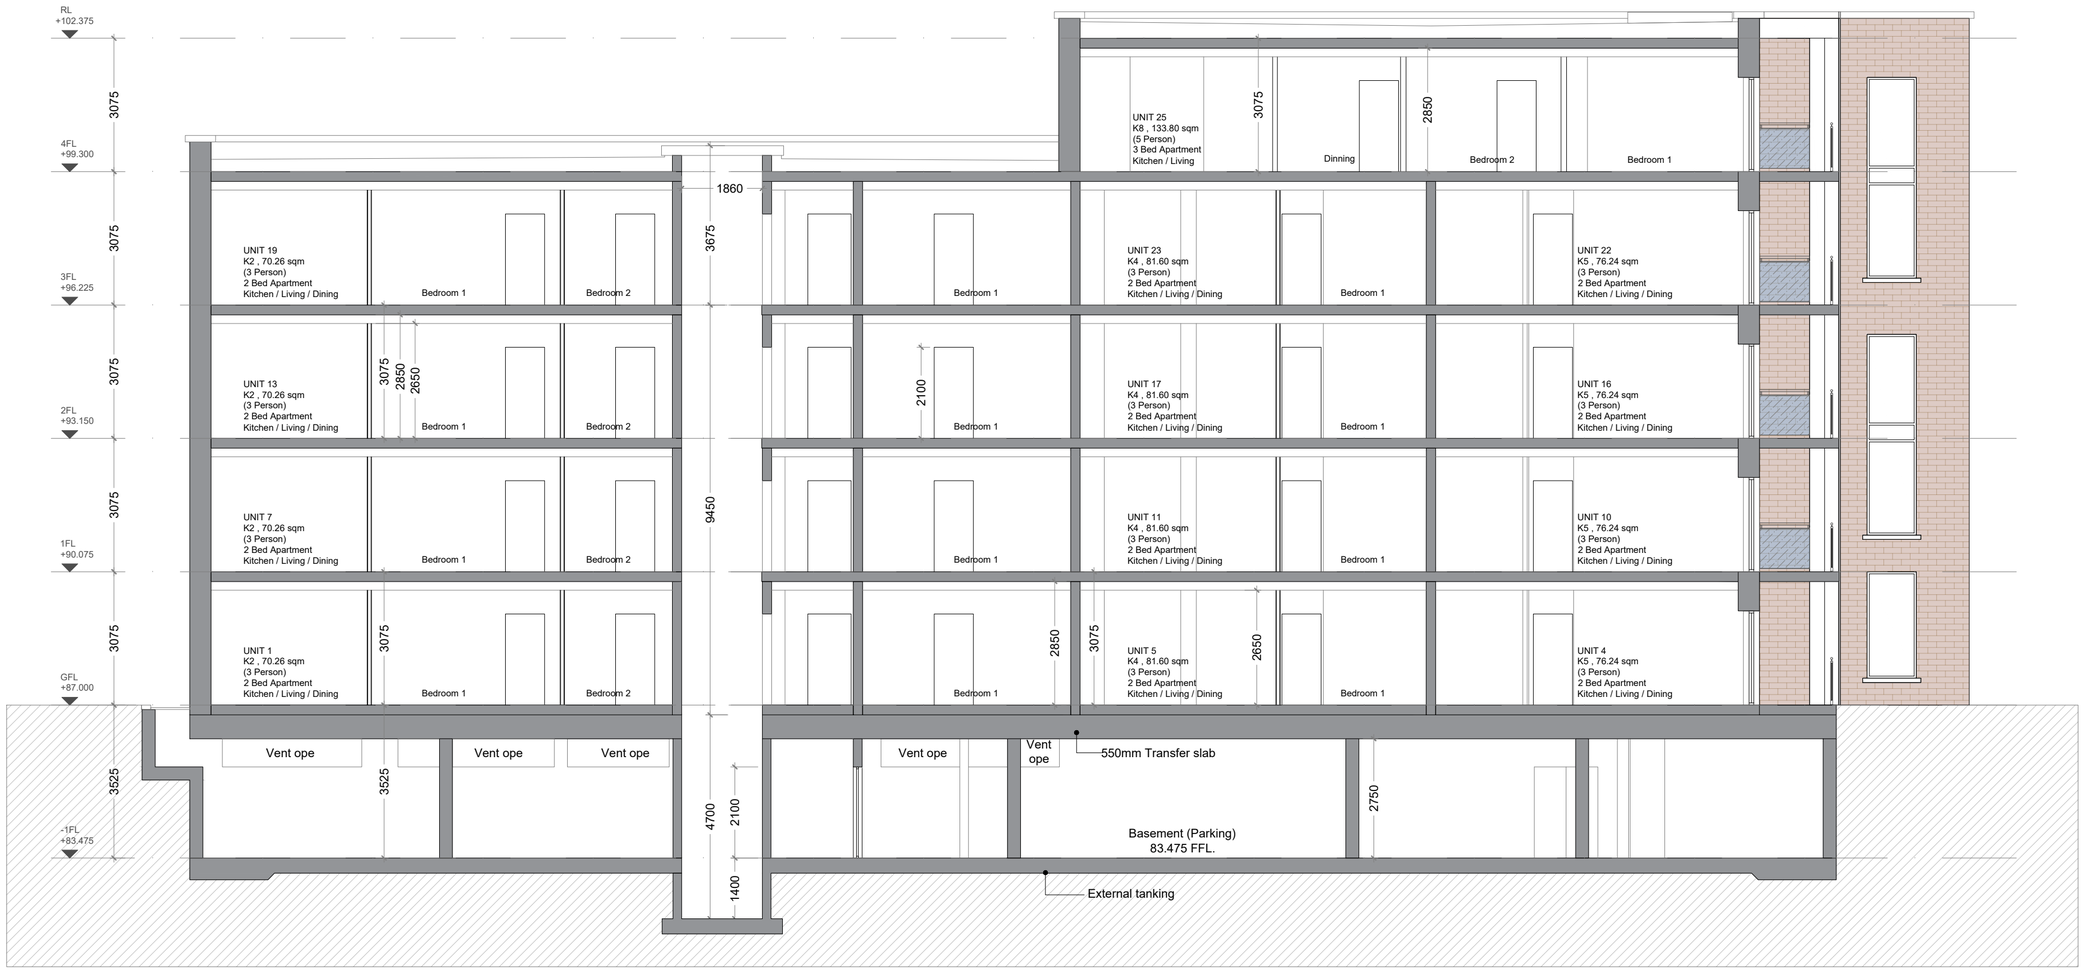
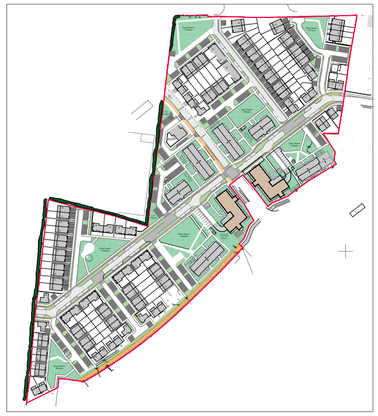


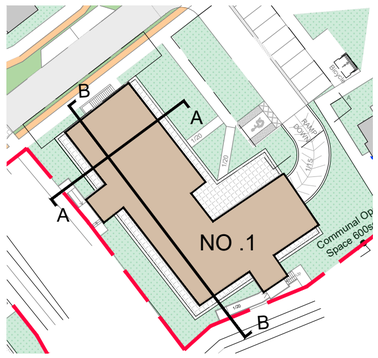


N

KEY PLAN
Scale : NTS

SITE BOUNDARY

## PROPOSED SECTION B-B - BLOCK 1

## SCALE 1:100

| DATE | REV | ISSUED FOR | BY |
|---|---|---|---|
| | | | |

CDP Architecture
Designers - Planning - Interiors - Project Management
4, The Mall, Main Street,
Lucan Village, Co. Dublin,
K78 V9R6
T: 01 6214498
E: info@cdparchitecture.ie
W: www.cdp-architecture.com

**CLIENT**
KINGSCROFT DEVELOPMENTS LIMITED

**PROJECT DETAILS**
PROPOSED MODIFICATION TO
RESIDENTIAL DEVELOPMENT AT
JAMESTOWN, RATOATH, CO. MEATH

**DRAWING TITLE**
AS GRANTED TYPICAL SECTION B-B -
BLOCK 1

**PURPOSE**
PRE PLANNING

| DRAWN BY | REVIEWED BY |
|---|---|
| MS | VR |

| SCALE | SHEET SIZE | DATE |
|---|---|---|
| 1:100 | A2 | OCT 2025 |

| JOB NO. | PURPOSE NO. | DRAWING NO. | REVISION |
|---|---|---|---|
| 2023_084 | B1.3.1 | 401 | |