

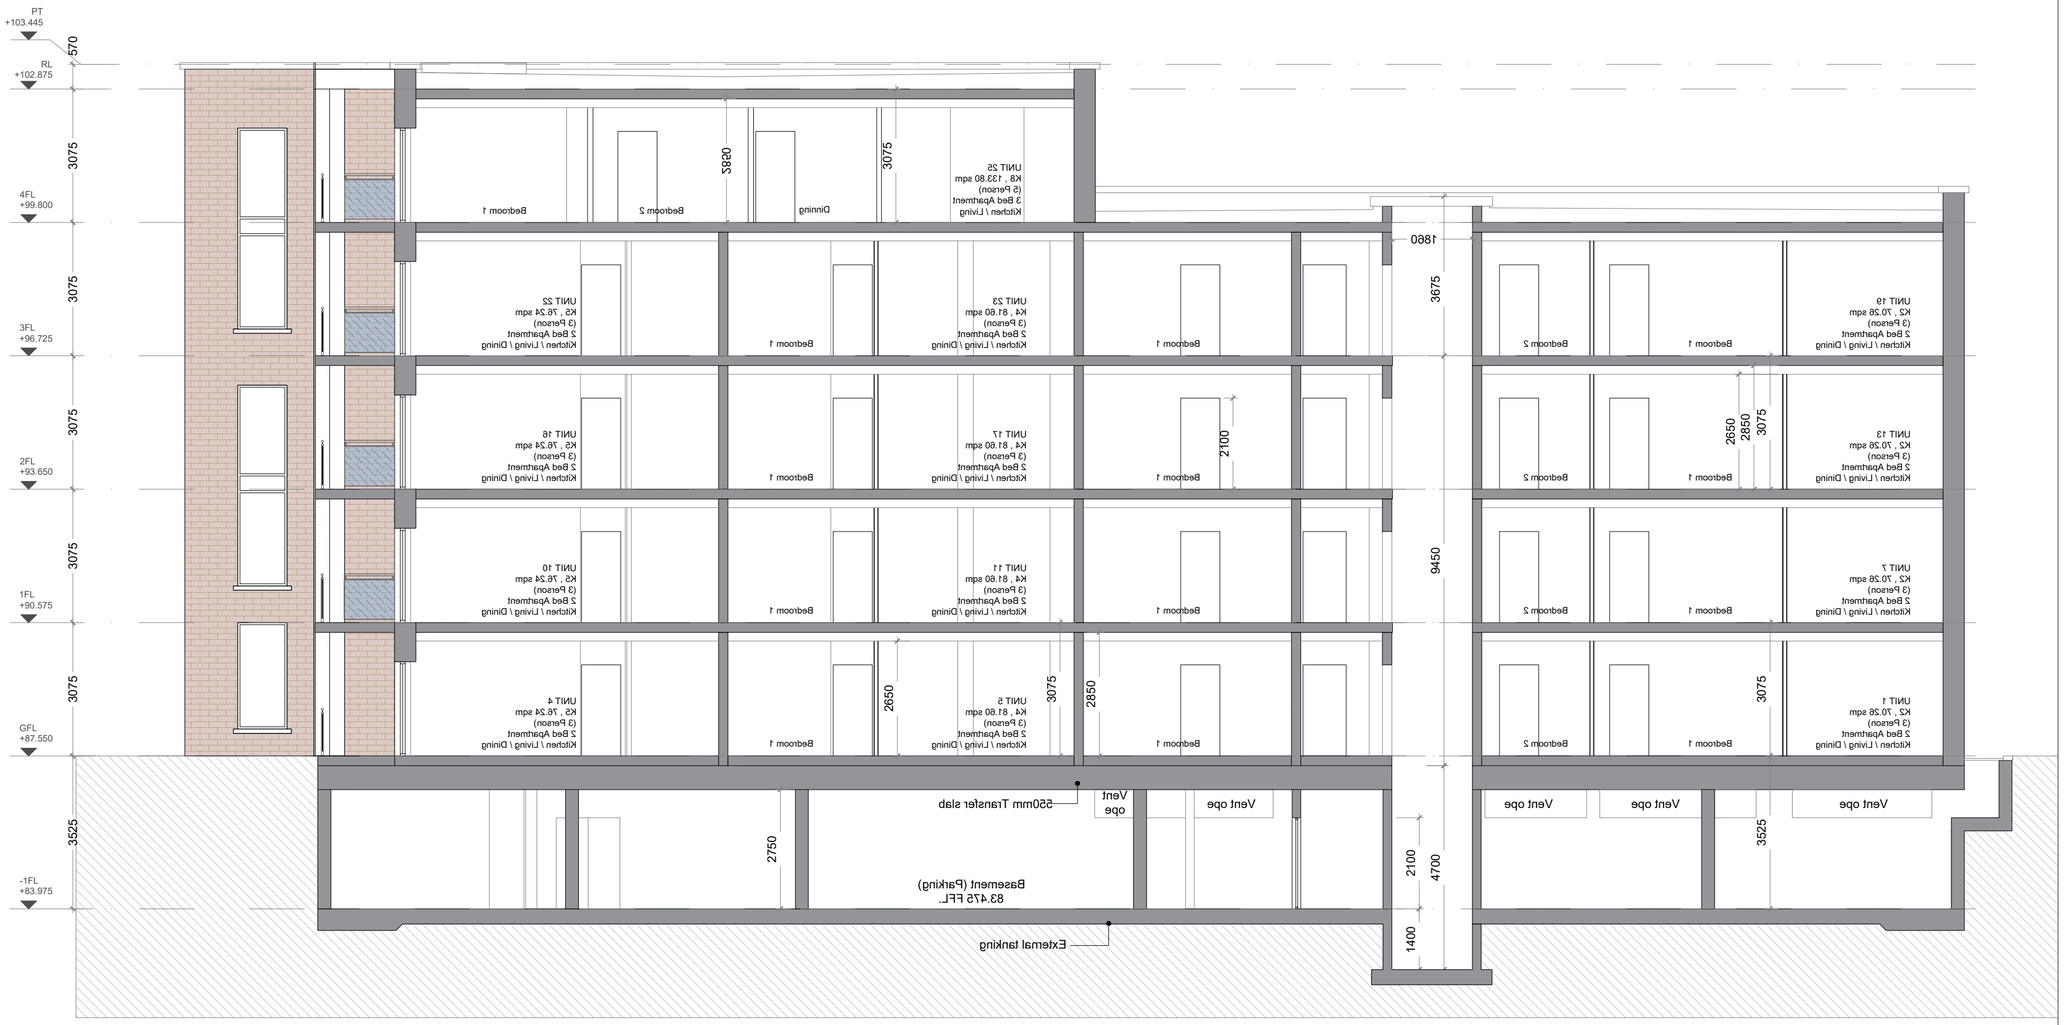


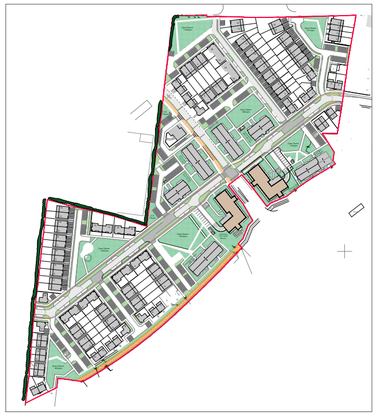

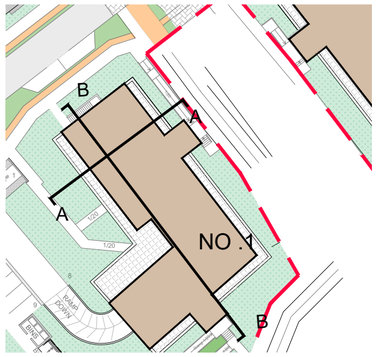

N

KEY PLAN
Scale : NTS

SITE BOUNDARY

PROPOSED SECTION B-B - BLOCK 2

SCALE 1:100

DATE	REV	ISSUED FOR	BY

CDP Architecture
Designers - Planning - Interiors - Project Management

4, The Mall, Main Street,
Lucan Village, Co. Dublin,
K78 V9R6
T: 01 6214498
E: info@cdparchitecture.ie
W: www.cdp-architecture.com

CLIENT
KINGSCROFT DEVELOPMENTS LIMITED

PROJECT DETAILS
PROPOSED MODIFICATION TO
RESIDENTIAL DEVELOPMENT AT
JAMESTOWN, RATOATH, CO. MEATH

DRAWING TITLE
AS GRANTED TYPICAL SECTION B-B -
BLOCK 2

PURPOSE
PLANNING

DRAWN BY	REVIEWED BY
MS	VR

SCALE	SHEET SIZE	DATE
1:100	**A2**	DEC 2025

JOB NO.	PURPOSE NO.	DRAWING NO.	REVISION
2023_084	B2.3.1	401	