




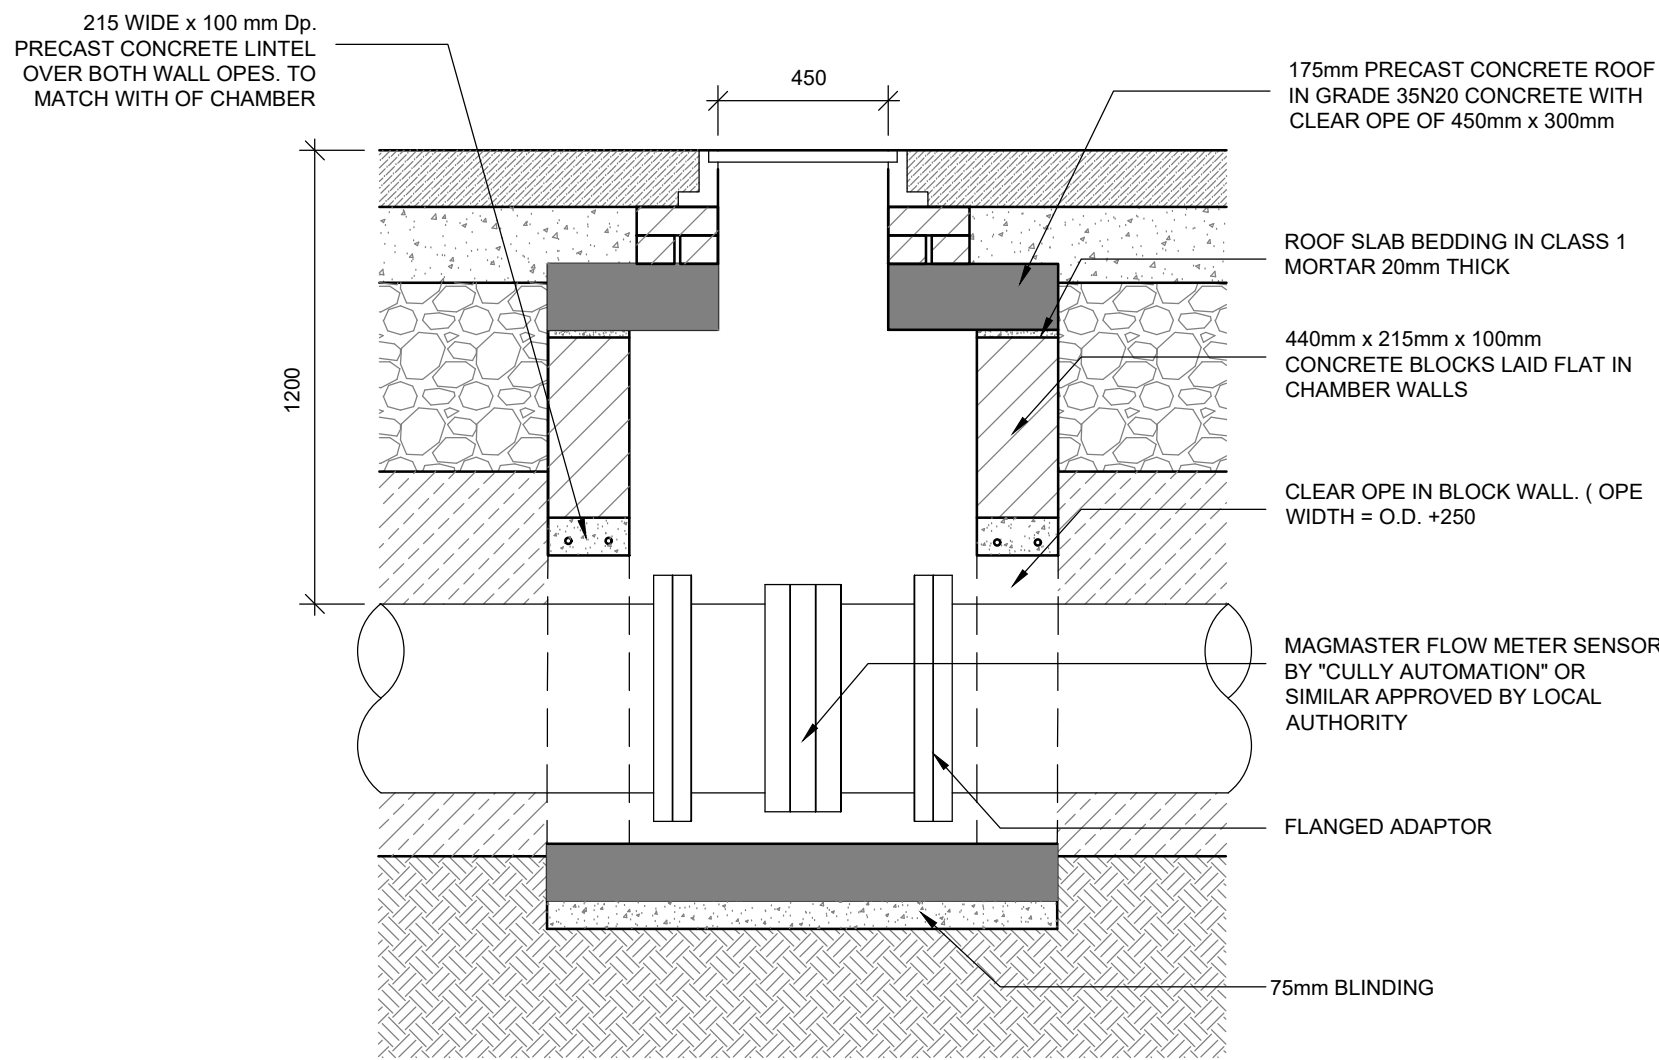


**BULK WATER METER  
SECTION**  
SCALE 1:20

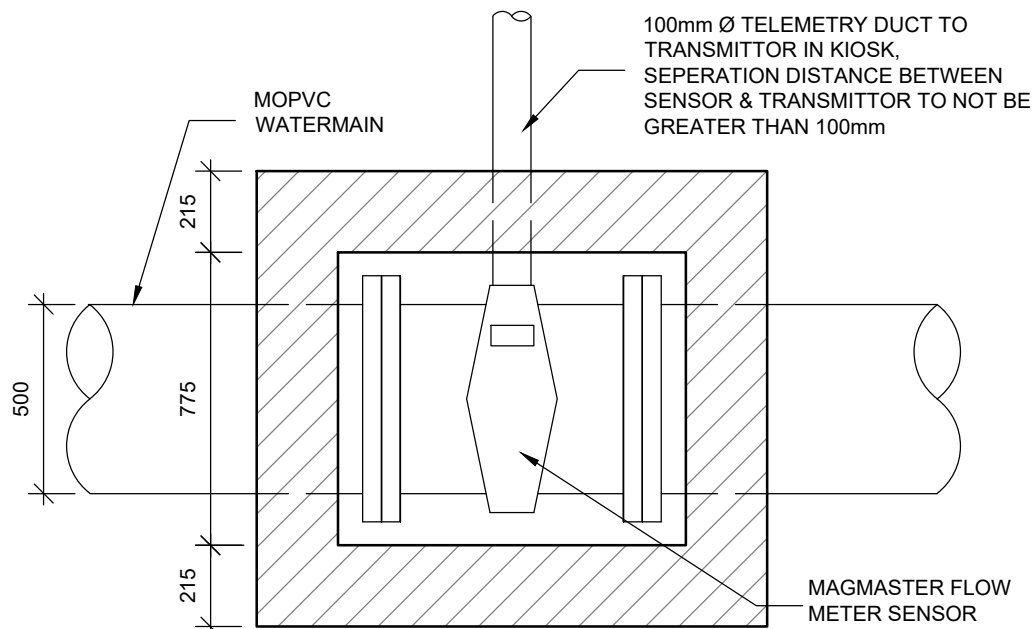


**BULK WATER METER  
PLAN**  
SCALE 1:20

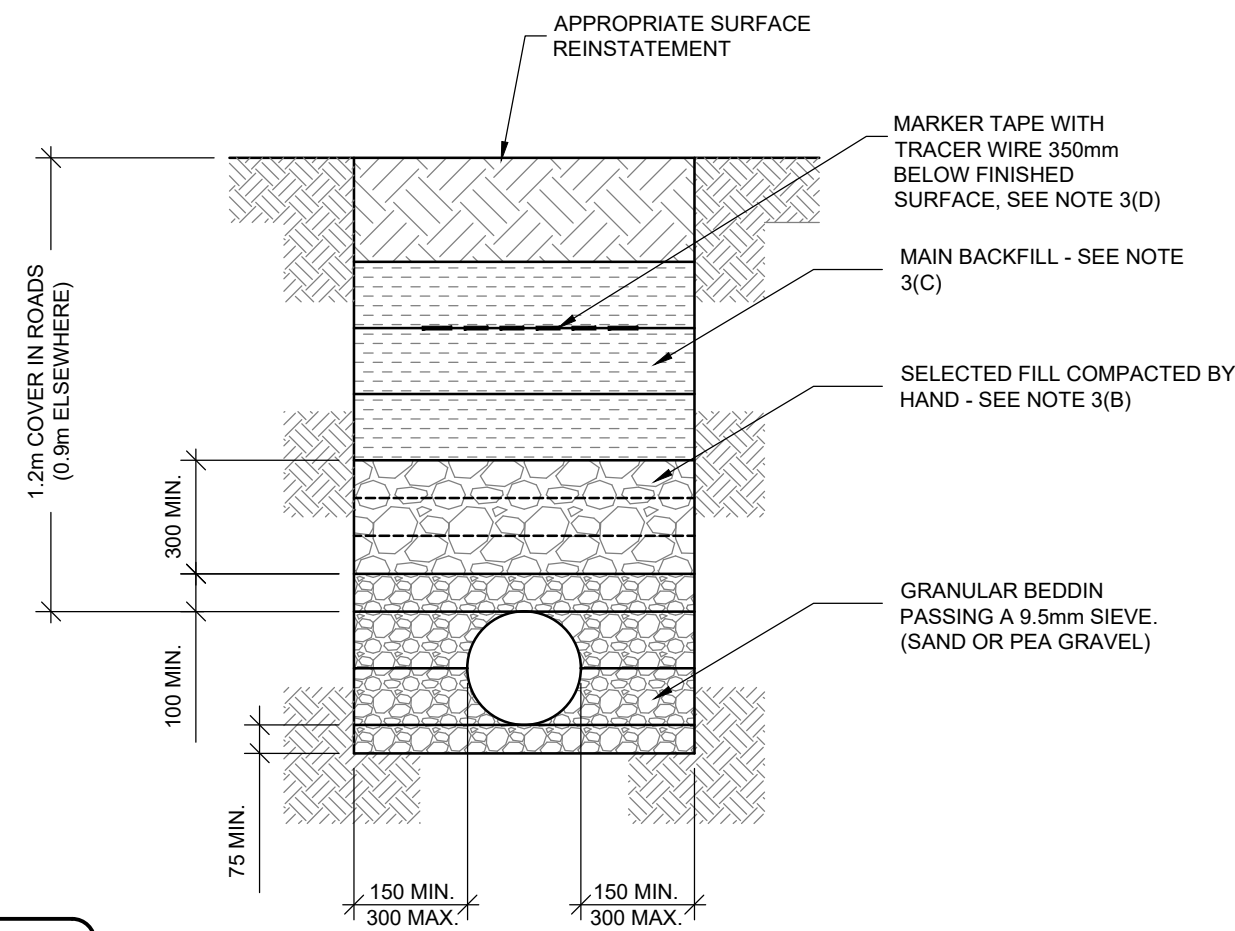


**WATERMAIN TRENCH  
SECTION**  
SCALE 1:20

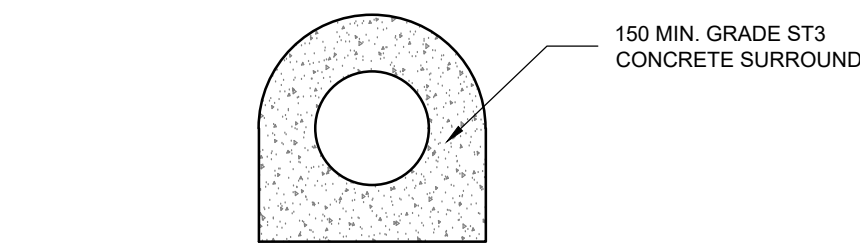


**CONCRETE ENCASEMENT DETAIL  
WHEN MIN. COVER NOT PROVIDED**  
SCALE 1:20

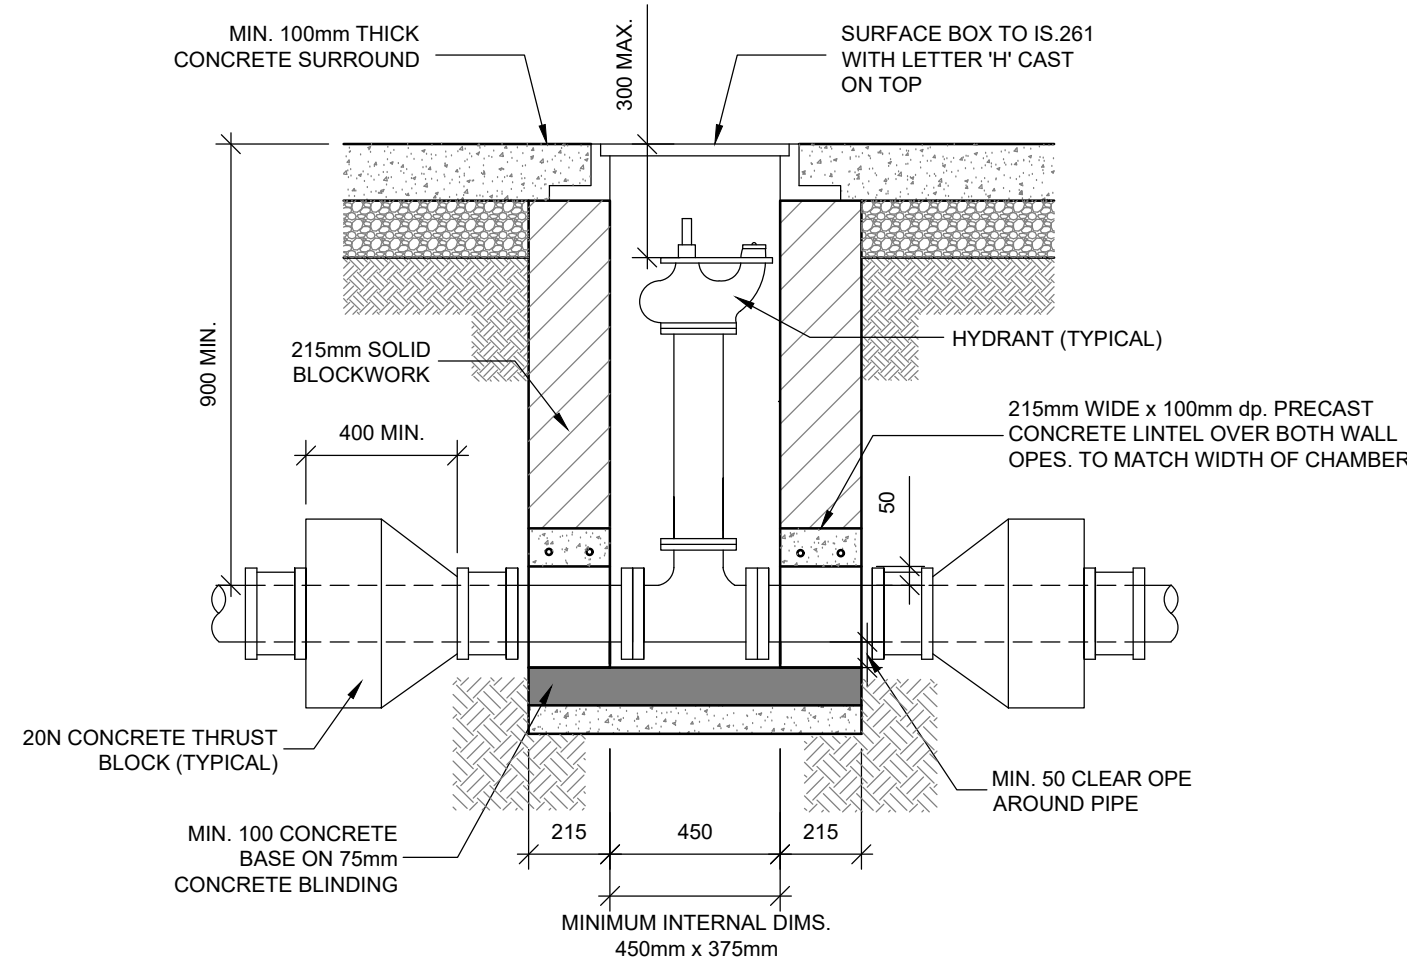


**ONLINE HYDRANT  
SECTION**  
SCALE 1:20

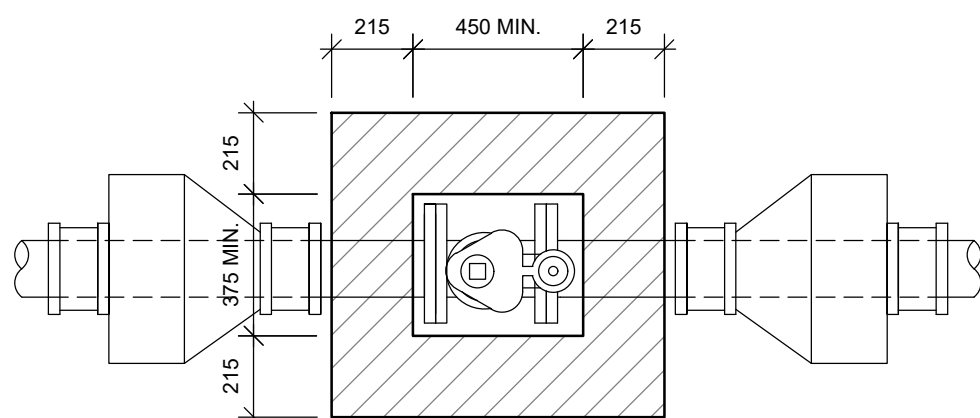


**ONLINE HYDRANT  
PLAN**  
SCALE 1:20

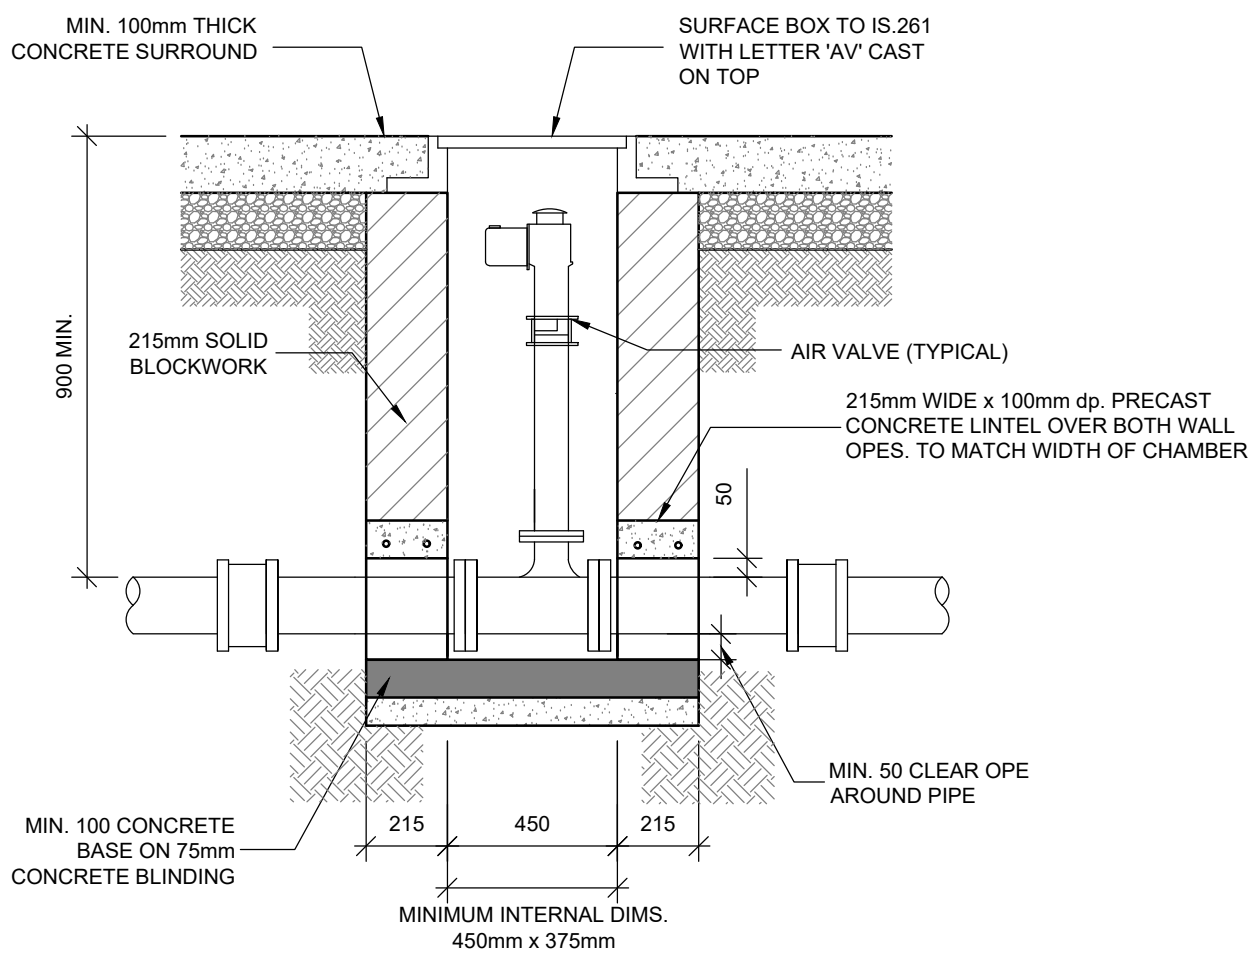


**AIR VALVE  
SECTION**  
SCALE 1:20

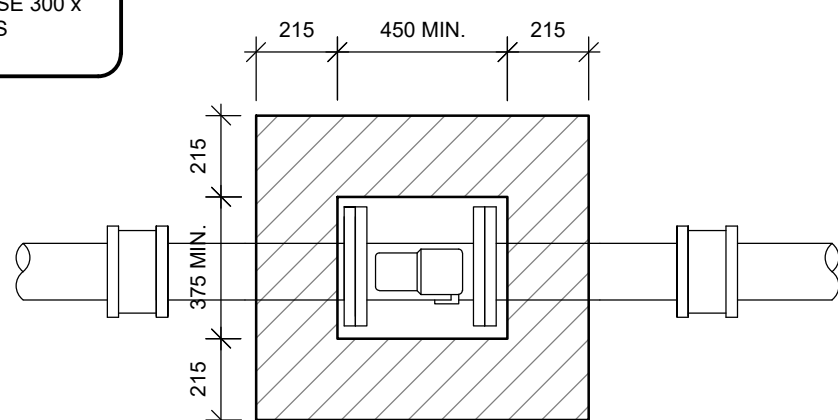

**AIR VALVE  
PLAN**  
SCALE 1:20

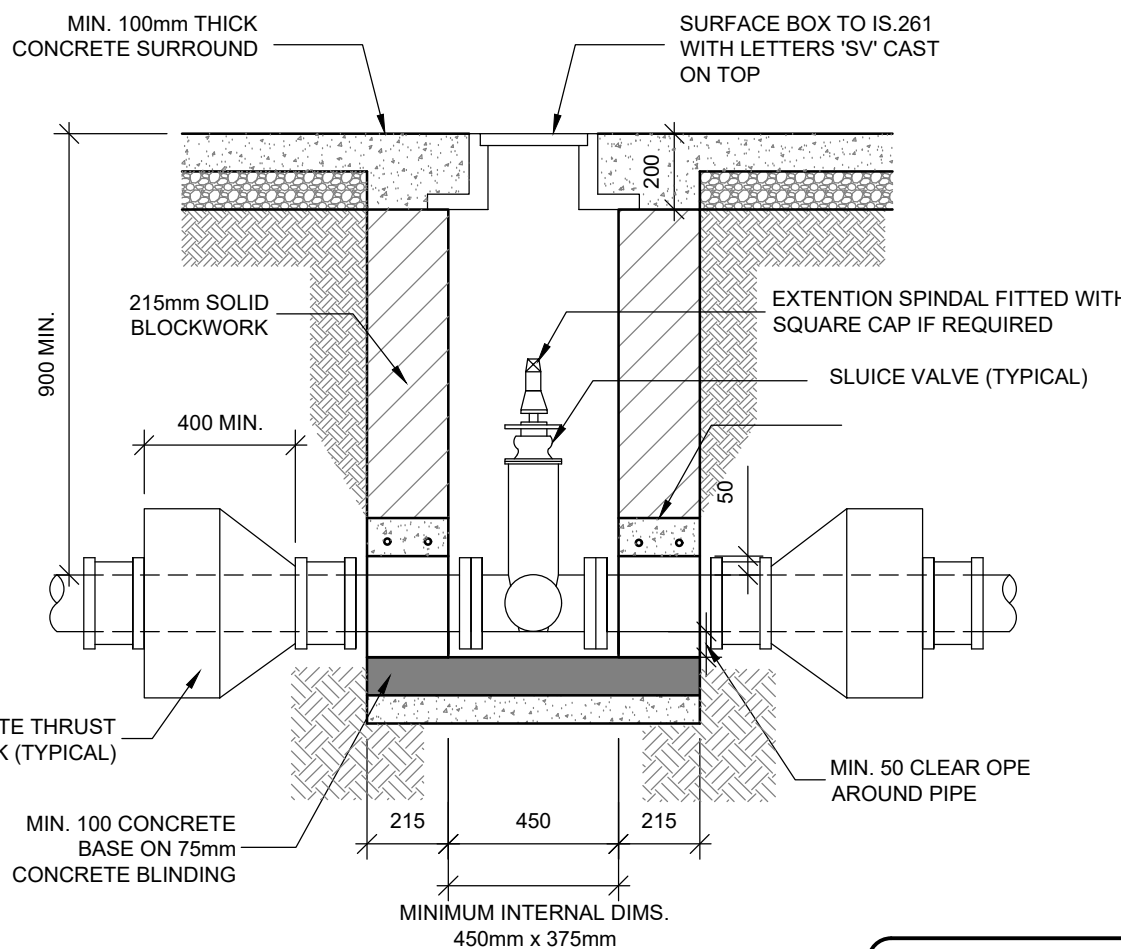


**SLUICE VALVE  
SECTION**  
SCALE 1:20

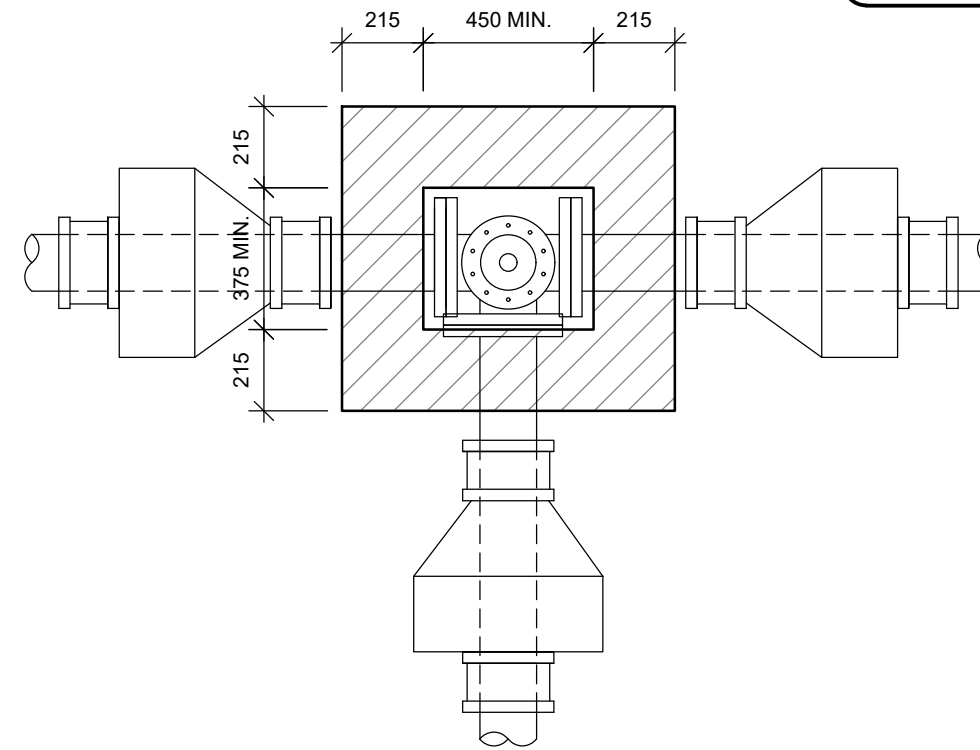


**SLUICE VALVE  
PLAN**  
SCALE 1:20

SLUICE VALVE CHAMBER DETAILS  
NOTE:  
FOR 1000 PIPES USE 300 x 300  
INTERNAL PLAN DIMENSIONS

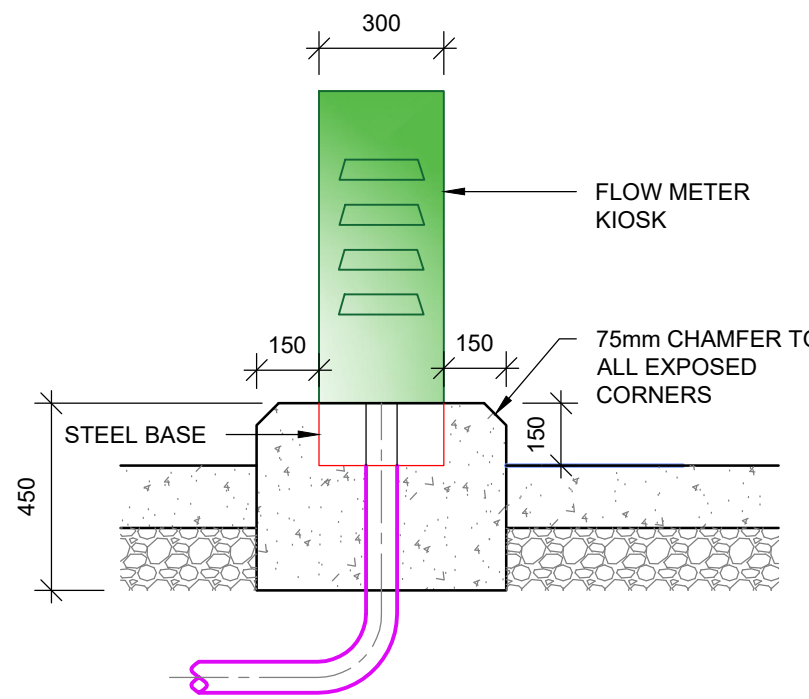

**FLOW METER KIOSK  
SECTION A-A**  
SCALE 1:20

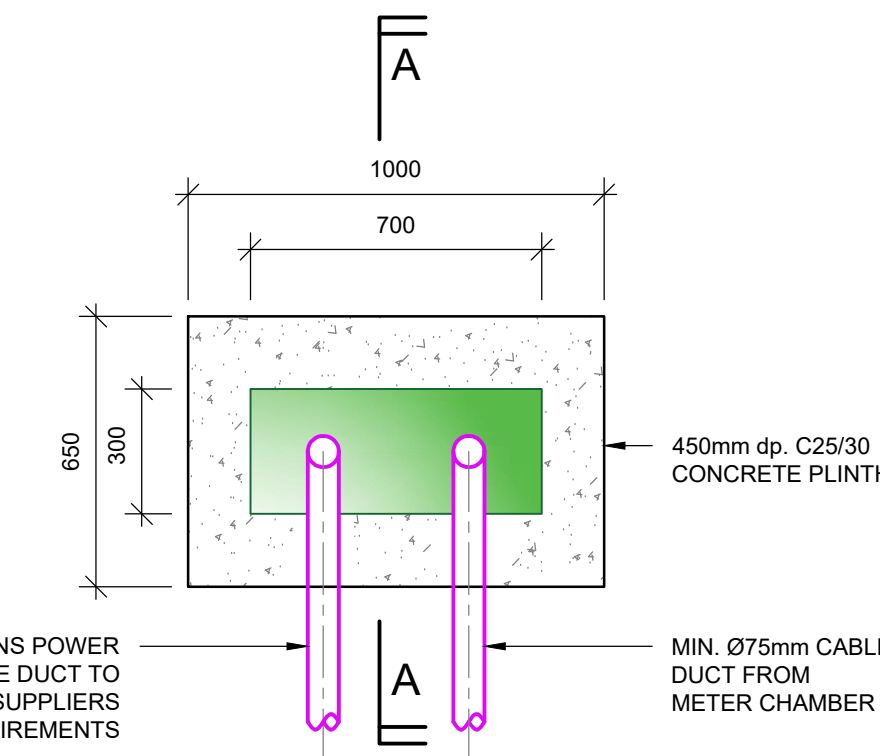

**FLOW METER KIOSK  
PLAN**  
SCALE 1:20

| P | Rev | 22/12/2025 | S.R.H. | G.P. | Issued for planning. |
|---|-----|------------|--------|------|----------------------|
|   |     |            |        |      |                      |
|   |     |            |        |      |                      |
**LOHAN & DONNELLY**  
Consulting Engineers

13 Gardiner Place, Mountjoy Square, Dublin 1. T: 01 8787770  
W: www.lohan-donnelly.com E: info@lohan-donnelly.com

|                    |                                       |              |         |          |      |
|--------------------|---------------------------------------|--------------|---------|----------|------|
| Project:           | Cabra PBSA                            | Project No:  | 24227   | Dwg. No: | 4C04 |
| Scale:             | @A1                                   | Date:        | Dec. 25 |          |      |
| Drawing:           | Proposed Watermain Sections & Details | Drawn:       | S.R.H.  | Rev:     | P    |
| Model Reference:   | 24227-LDE-ZZ-ZZ-M2-C-0001             | Model Rev:   | P01     |          |      |
| Drawing Reference: | 24227-LDE-ZZ-ZZ-DR-C-4C04             | Suitability: | S1      |          |      |