


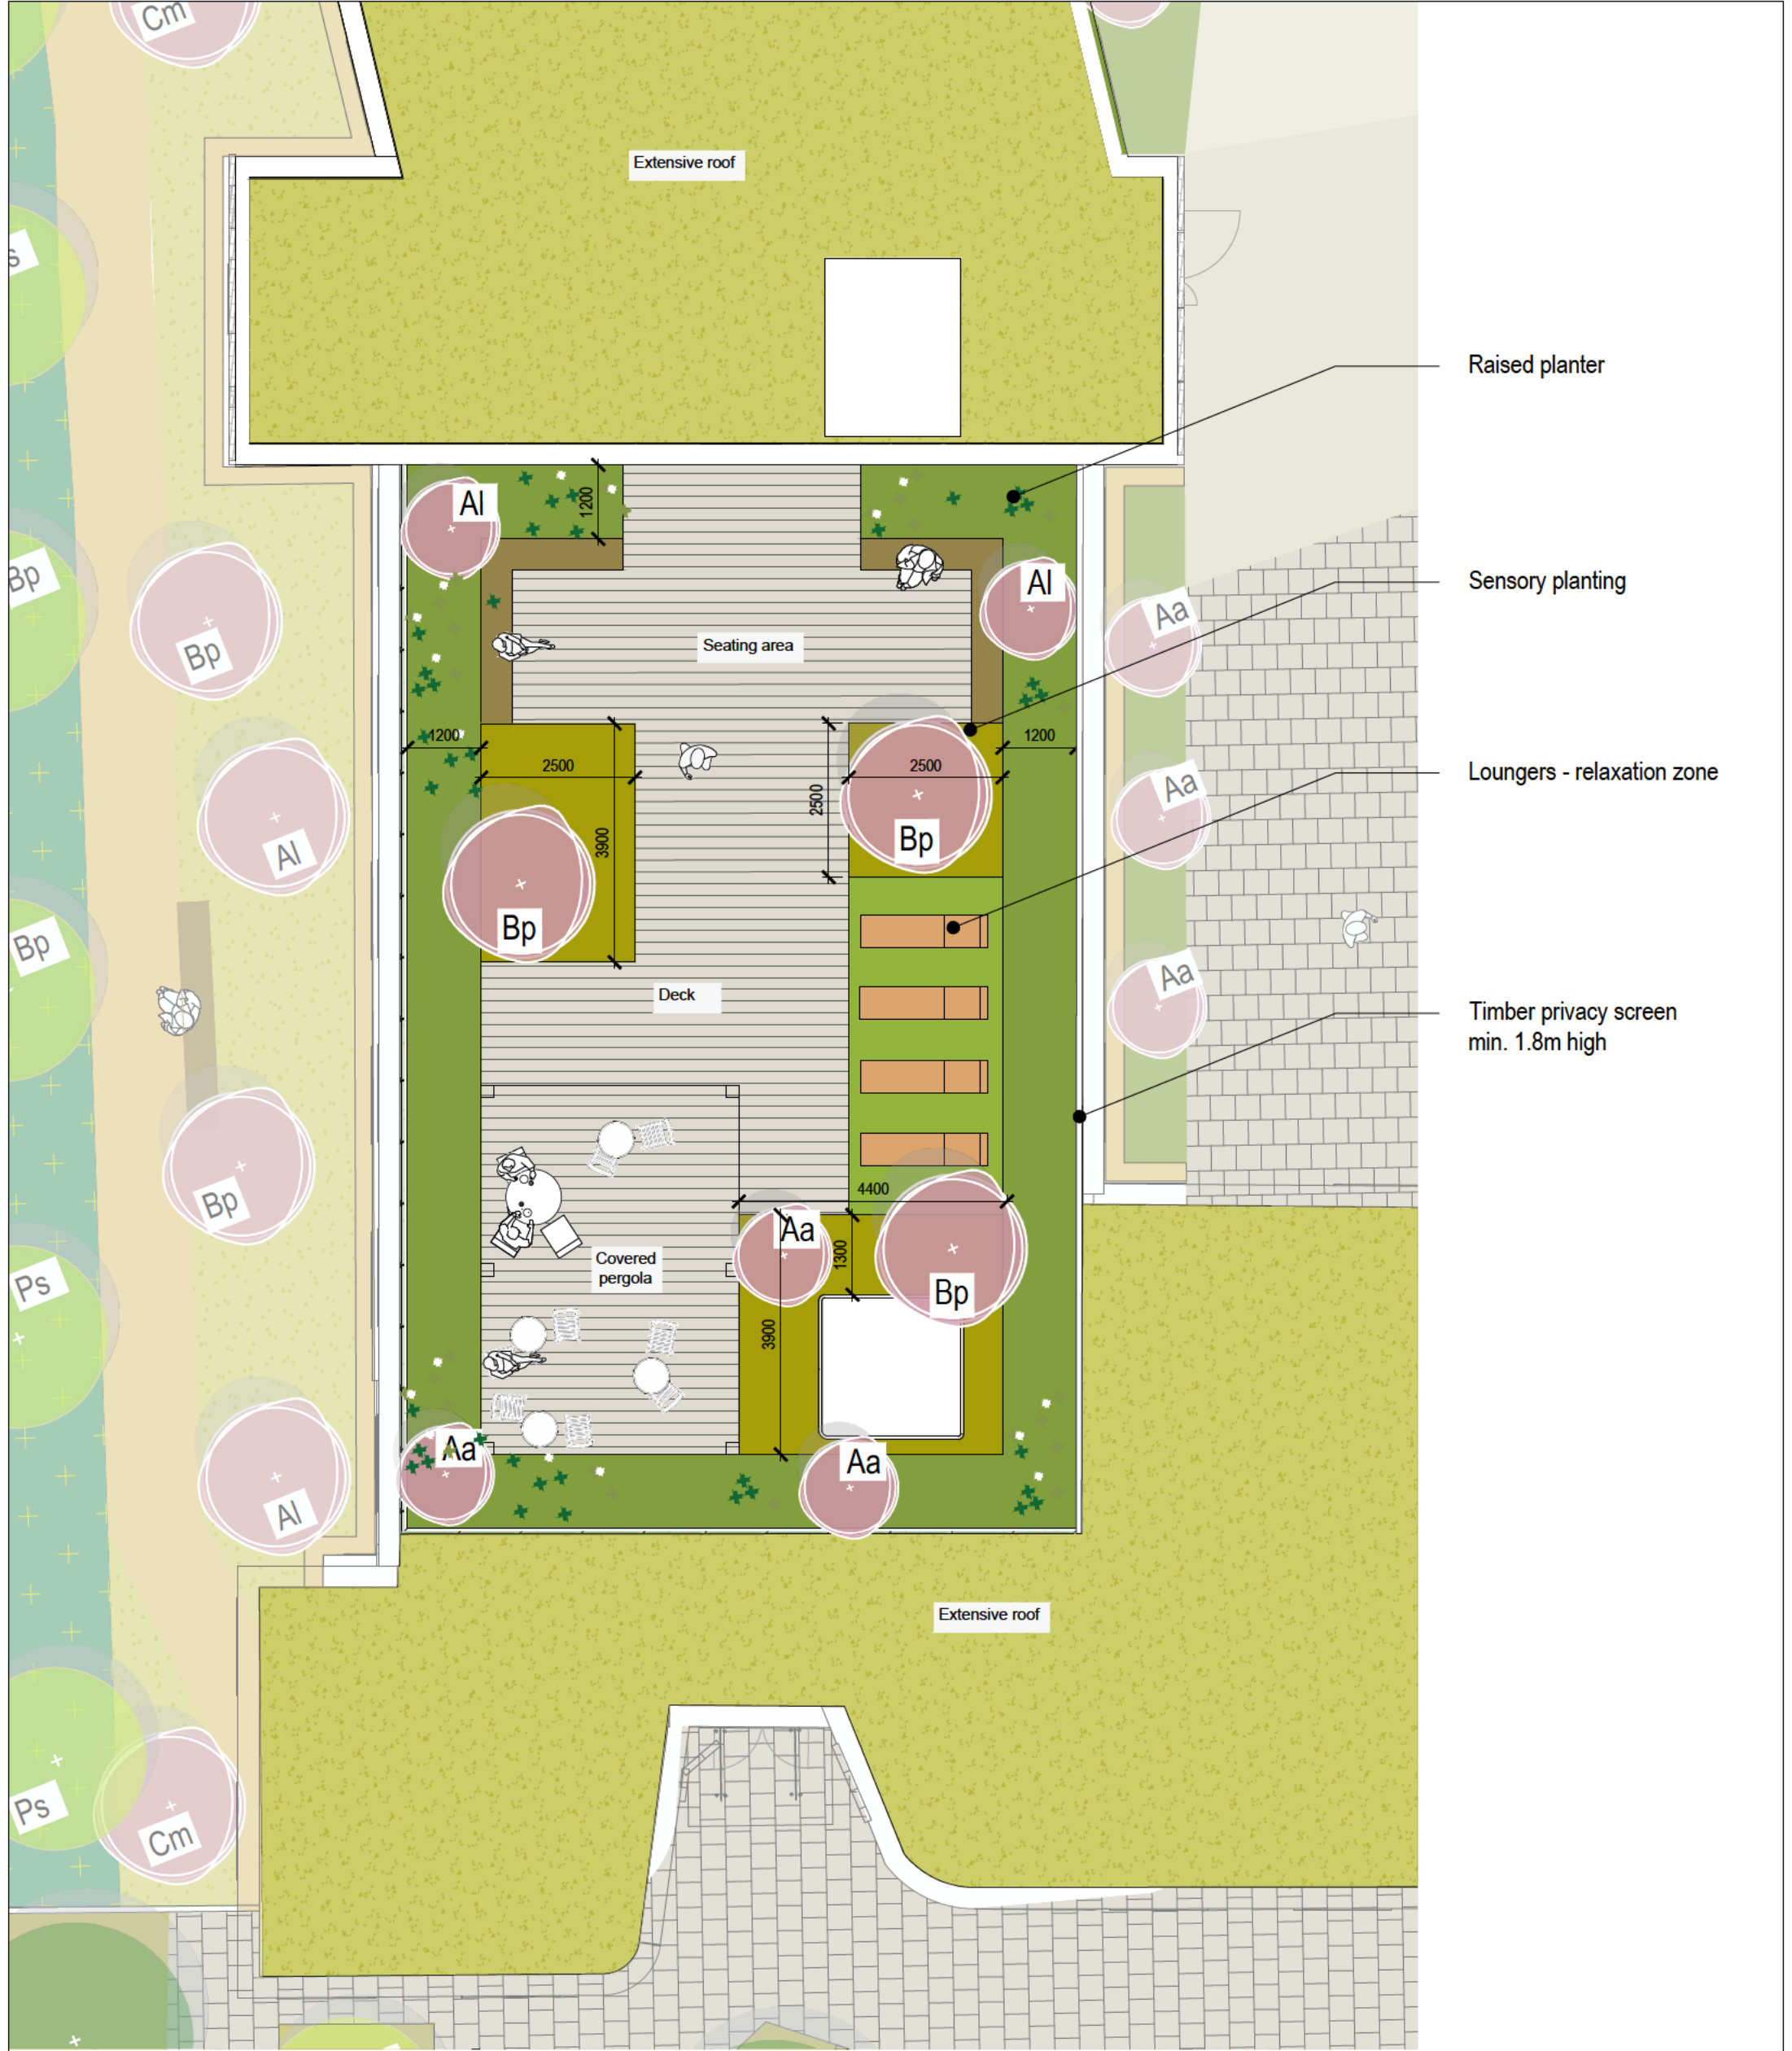

ait urbanism + landscape		3rd Floor Newmarket House, Newmarket Square, Dublin 8 Ireland t: + 353 86 1736522 www.ait-place.ie		ISSUE STATUS: PLANNING		REVISION: -			
CLIENT: R & D Developments Limited (in Receivership), Grant Thornton				DRAWING NO: 25D06-DR-1001					
PROJECT: Cabra PBSA				DRAWN BY: MF		1st ISSUE: 03.11.2025		NORTH	
DRAWING: Roof Garden Plan				PROJECT NO: 25D06		SCALE: 1:100		SHEET SIZE: A3	CHECKED BY: DMacD