


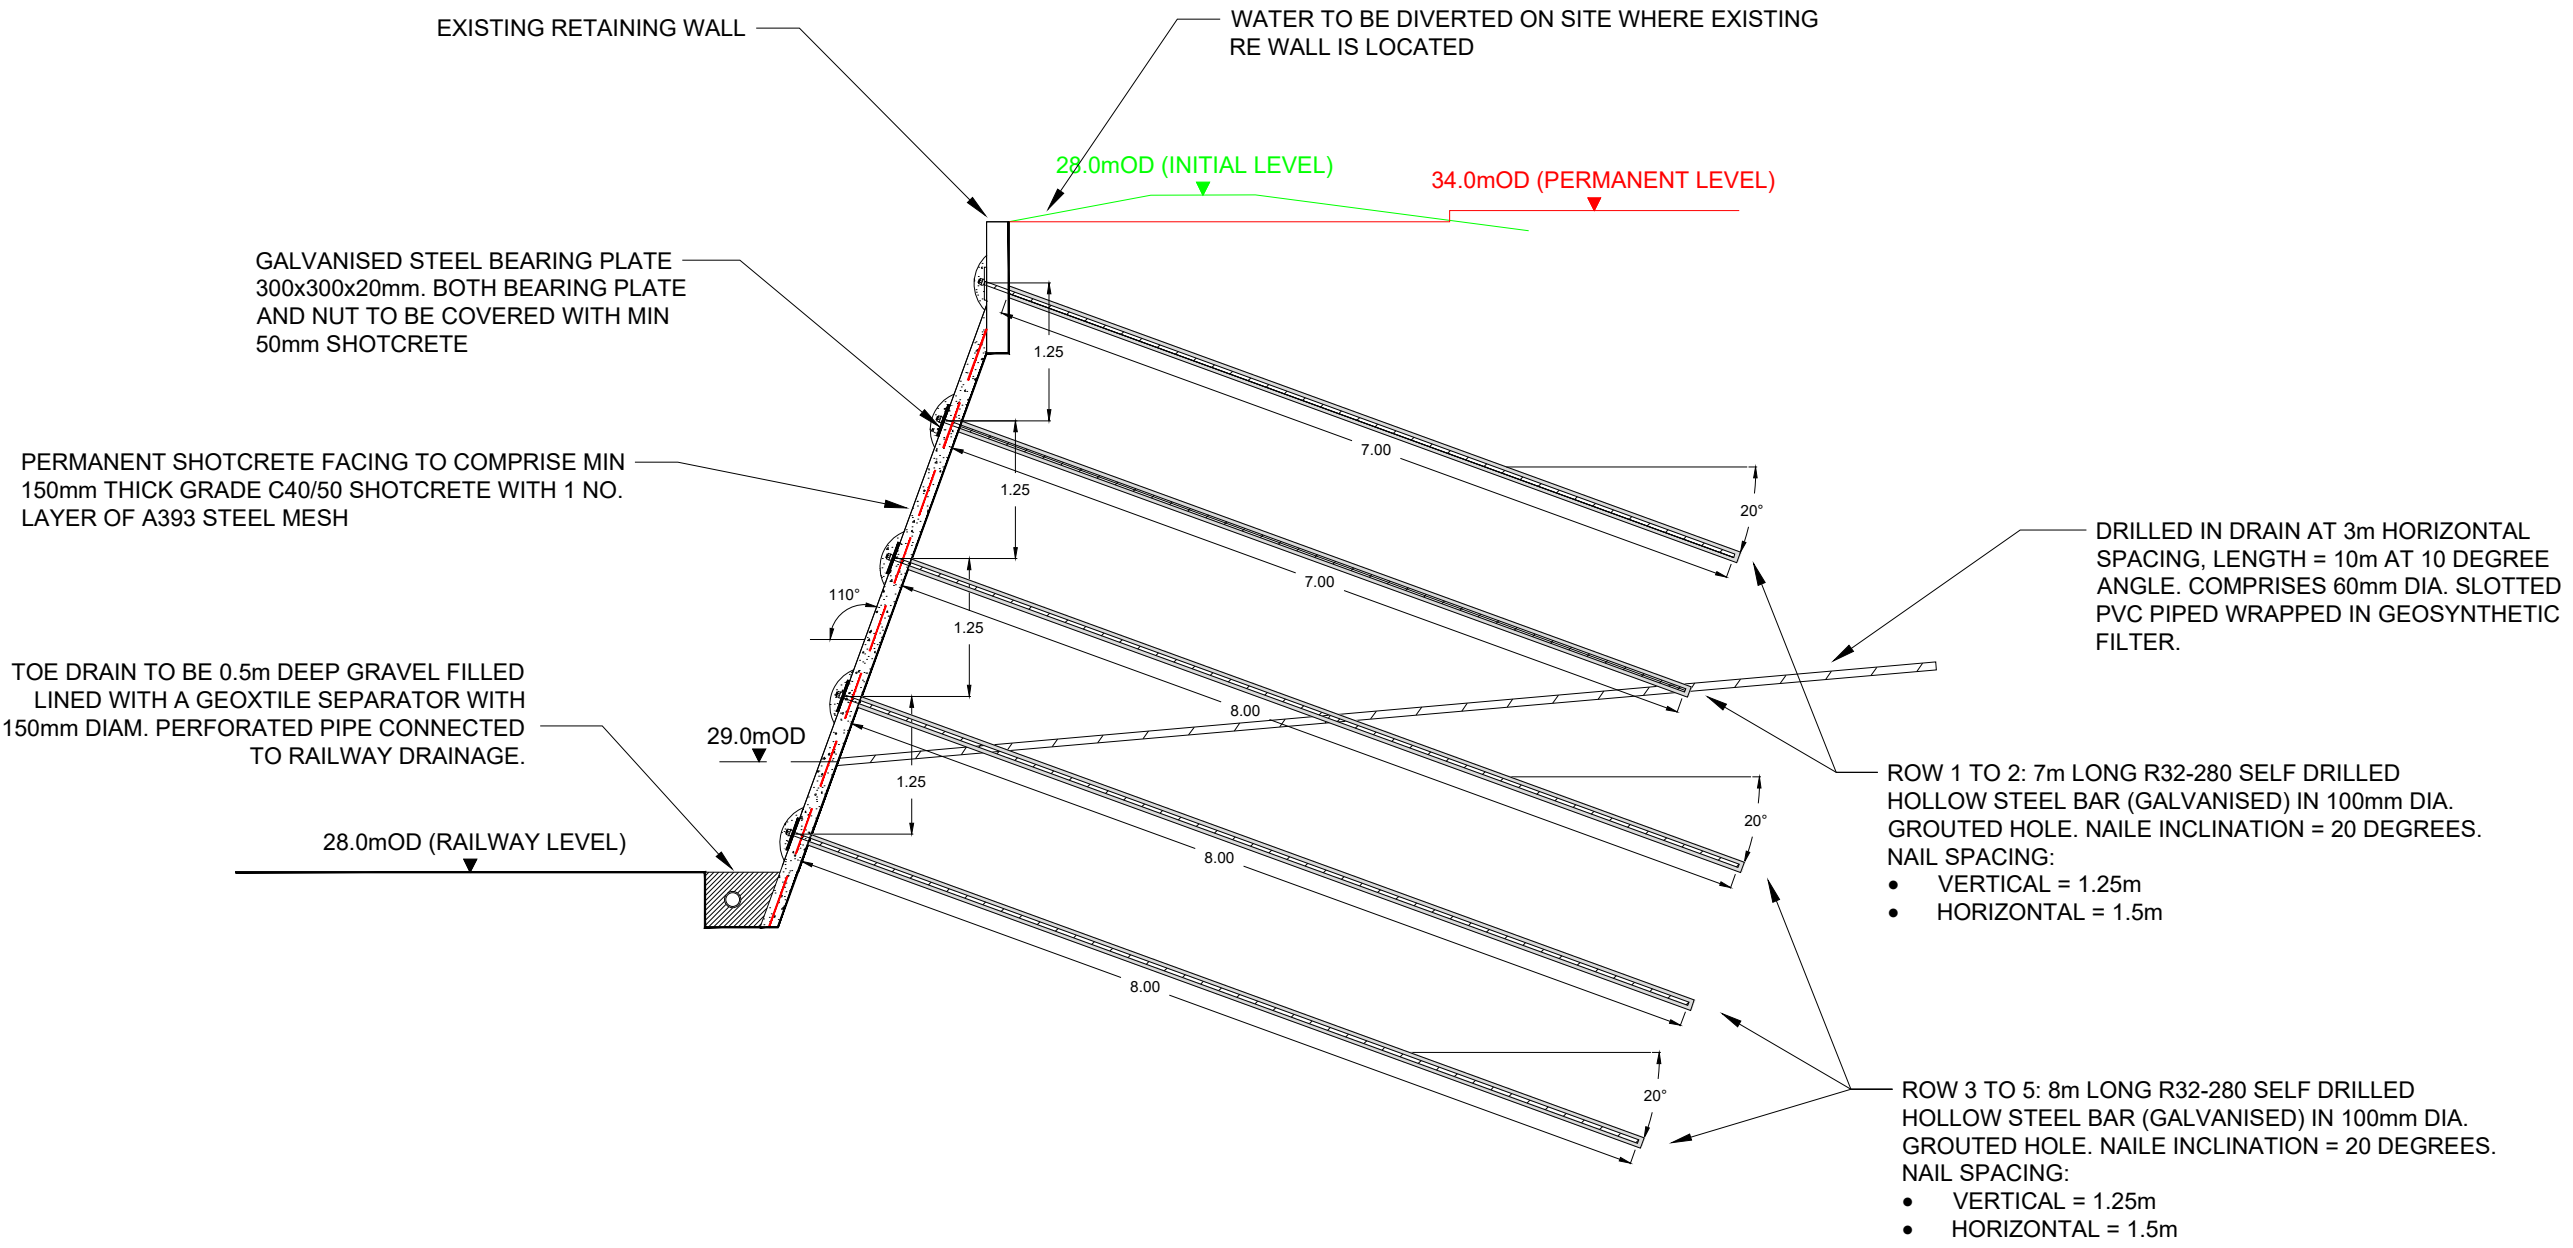

- NOTES**
- THIS DRAWING MAY BE USED FOR THE PURPOSE INTENDED AND ONLY WRITTEN DIMENSIONS SHALL BE USED
- GENERAL**
- FOR FURTHER DETAILS SEE AGL GEOTECHNICAL DESIGN REPORT 25-181-R01
 - ALL LEVELS IN METRES A.O.D UNLESS OTHERWISE STATED. ALL CHAINAGES SHALL BE MEASURED FROM THE CREST OF THE SOIL NAILED SLOPE FACE.
 - ALL DIMENSIONS IN METRES UNLESS OTHERWISE STATED

CONSTRUCTION SEQUENCE

FOR CONSTRUCTION SEQUENCE, REFER TO AGL GEOTECHNICAL DESIGN REPORT 26-135-R01

0		MP	DRG	DRG	17/04/2026

REV	DESCRIPTION	DRN	CHKL	APPR	DATE

AGL CONSULTING
GEOTECHNICAL ENGINEERS

SUITE 2, THE AVENUE, BEACON COURT, SANDYFORD, DUBLIN 18
T: 01-295 6532 E: info@agl.ie W: www.agl.ie

PROJECT: FAUSSAGH AVENUE, CABRA
SOIL NAIL STABILISATION WORKS

CLIENT: LOHAN & DONNELLY

DRAWING TITLE: PROFILE DRAWING - SECTION 1

SCALE: DNS (A3) DRAWN: MP

DATE: 17/04/26 JOB NO: 26-135 DRAWING NO: 26-135-D01 REV: 0