


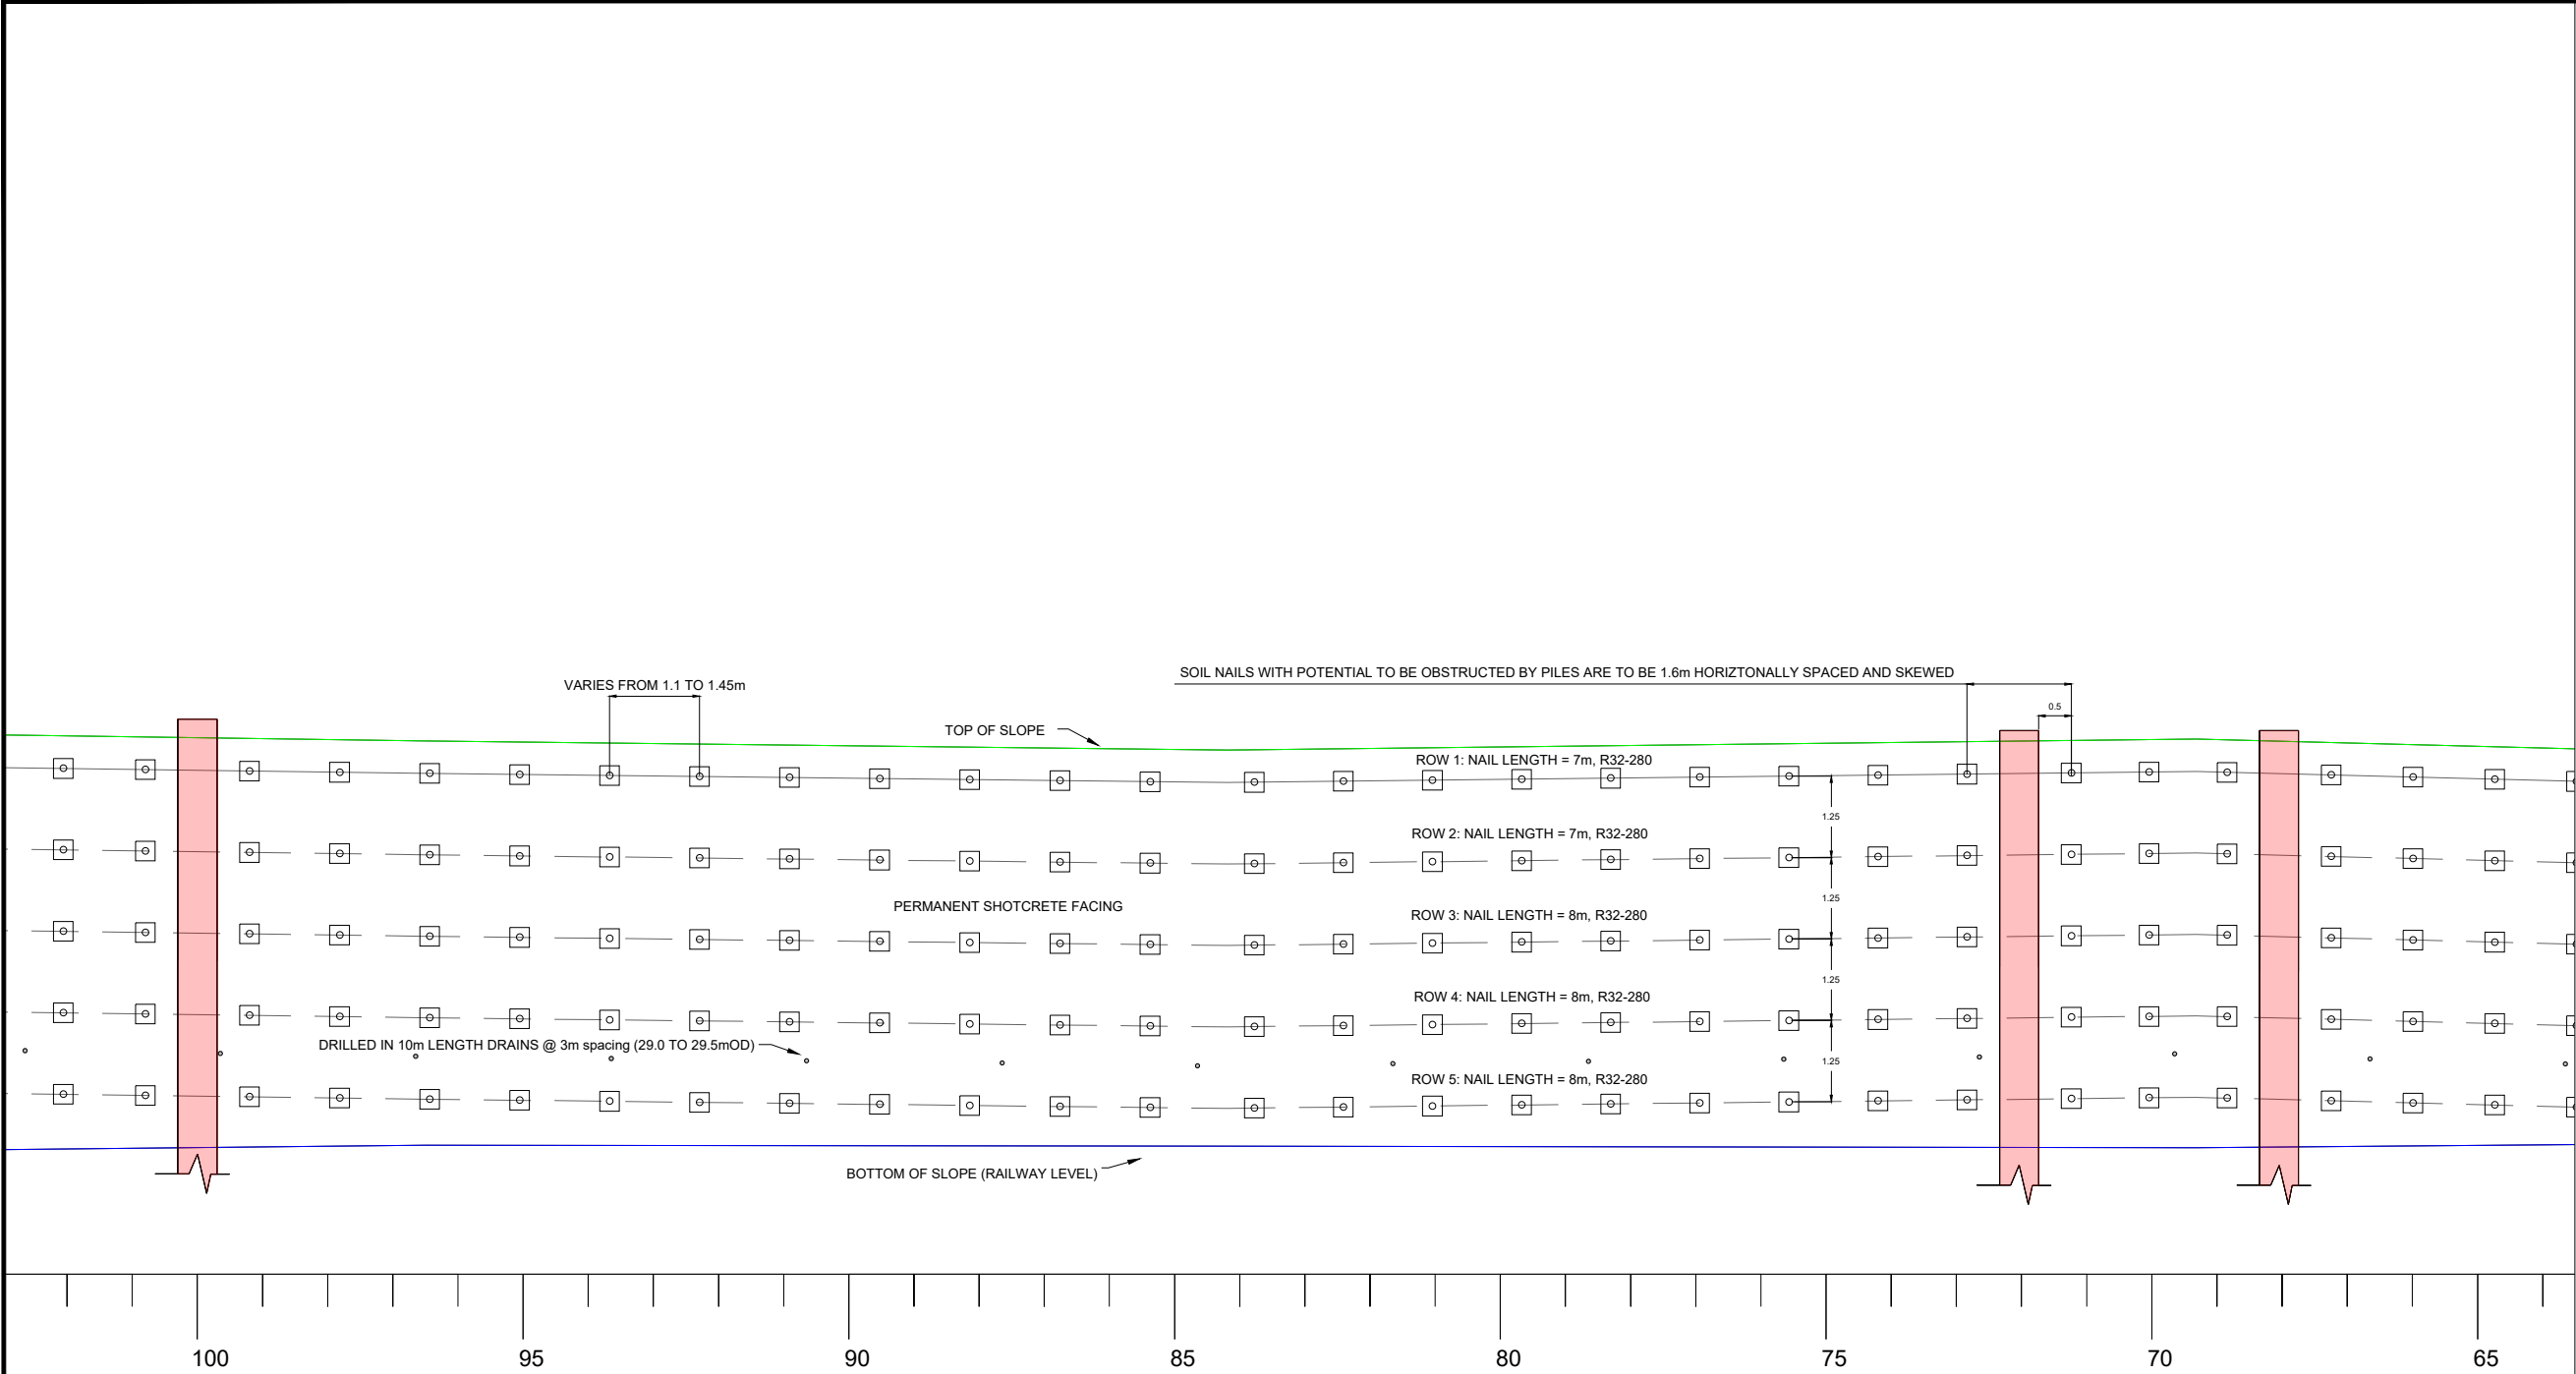

NOTES

THIS DRAWING MAY BE USED FOR THE PURPOSE INTENDED AND ONLY WRITTEN DIMENSIONS SHALL BE USED

GENERAL

1. FOR FURTHER DETAILS SEE AGL GEOTECHNICAL DESIGN REPORT 25-181-R01

2. ALL LEVELS IN METRES A.O.D UNLESS OTHERWISE STATED. ALL CHAINAGES SHALL BE MEASURED FROM THE CREST OF THE SOIL NAILED SLOPE FACE.

3. ALL DIMENSIONS IN METRES UNLESS OTHERWISE STATED

CONSTRUCTION SEQUENCE

FOR CONSTRUCTION SEQUENCE, REFER TO AGL GEOTECHNICAL DESIGN REPORT 26-135-R01

0		MP	DRG	17/04/2026	
REV	DESCRIPTION	DRN	CHKD	APPR	DATE

NO PART OF THIS DOCUMENT MAY BE REPRODUCED OR TRANSMITTED IN ANY FORM OR STORED IN ANY RETRIEVAL SYSTEM OF ANY NATURE WITHOUT THE WRITTEN PERMISSION OF THE CONSULTING ENGINEER AS COPYRIGHT HOLDER EXCEPT AS AGREED FOR USE ON THE PROJECT FOR WHICH THE DOCUMENT WAS ORIGINALLY ISSUED.



SUITE 2, THE AVENUE, BEACON COURT, SANDYFORD, DUBLIN 18
T: 01-295 6532 E: info@agl.ie W: www.agl.ie

PROJECT: FAUSSAGH AVENUE, CABRA
SOIL NAIL STABILISATION WORKS

CLIENT: LOHAN & DONNELLY

DRAWING TITLE: ELEVATION DRAWING - SHEET 3 OF 4

SCALE: DNS (A3) DRAWN: MP

DATE: 17/04/26 JOB NO: 26-135 DRAWING NO: 26-135-D05 REV: 0