

NOTES

THIS DRAWING MAY BE USED FOR THE PURPOSE INTENDED AND ONLY WRITTEN DIMENSIONS SHALL BE USED

GENERAL


1. FOR FURTHER DETAILS SEE AGL GEOTECHNICAL DESIGN REPORT 25-181-R01

2. ALL LEVELS IN METRES A.O.D UNLESS OTHERWISE STATED. ALL CHAINAGES SHALL BE MEASURED FROM THE CREST OF THE SOIL NAILED SLOPE FACE.

3. ALL DIMENSIONS IN METRES UNLESS OTHERWISE STATED

CONSTRUCTION SEQUENCE

FOR CONSTRUCTION SEQUENCE, REFER TO AGL GEOTECHNICAL DESIGN REPORT 26-135-R01

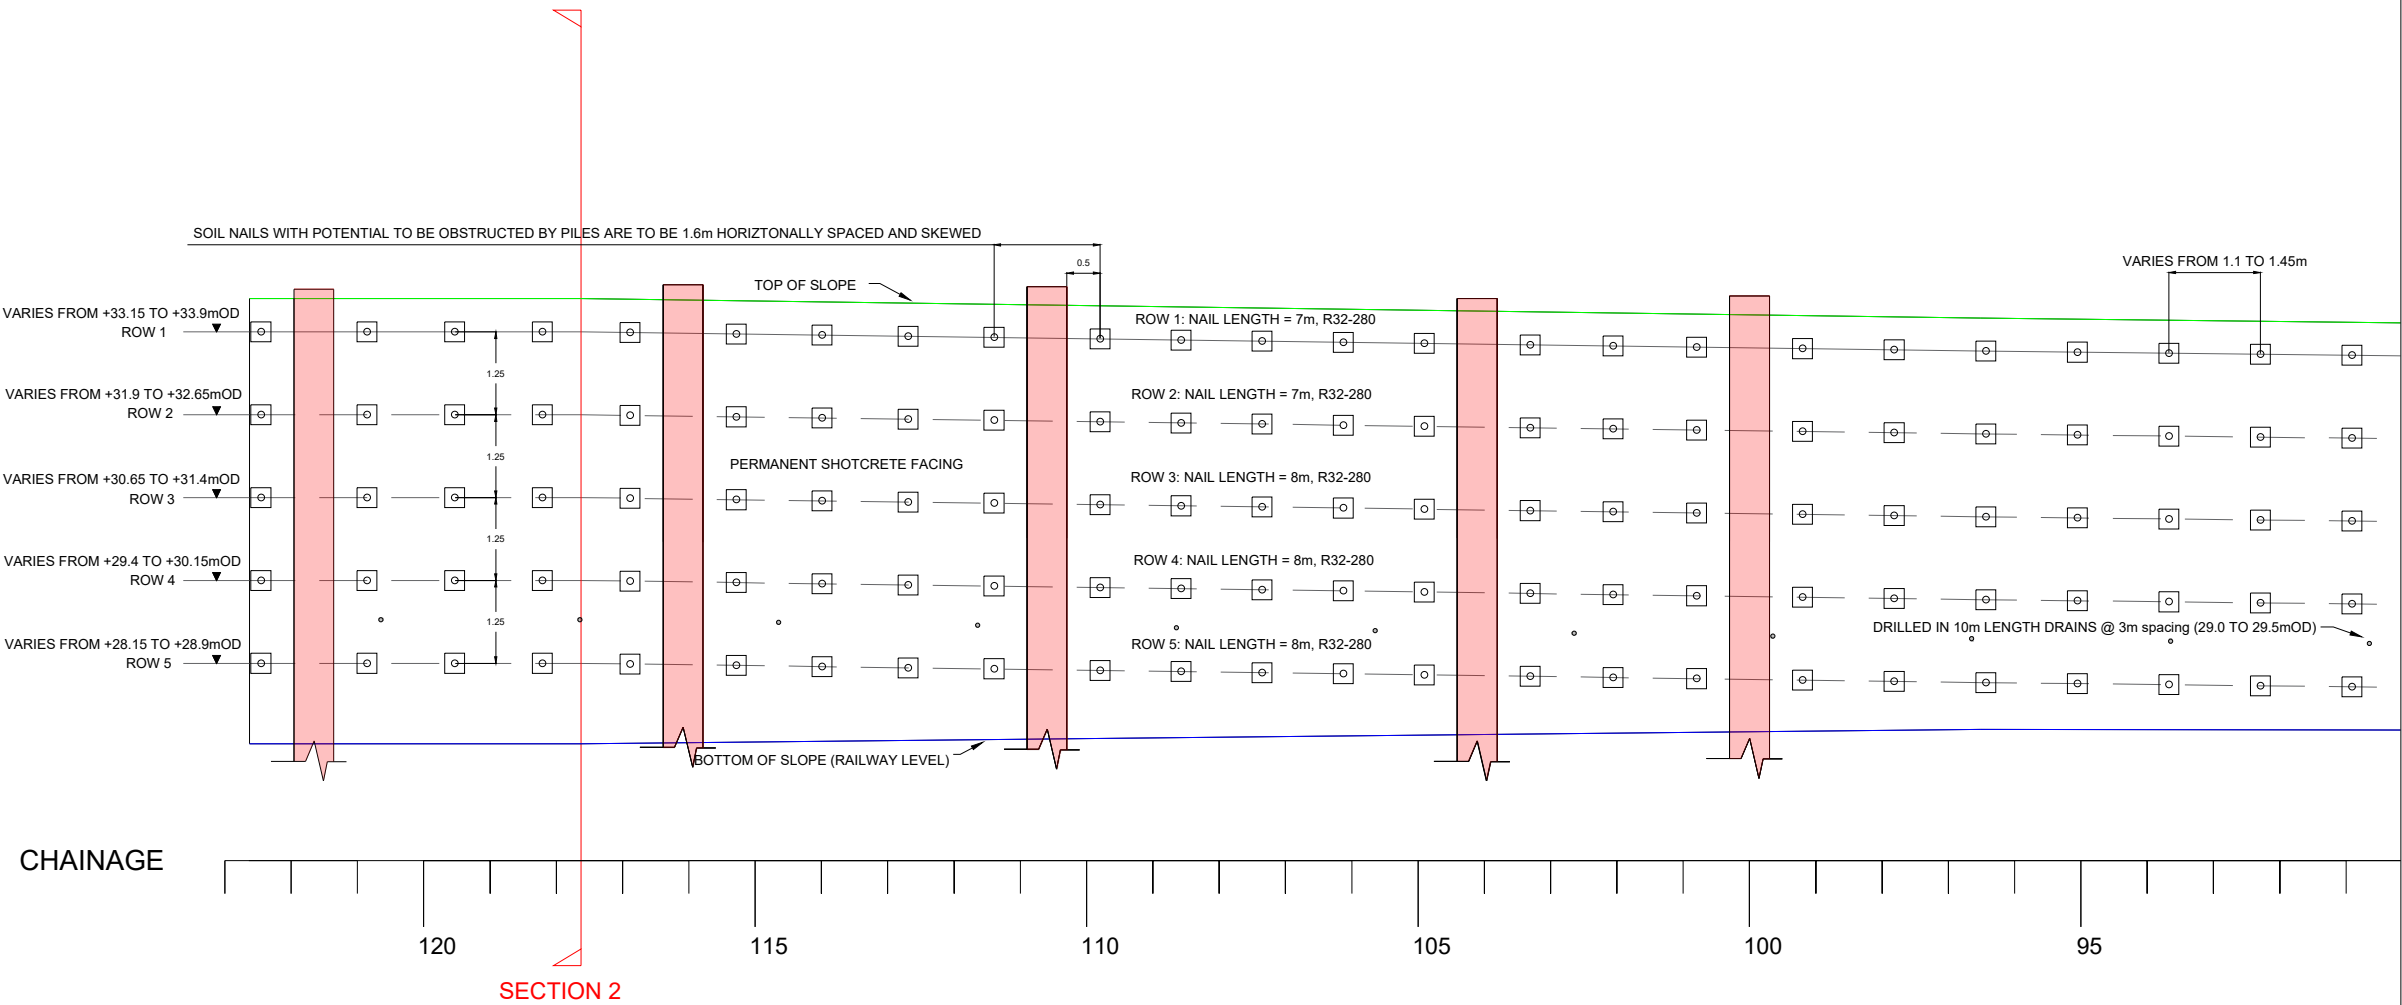

0		MP	DRG	DRG
				17/04/2026

REV	DESCRIPTION	DRN	CHKL	APPR	DATE



SUITE 2, THE AVENUE, BEACON COURT, SANDYFORD, DUBLIN 18
T: 01-295 6532 E: info@agl.ie W: www.agl.ie

PROJECT: FAUSSAGH AVENUE, CABRA
SOIL NAIL STABILISATION WORKS

CLIENT: LOHAN & DONNELLY

DRAWING TITLE: ELEVATION DRAWING - SHEET 4 OF 4

SCALE: DNS (A3) DRAWN: MP

DATE: 17/04/26	JOB NO: 26-135	DRAWING NO: 26-135-D06	REV: 0
----------------	----------------	------------------------	--------