


CYAL50476173
© Tailte Éireann – Surveying.

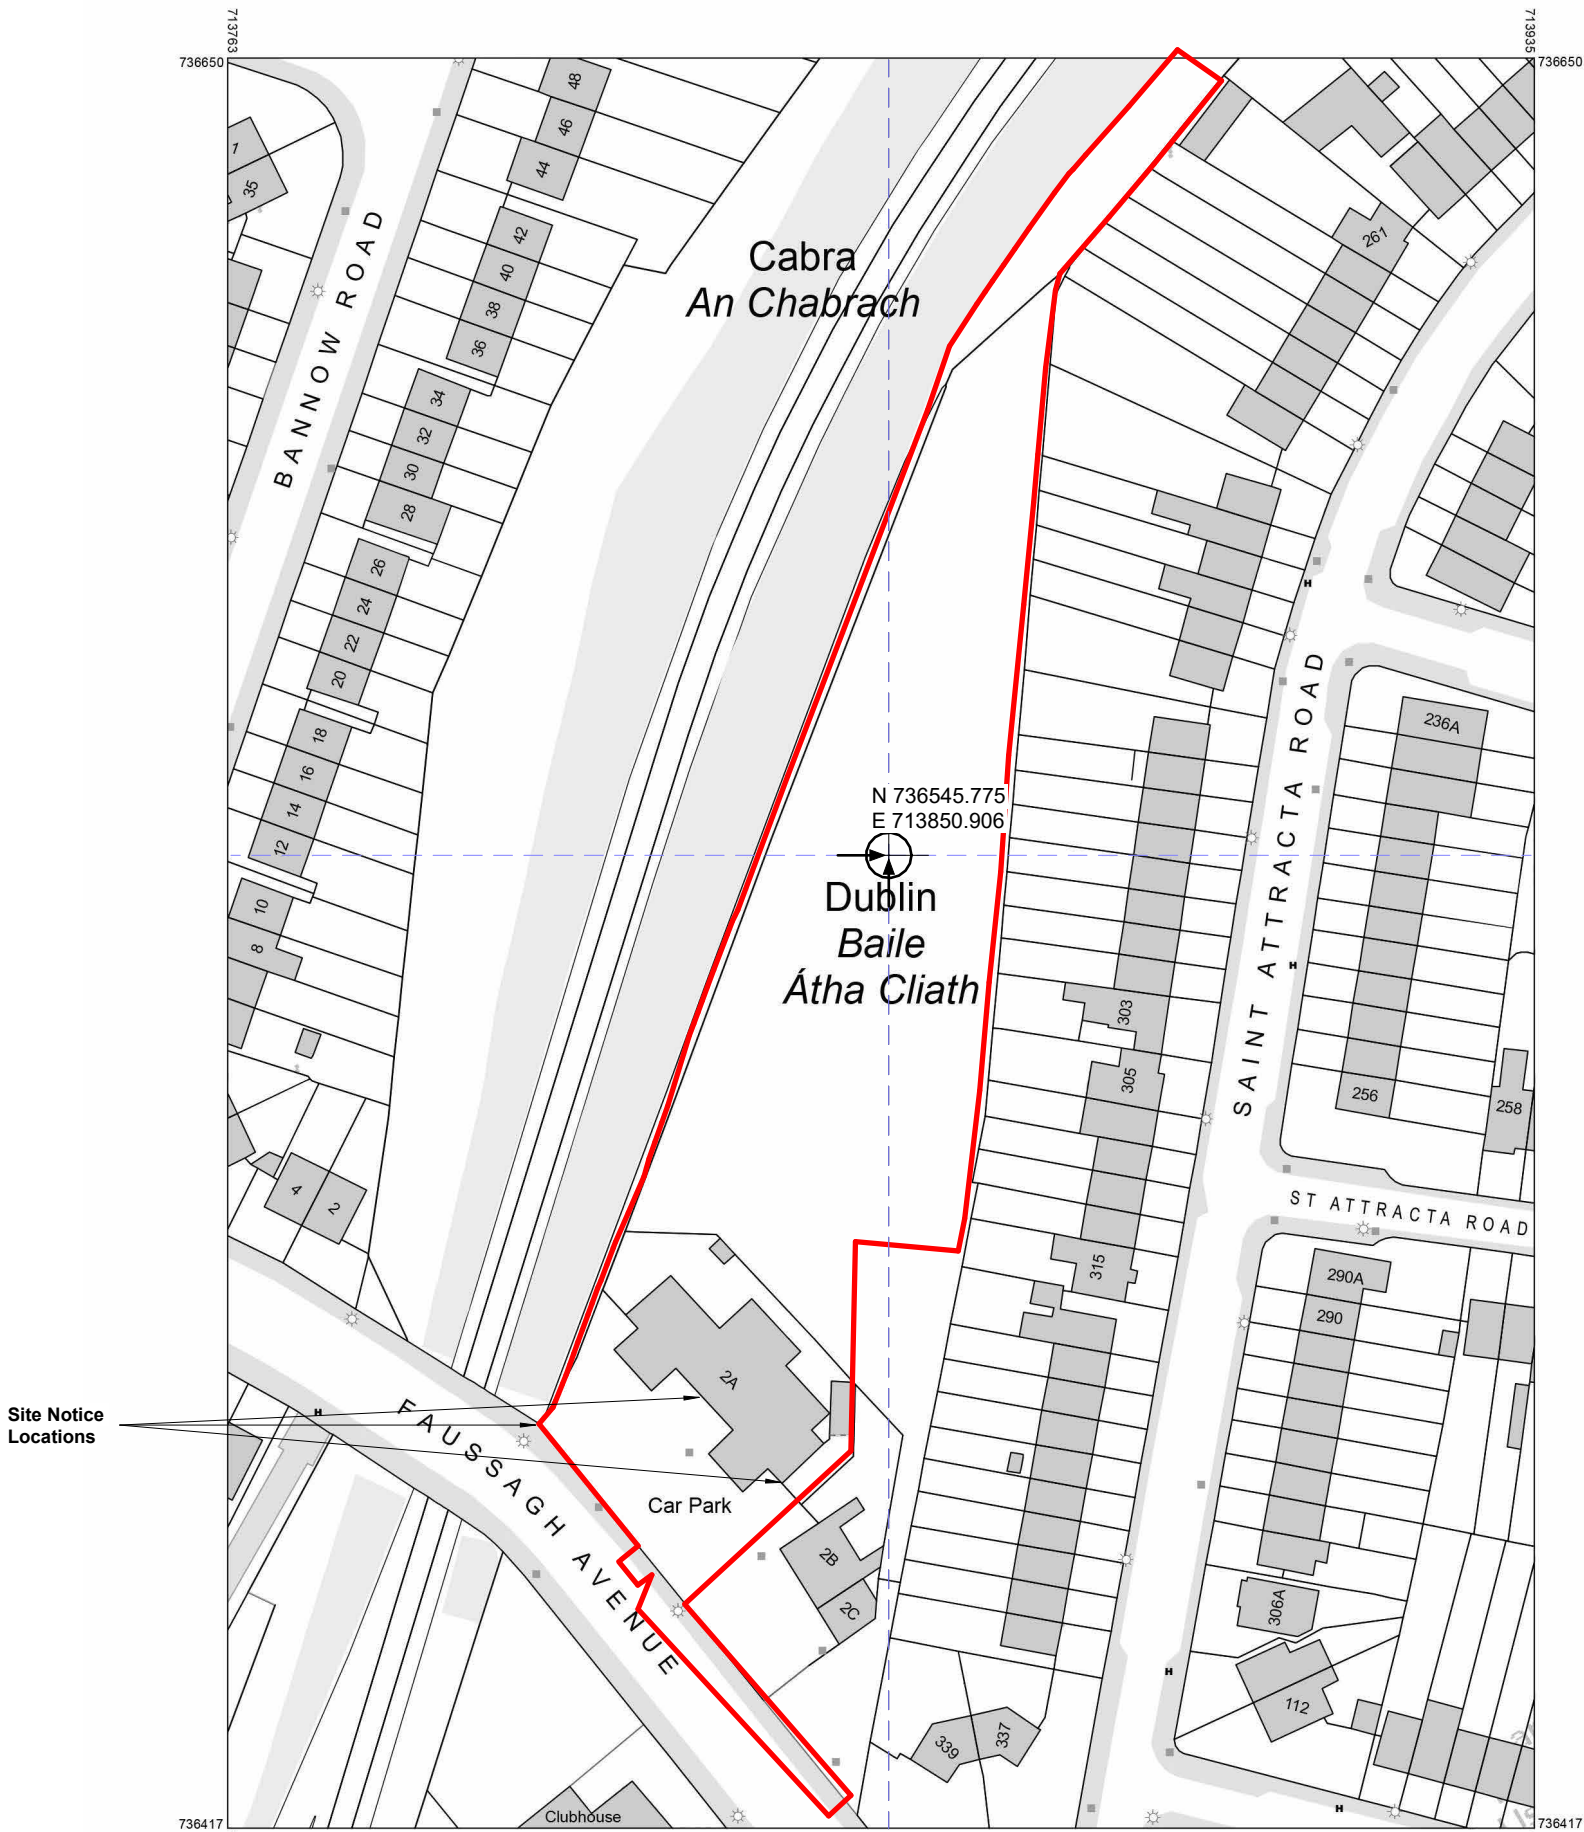

Boundary Legend

— Site Boundary

Site Notice Locations

COMPILED AND PUBLISHED BY:
Tailte Éireann,
Phoenix Park,
Dublin 8,
Ireland.
D08F6E4

www.tailte.ie

Any unauthorised reproduction
infringes Tailte Éireann copyright.

No part of this publication may
be copied, reproduced or transmitted
in any form or by any means without
the prior written permission of the
copyright owner.

The representation on this map
of a road, track or footpath
is not evidence of the existence
of a right of way.

This topographic map
does not show
legal property boundaries,
nor does it show
ownership of physical features.

© Tailte Éireann, 2025
All rights reserved

OUTPUT SCALE: 1:1,000

**CENTRE
COORDINATES:**
ITM 713849,736534

PUBLISHED:
19/08/2025

MAP SERIES:
1:1,000

ORDER NO.:
50485215_2

MAP SHEETS:
3197-13

CAPTURE RESOLUTION:
The map objects are only accurate to the
resolution at which they were captured.
Output scale is not indicative of data capture
scale. Further information is available at:
www.tailte.ie; search 'Capture Resolution'

LEGEND: To view the legend visit
www.tailte.ie and search for
'Large Scale Legend'



**Tailte
Éireann**

Site Location Map
1:1000

Note

- Do not scale from this drawing. Use figured dimensions in all cases.
- Verify dimensions on site and report any discrepancies to the Architect immediately.
- This drawing to be read in conjunction with the Architect's Specification.
- © This drawing is copyright and may only be reproduced with the Architects permission.



W:
www.reddyarchitecture.com
info@reddyarchitecture.com

Client
Details:
Grant Thornton

Project
**Student Residence Fassaugh Avenue
Cabra, Dublin**

Job
No: **P25-035D**

Issue Date:
07/11/2025

Sheet Size:
A0 Portrait

Drawn By:
AC

Scale @ A
3: As indicated

Reviewed
By: PM

Drawing
Site Location Map

Status
P0

Purpose of
Issue:
Stage 3 - Planning Application

Project - System - Spatial Zone - Level - Type - Originator -
Role - Number
FAC-02-XX-L00-DR-RAU-AR-0001