


CYAL50476173
© Tailte Éireann – Surveying.

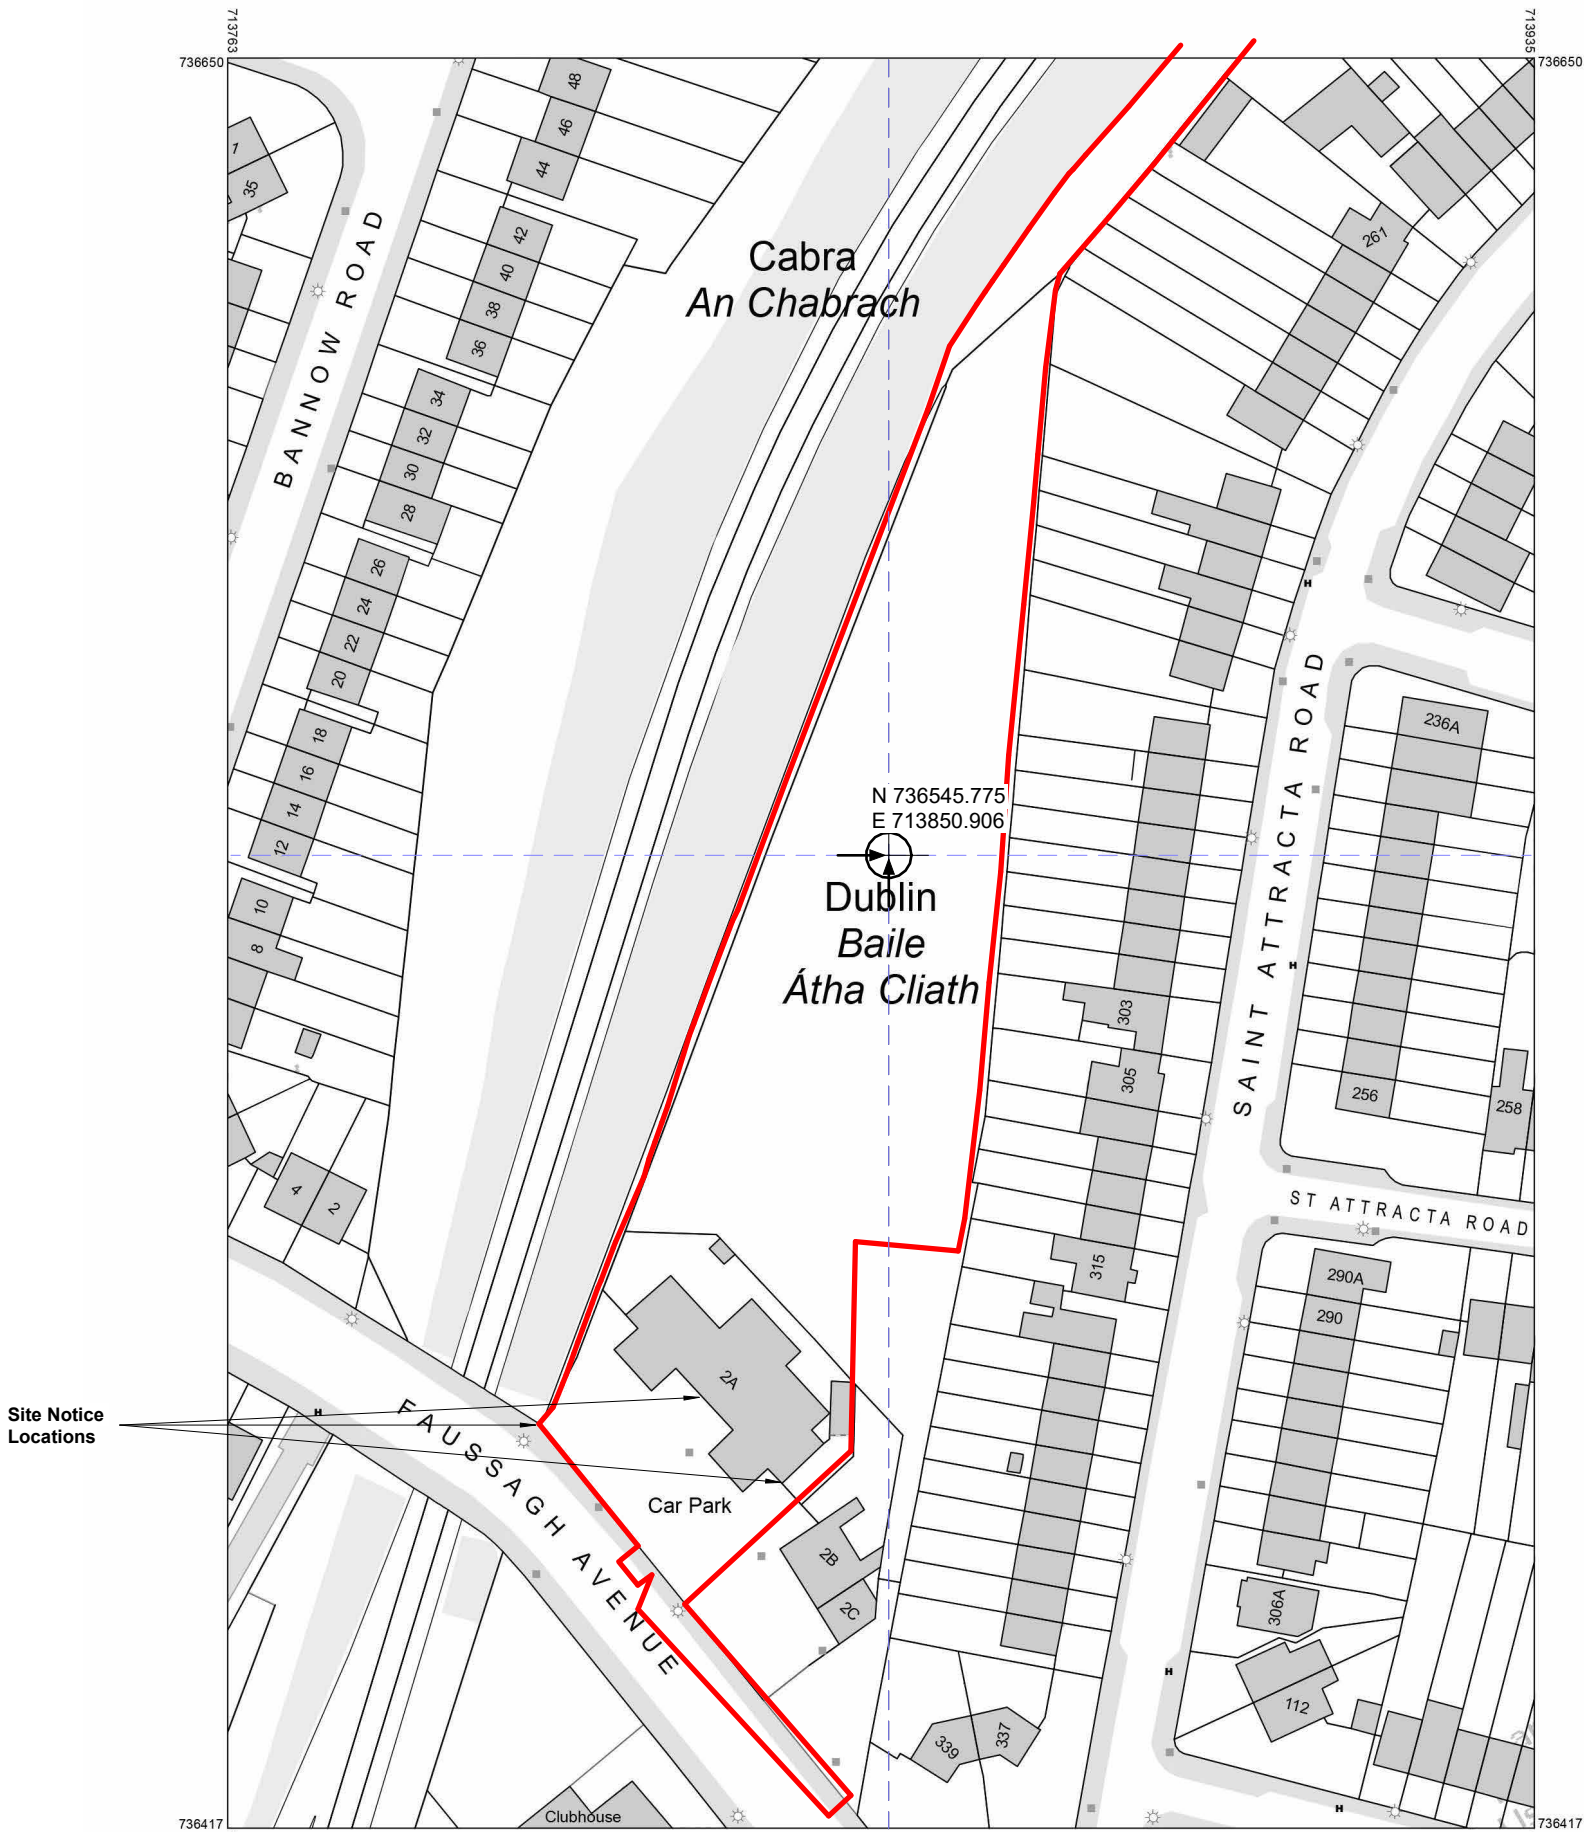

Boundary Legend

— Site Boundary

Site Notice Locations

COMPILED AND PUBLISHED BY:
Tailte Éireann,
Phoenix Park,
Dublin 8,
Ireland.
D08F6E4

www.tailte.ie

Any unauthorised reproduction infringes Tailte Éireann copyright.

No part of this publication may be copied, reproduced or transmitted in any form or by any means without the prior written permission of the copyright owner.

The representation on this map of a road, track or footpath is not evidence of the existence of a right of way.

This topographic map does not show legal property boundaries, nor does it show ownership of physical features.

© Tailte Éireann, 2025
All rights reserved

CENTRE COORDINATES:
ITM 713849,736534

PUBLISHED: 19/08/2025
MAP SERIES: 1:1,000
ORDER NO.: 50485215_2
MAP SHEETS: 3197-13

CAPTURE RESOLUTION:
The map objects are only accurate to the resolution at which they were captured. Output scale is not indicative of data capture scale. Further information is available at: www.tailte.ie; search 'Capture Resolution'
LEGEND: To view the legend visit www.tailte.ie and search for 'Large Scale Legend'



Tailte Éireann

Site Location Map
1:1000

Note

- Do not scale from this drawing. Use figured dimensions in all cases.
- Verify dimensions on site and report any discrepancies to the Architect immediately.
- This drawing to be read in conjunction with the Architect's Specification.
- © This drawing is copyright and may only be reproduced with the Architects permission.



W:
www.reddyarchitecture.com
info@reddyarchitecture.com

Client Details:
Grant Thornton

Project Details:
**Student Residence Fassaugh Avenue
Cabra, Dublin**

Job No:
P25-035D

Issue Date:
07/11/2025

Sheet Size:
A0_Porrait

Drawn By:
AC

Scale:
As indicated

Reviewed By:
PM

Drawing Title:
Site Location Map

Status:
P0

Purpose of Issue:
Stage 3 - Planning Application

Project - System - Spatial Zone - Level - Type - Originator - Role - Number
FAC-02-XX-L00-DR-RAU-AR-0001