

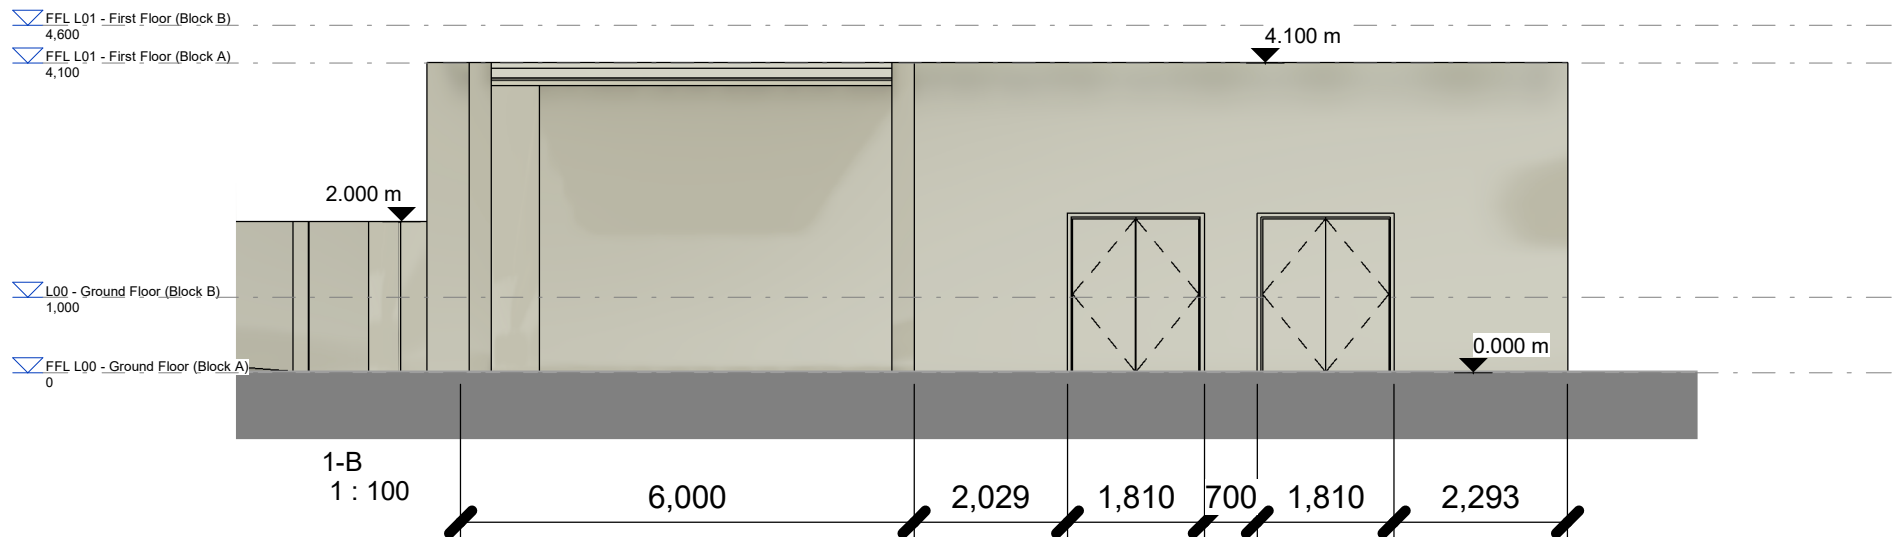
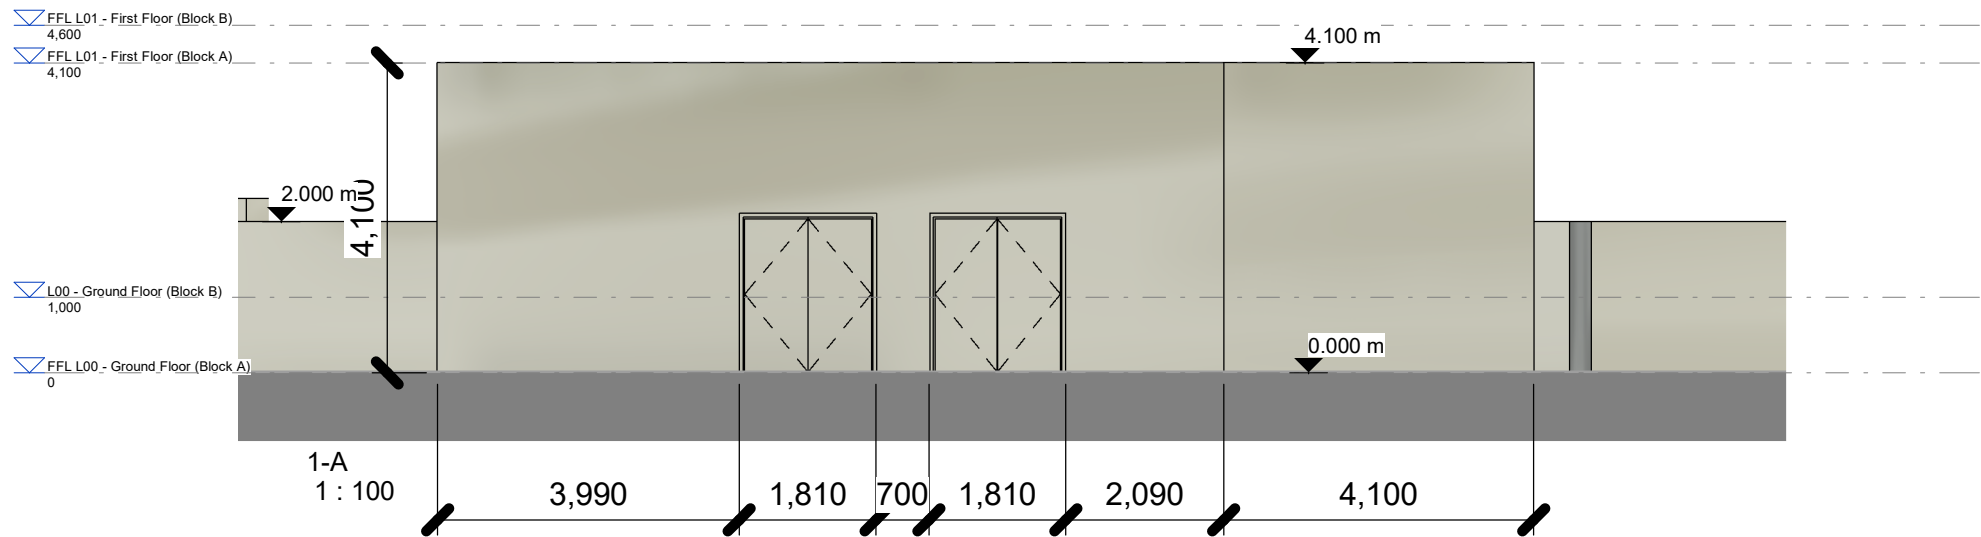
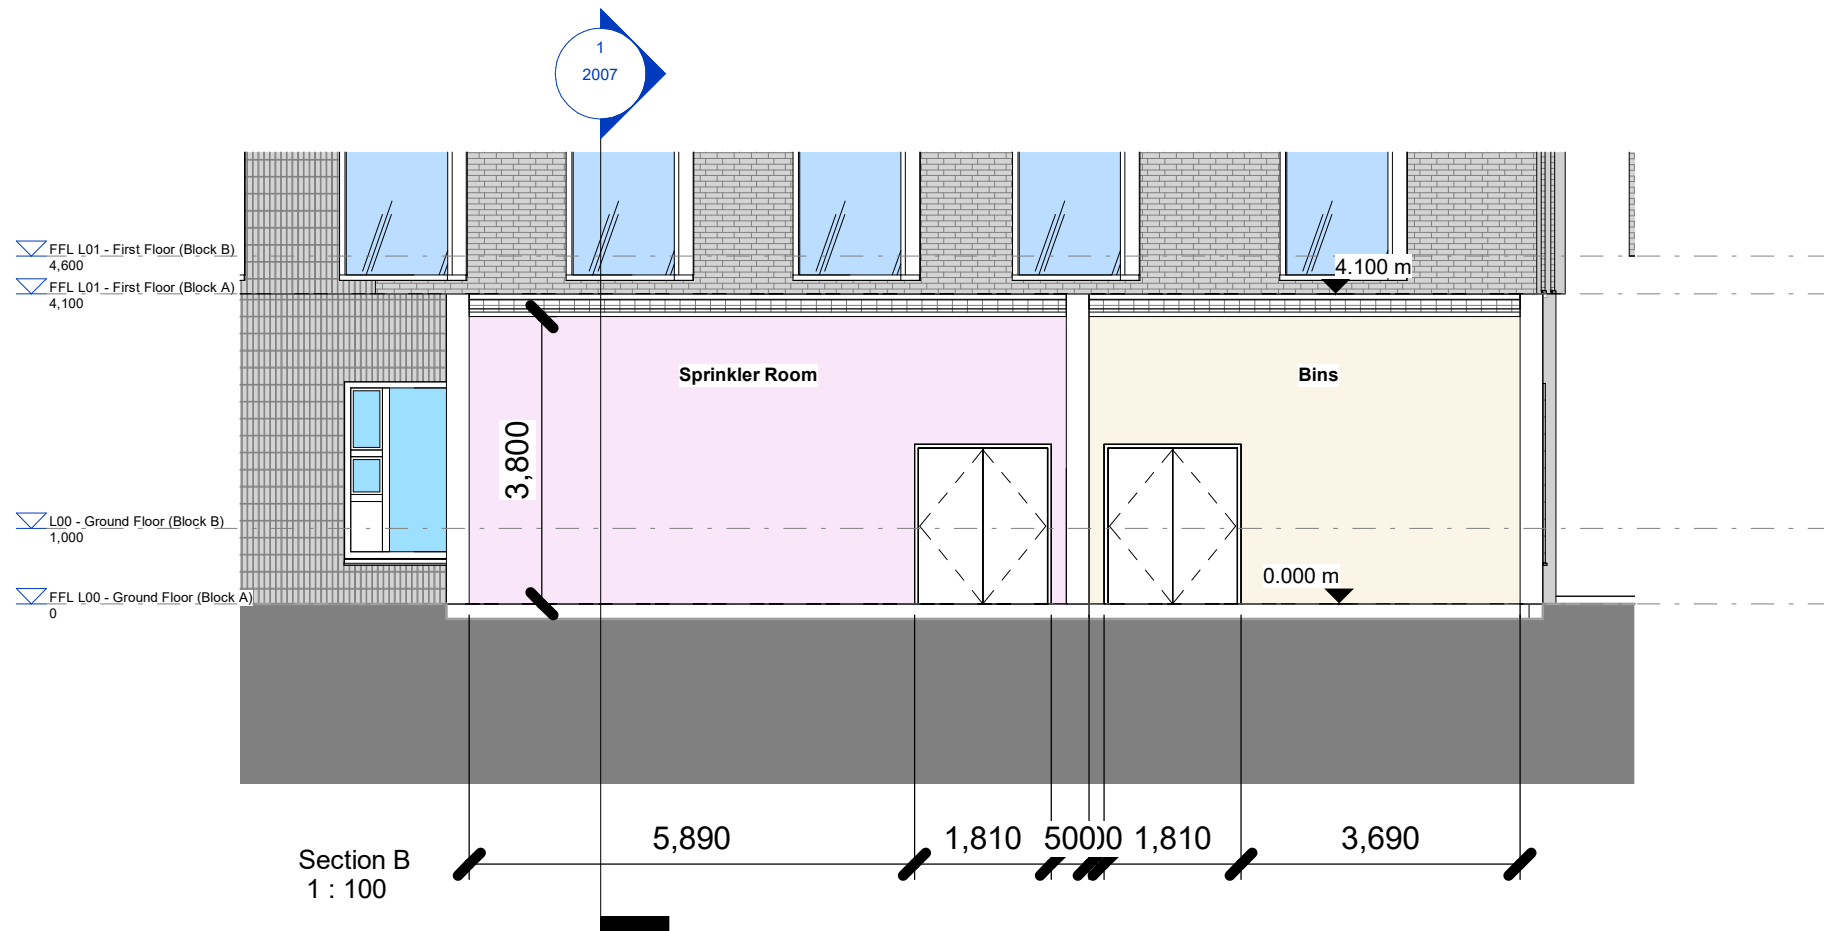


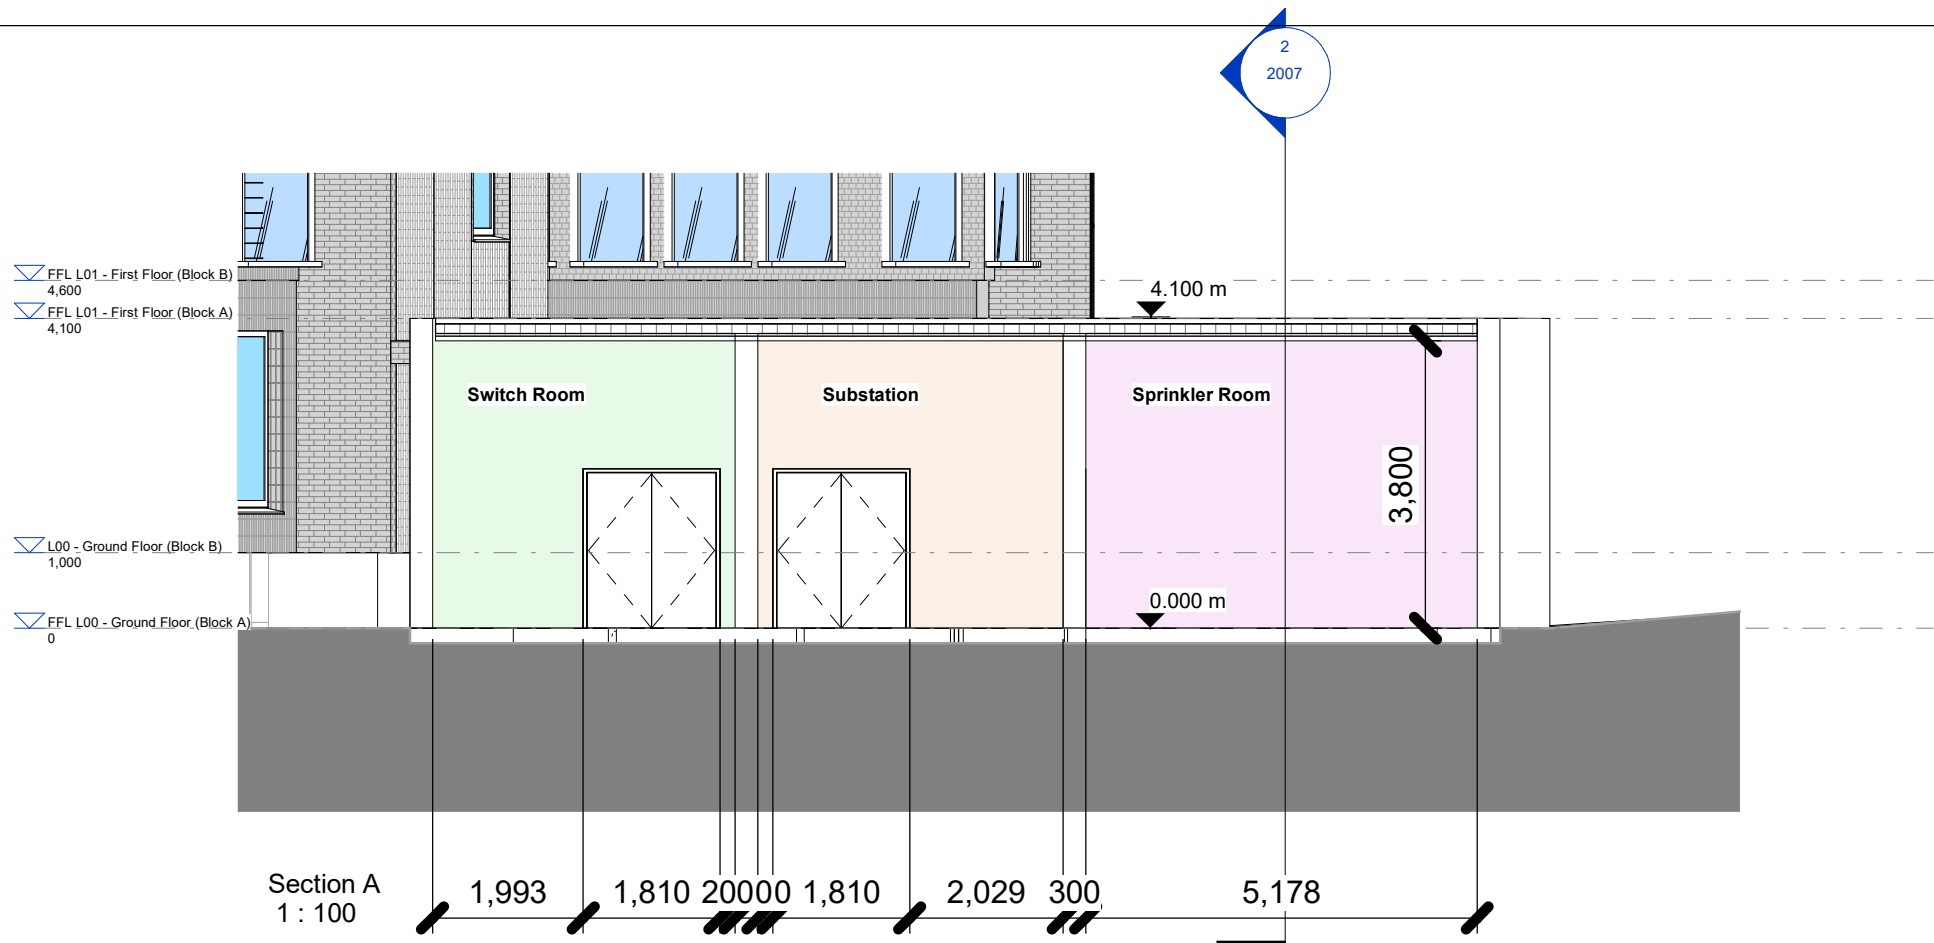

Notes

- Do not scale from this drawing. Use figured dimensions in all cases.
- Verify dimensions on site and report any discrepancies to the Architect immediately.
- This drawing to be read in conjunction with the Architect's Specification.
- © This drawing is copyright and may only be reproduced with the Architect's permission.

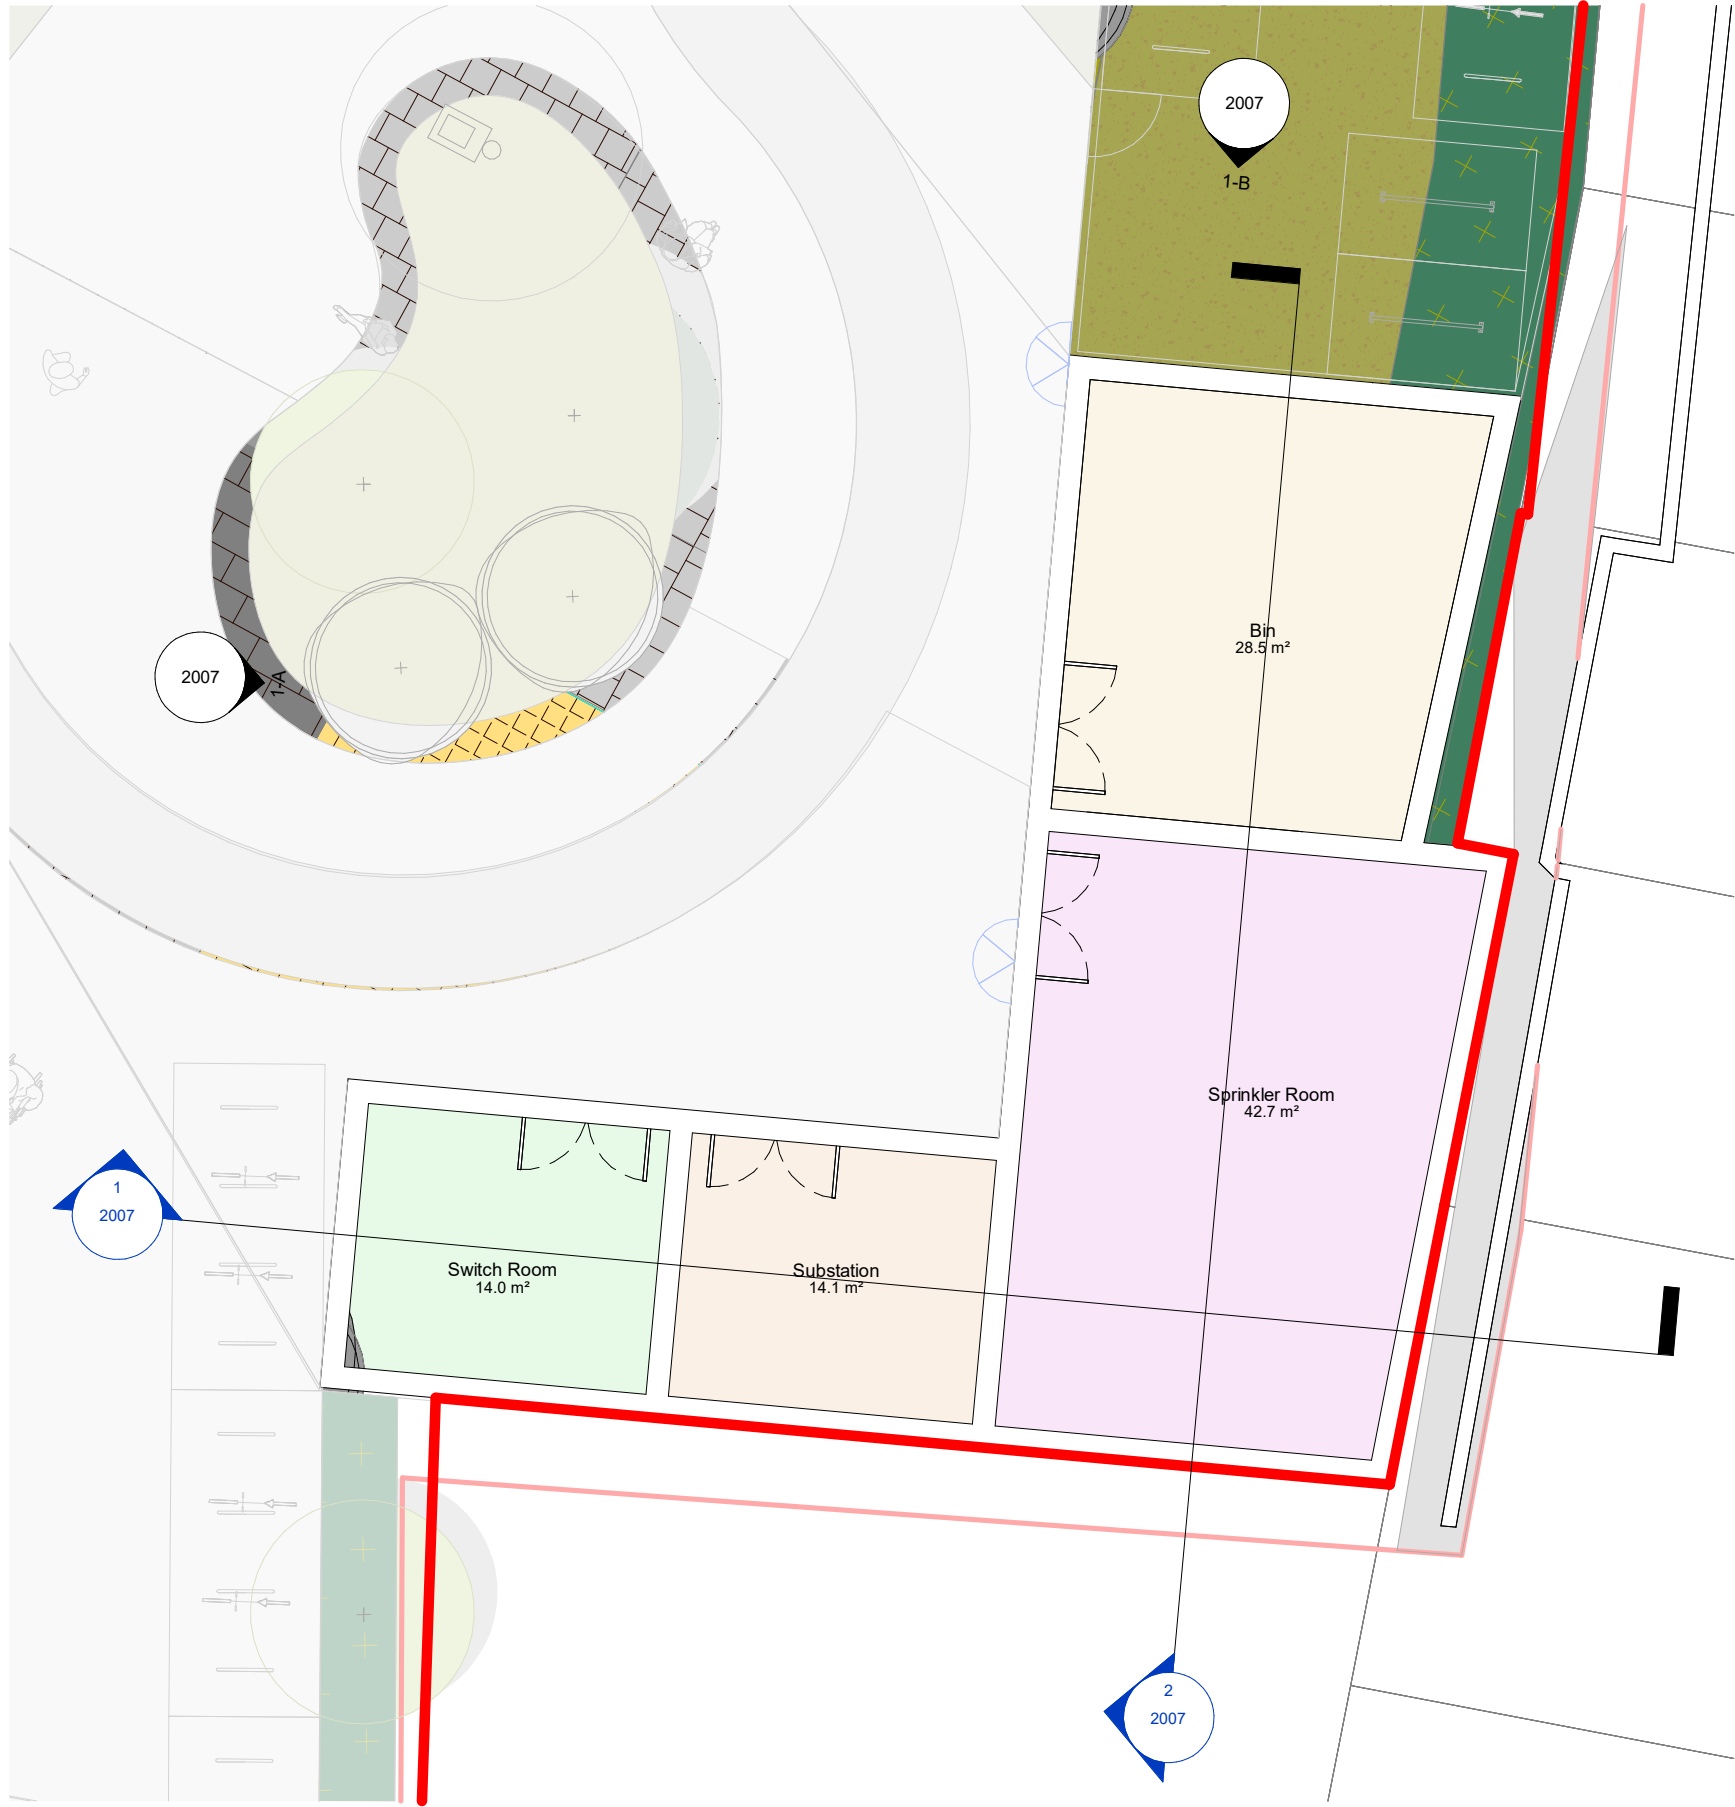

W:
www.reddyarchitecture.com
info@reddyarchitecture.com

Client
Grant Thornton

Project
**Student Residence Fassaugh Avenue
Cabra, Dublin**

Job
P25-035D

Sheet Size:
A2 Landscape

Scale @
1:100

Issue Date:
07/11/2025

Drawn By:
AC

Reviewed By:
PM

Drawing
**Proposed Sections and Elevations - Waste
Centre**

Status
P0

Purpose of
Issue
Stage 3 - Planning Application

Project - System - Spatial Zone - Level - Type - Originator -
FAC-02-XX-L00-DR-RAU-AR-2007