
THIS DRAWING IS FOR PLANNING PERMISSION PURPOSES ONLY. FURTHER DRAWINGS AND STUDIES WILL BE REQUIRED FOR CONSTRUCTION AND TO ENSURE COMPLIANCE WITH RELEVANT BUILDING REGULATIONS AND STANDARDS.

Rev	Ch	Change Name	Date
P07	Ch-153	Issued for Planning	23/01/2026
P06	Ch-151	Issued for Planning	19/01/2026
P05	Ch-149	Issued for Comments	12/01/2026
P04	Ch-114	Proposed Planning	05/11/2025
P03	Ch-79	Granted drawings included	29/09/2025
P02	Ch-68	Pre-planning Revisions	18/09/2025

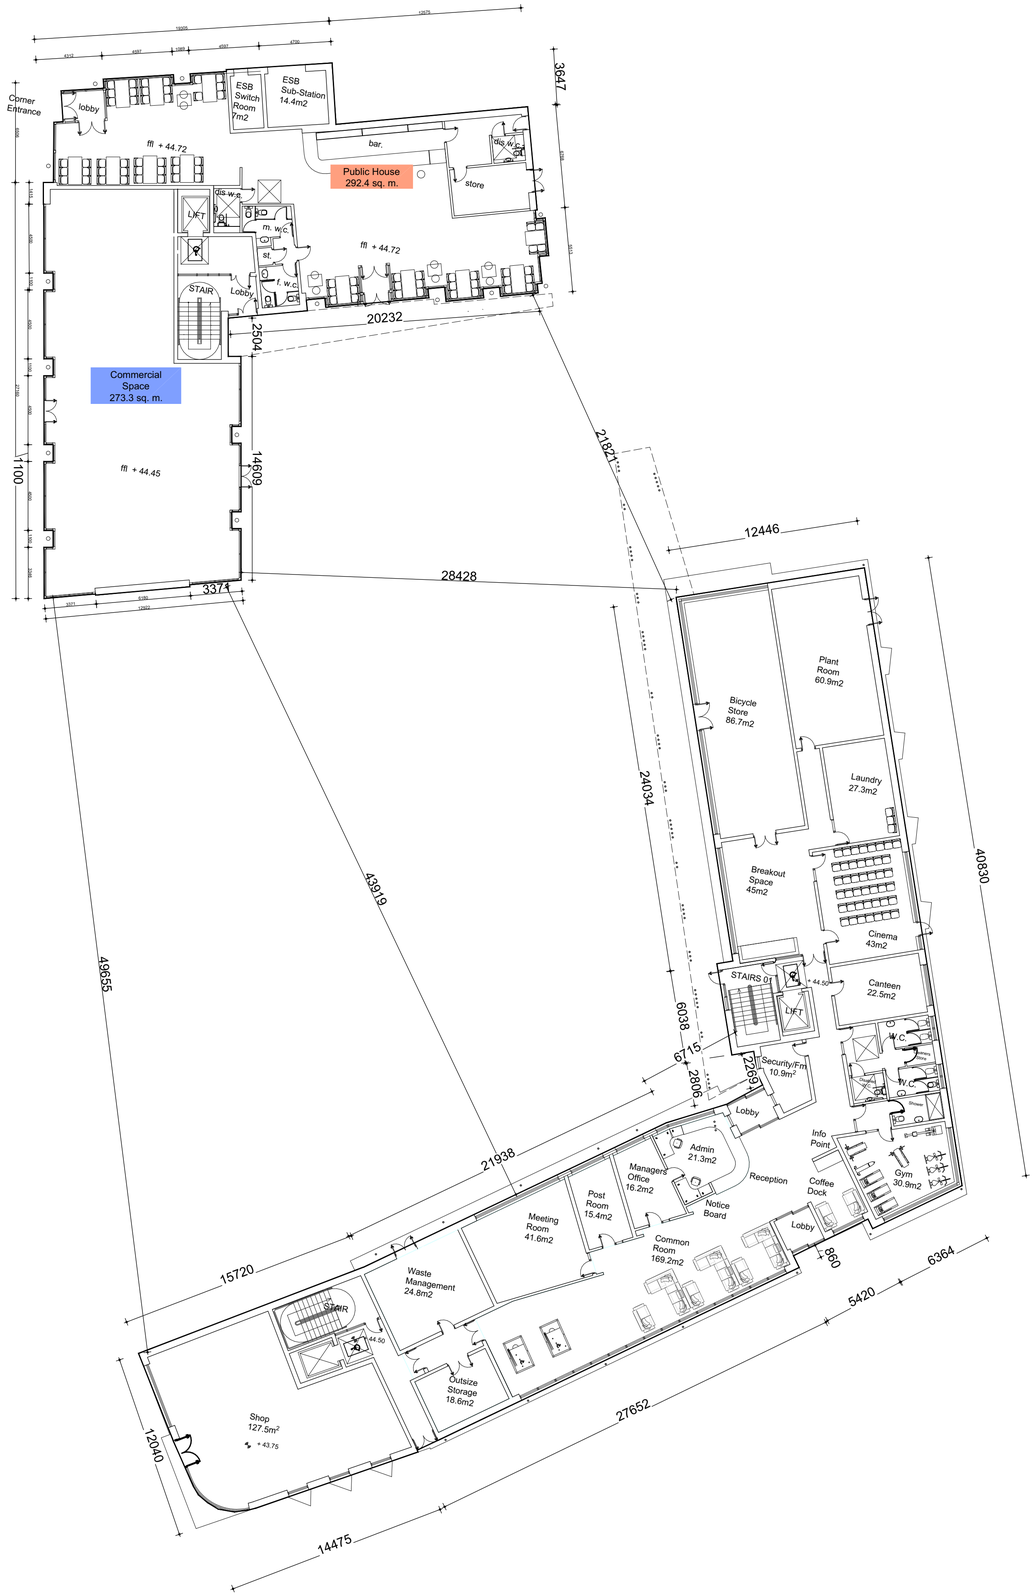

Granted Ground Floor Plan

1:200

Granted Gross Internal Area Schedule

Zone Name	Area (sq. m.)
Block A	
Granted 0F	638.9
Granted 1F	592.6
Granted 2F	592.6
Granted 3F	592.6
Granted 4F	592.6
Granted 5F	269.9
	3,279.2 m²
Block B	
Granted 0F	961.1
Granted 1F	1,047.0
Granted 2F	1,047.0
Granted 3F	1,047.0
Granted 4F	893.8
Granted 5F	402.1
	5,398.0 m²
	8,677.2 m²

N

Planning Drawings	BD	POT	POT	23/01/2026	P07
Issued for Planning	BD	POT	POT	19/01/2026	P06
Draft Planning Drawings	BD	POT	POT	12/01/2026	P05
Proposed Planning for Discussion	BD	POT	POT	05/11/2025	P04
Revision Description	drn.	ckd.	apr.	date.	rev.

Client: Bakers Forge Properties Ltd.
Project: Student Accomodation
Site: Rochestown Ave, Dún Laoghaire, Co. Dublin
Title: Permitted Ground Floor Plan

meitheal architects

RIAI Practice Member | Practice Accredited by Chartered Arch. | CIAT Practice Member | Practice Accredited by CIAT | G3 | P

Project Architect: LH
A1 Sheet Scale: 1:1

© This drawing is a copy right to part of this document may not be reproduced without the written permission of the architect as copyright holder and as agreed for use on the project for which this document was originally issued.

Drawing Series 11000 - Plans

Proj.	Orig.	Volume	Level	Type	Role	Number	Rev.
231005	MA	XX	00	DR	A	11000	P07

BIMcloud: meithealarchitects - BIMcloud Software as a Service/231005 Bakers Forge/231005-DES-003Friday 23 January 2026