
THIS DRAWING IS FOR PLANNING PERMISSION PURPOSES ONLY. FURTHER DRAWINGS AND STUDIES WILL BE REQUIRED FOR CONSTRUCTION AND TO ENSURE COMPLIANCE WITH RELEVANT BUILDING REGULATIONS AND STANDARDS.

Planning Pack Map

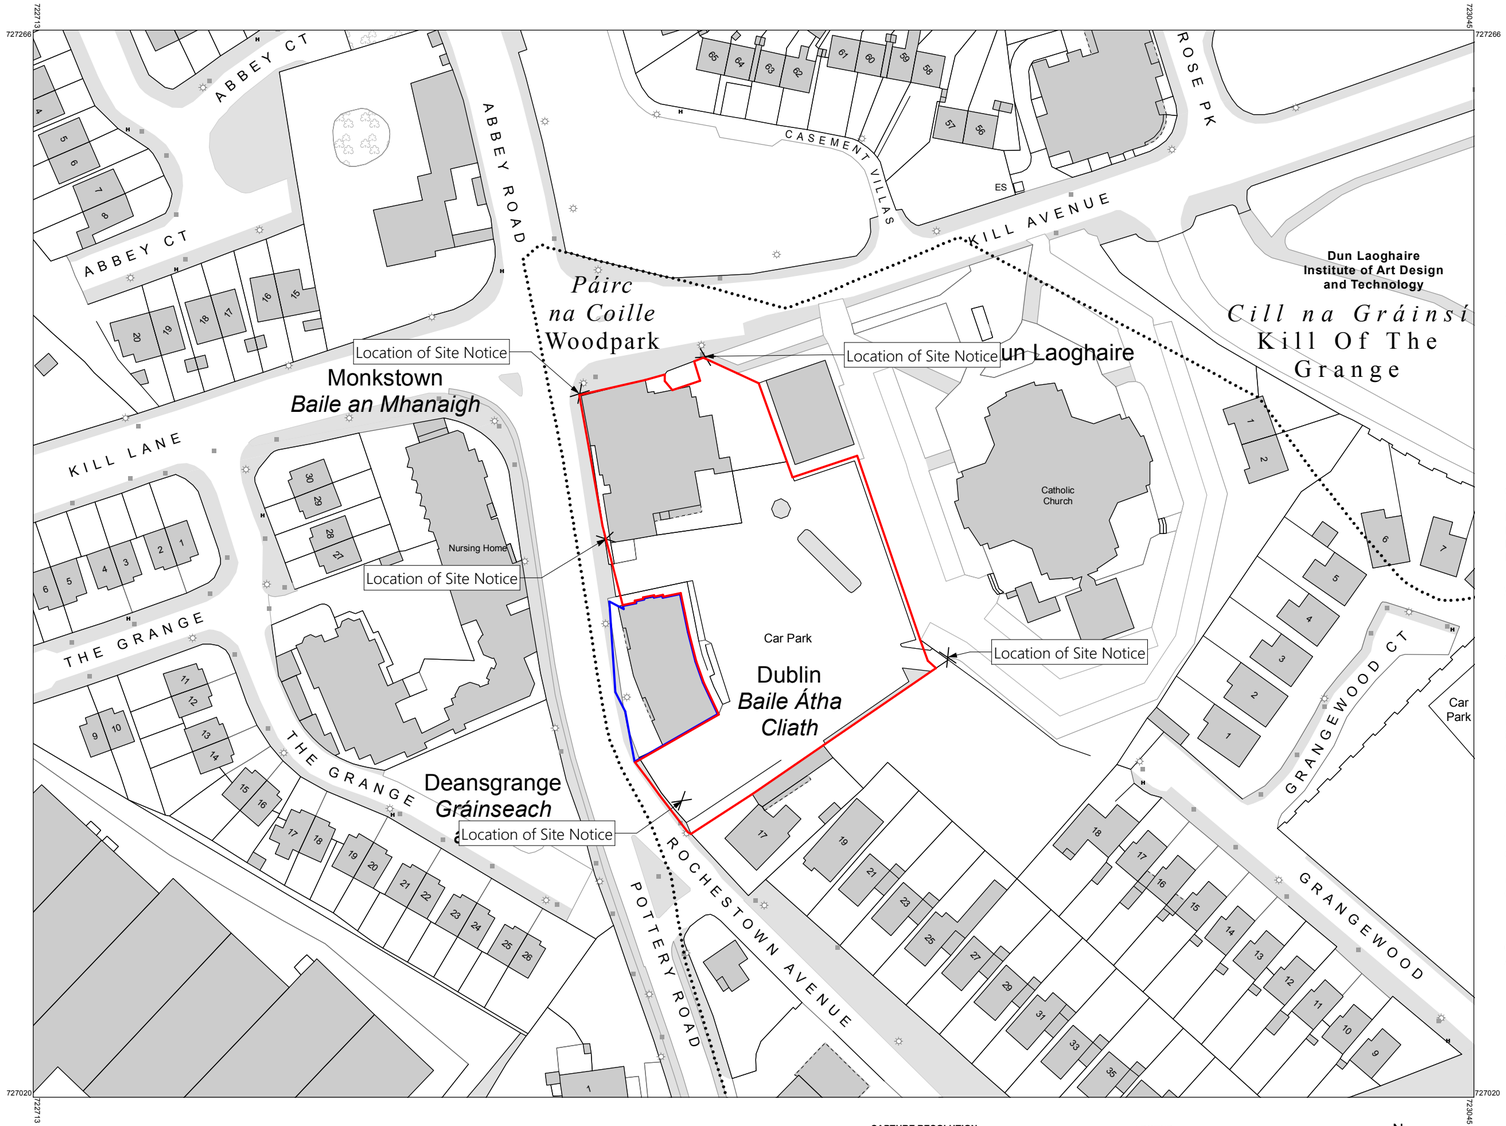

0 20 40 60 80 100 Metres

0 40 80 120 160 200 Feet

OUTPUT SCALE: 1:1,000

CAPTURE RESOLUTION:
The map objects are only accurate to the resolution at which they were captured.
Output scale is not indicative of data capture scale.
Further information is available at:
www.tailte.ie; search 'Capture Resolution'

LEGEND:
To view the legend visit www.tailte.ie and search for 'Large Scale Legend'

N

Tailte Éireann

Rev	Ch	Change Name	Date
P04	Ch-153	Issued for Planning	23/01/2026
P03	Ch-151	Issued for Planning	19/01/2026
P02	Ch-148	Site Notices Added	12/01/2026
P01			12/08/2025

CENTRE COORDINATES:
ITM 722879,727143

PUBLISHED:
12/01/2026

ORDER NO.:
50511303_1

MAP SERIES:
1:1,000
1:1,000

MAP SHEETS:
3393-14
3393-19

231005-MA-XX-OS-DR-A-10002_P04

COMPILED AND PUBLISHED BY:
Tailte Éireann,
Phoenix Park,
Dublin 8,
Ireland.
D08F6E4

www.tailte.ie

Any unauthorised reproduction infringes Tailte Éireann copyright.

No part of this publication may be copied, reproduced or transmitted in any form or by any means without the prior written permission of the copyright owner.

The representation on this map of a road, track or footpath is not evidence of the existence of a right of way.

This topographic map does not show legal property boundaries, nor does it show ownership of physical features.

©Tailte Éireann, 2026.
All rights reserved.

Planning Drawings	BD	POT	POT	23/01/2026	P04
Issued for Planning	BD	POT	POT	19/01/2026	P03
Draft Planning Drawings	BD	POT	POT	12/01/2026	P02
Pre Planning Pack	XX	XX	XX	12/08/2025	P01
Revision Description	drn.	ckd.	apr.	date.	rev.

Client: Bakers Forge Properties Ltd.
Project: Student Accomodation
Site: Rochestown Ave, Dún Laoghaire, Co. Dublin
Title: Site Location Map

meitheal architects

RIAI Practice Member | Practice Accredited in Conservation G3 | PSDP Accreditation P

Project Architect: LH
A2 Sheet Scale: 1:1000

© This drawing is a copy right no part of this document may retrieval system of any nature without the written permission of the architect as copyright holder except as agreed for use on the project for which the document was originally issued.

Drawing Series 10000 - General

Project	Orig.	Volume	Level	Type	Role	Number	Rev:
231005	MA	XX	OS	DR	A	10002	P04

BIMcloud: meithealarchitects - BIMcloud Software as a Service/231005 Bakers Forge/231005-DES-003Friday 23 January 2026