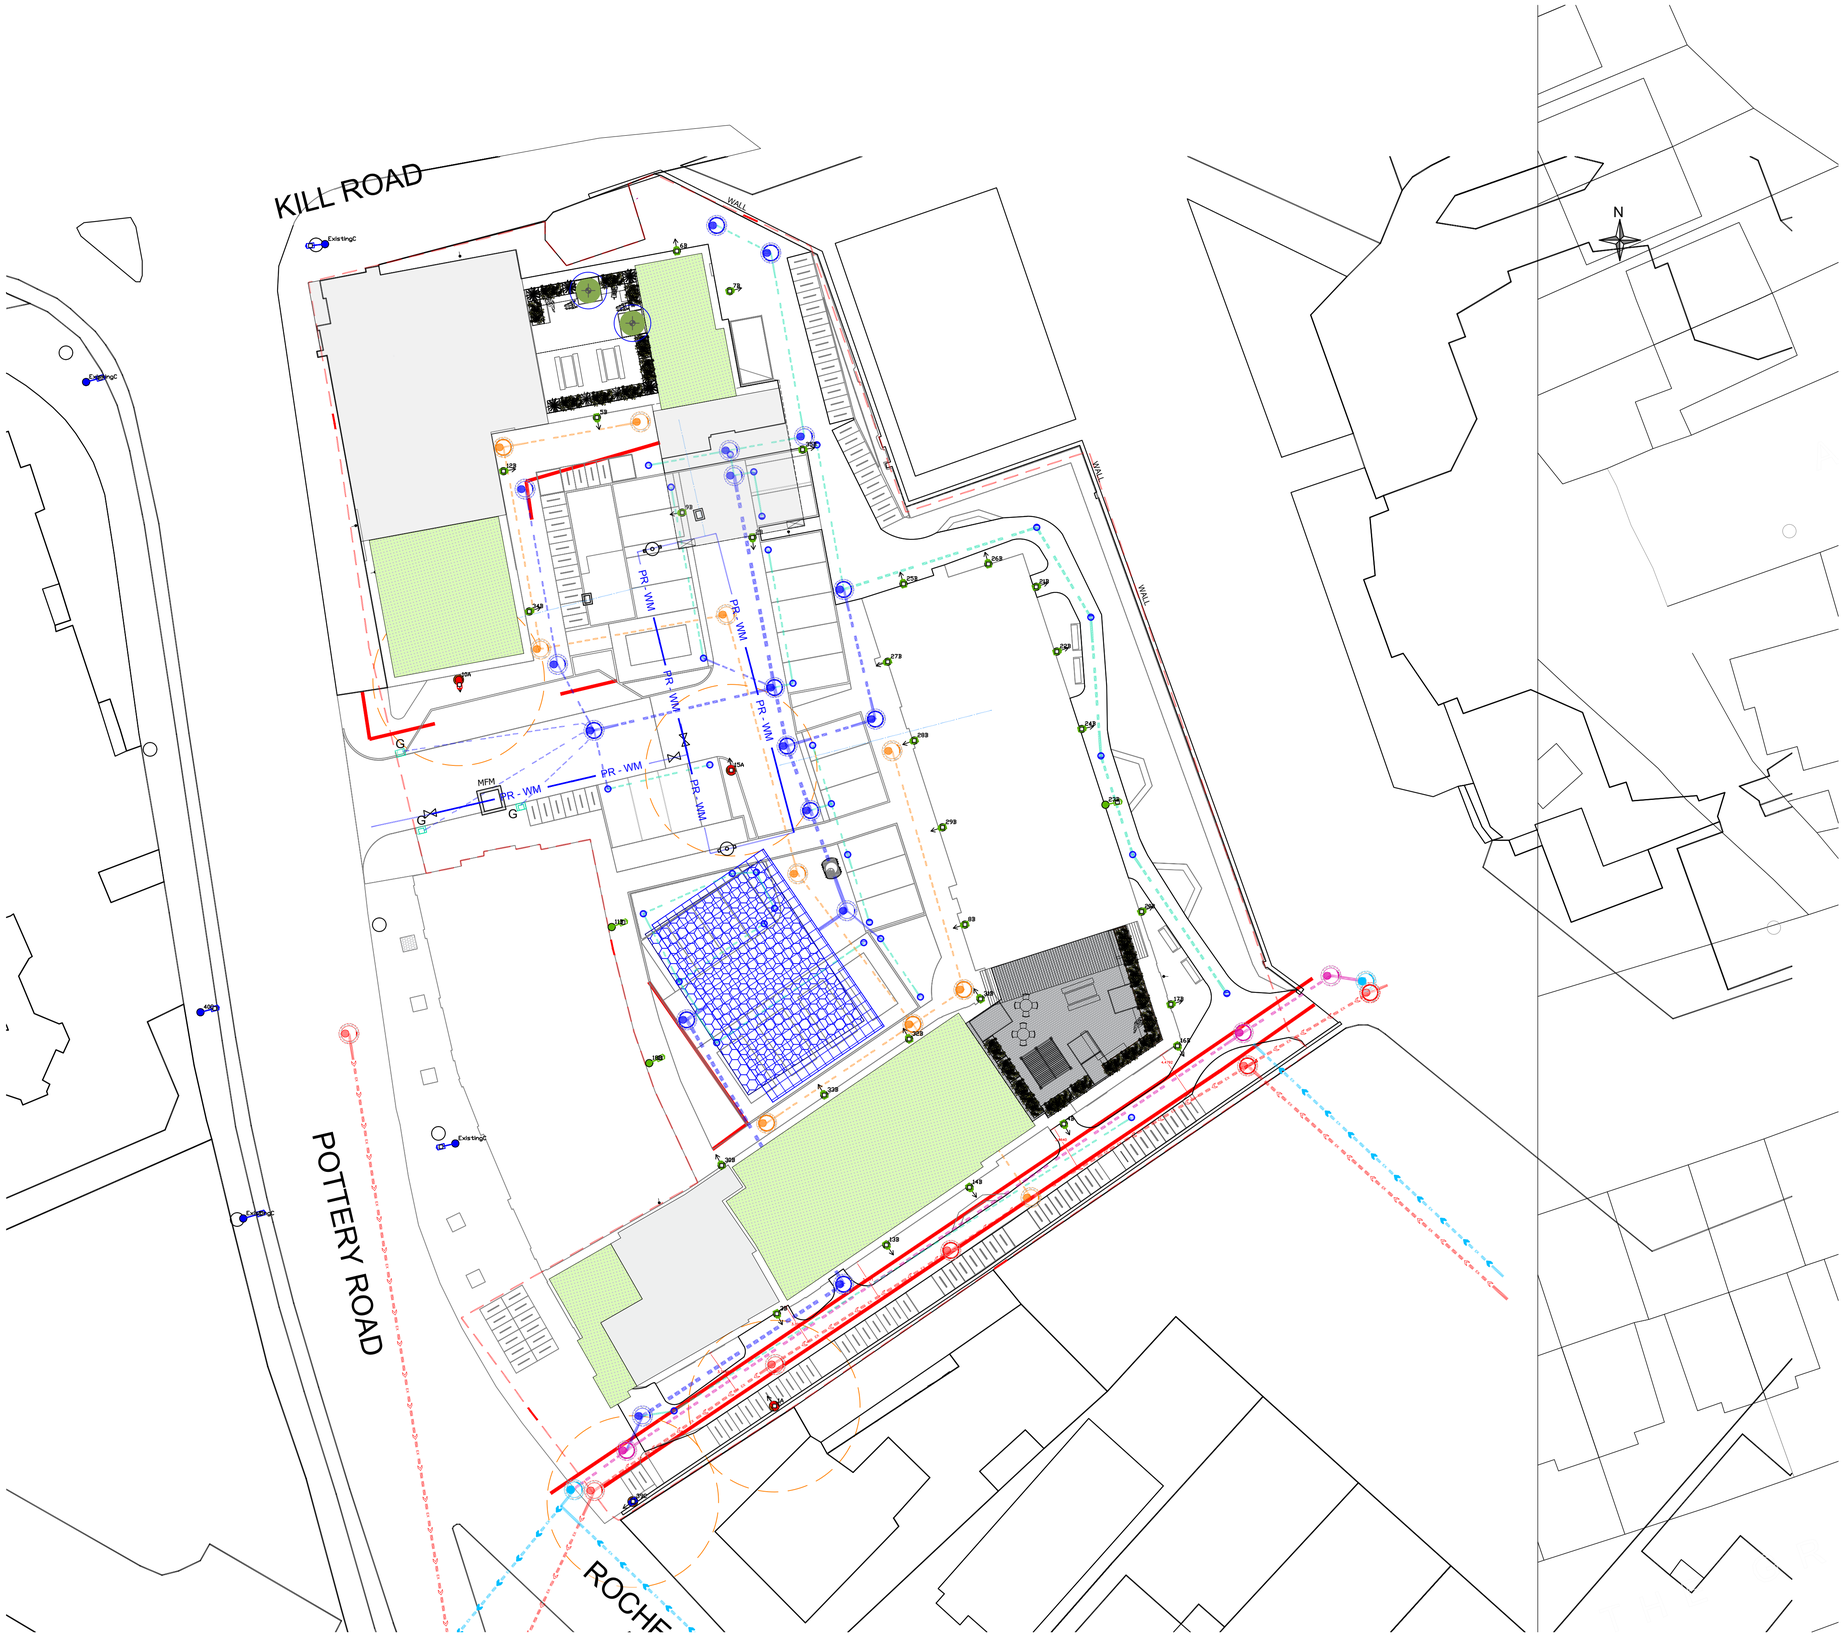


Services

Water and Drainage

Proposed lighting column, showing 7 metre radius tree planting exclusion zone

NOTES:

Landscape plans
Copyright Reserved.
Do Not Scale drawing. Use Figured Dimensions Only.
All Discrepancies to be Reported to JaneMcCorkell Landscape Architect

Registered PRACTICE 2025-26

JANE MCCORKELL DESIGN LTD
Ashbourne, Co. Meath.
Ph: 087 6839520 Email: jane@janemccorkell.com

Rev.	Date.	Note.

Document no:	CCP050-DR-L01-05-01		levels & location code: XX	sequence number: 05-01	STATUS CODE -
Project title:	BAKERS FORGE	DRAWN BY: KC	Document code: DR	Revision: 00	JMC REF NO: CCP050
Drawing title:	TREES AND SERVICES PLAN	SCALE: 1:250 @ A1	Roles code: L01	Stage: Planning	
Client:	MEITHEAL ARCHITECTS	DATE: JAN 2026			

This drawing is the copyright of Jane McCorkell Landscape & Garden Design has been produced for the client and project as stated above. The drawing may not be reproduced or amended, except by the written permission of Jane McCorkell Landscape & Garden Design. No liability will be accepted for any amendments made by other persons.