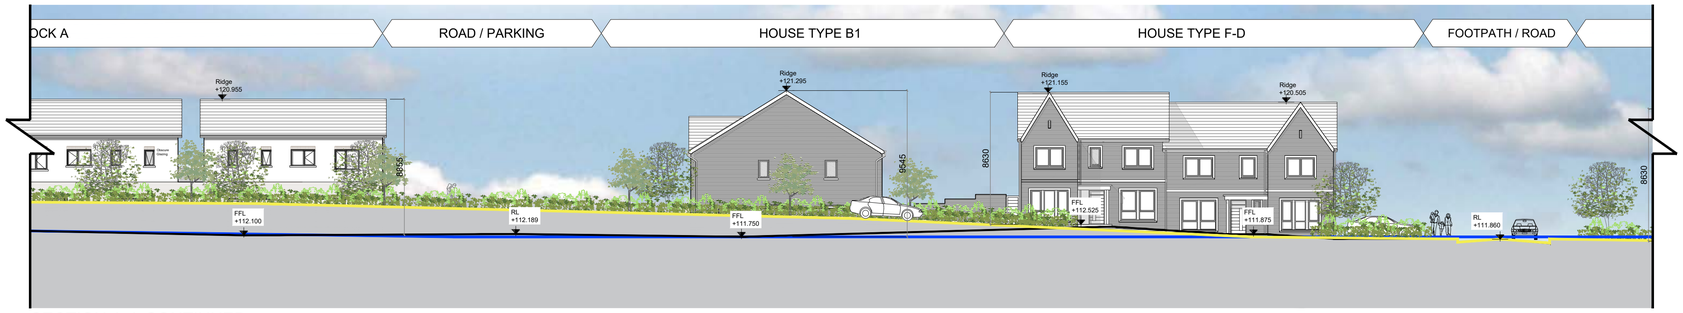
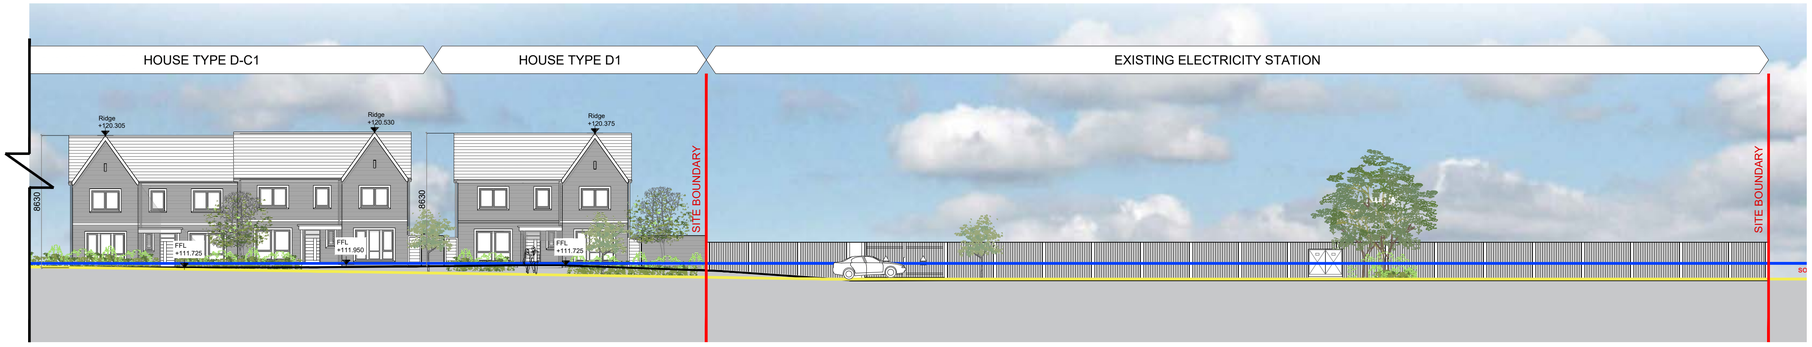




SECTION A-A





SECTION A-A CONTINUED



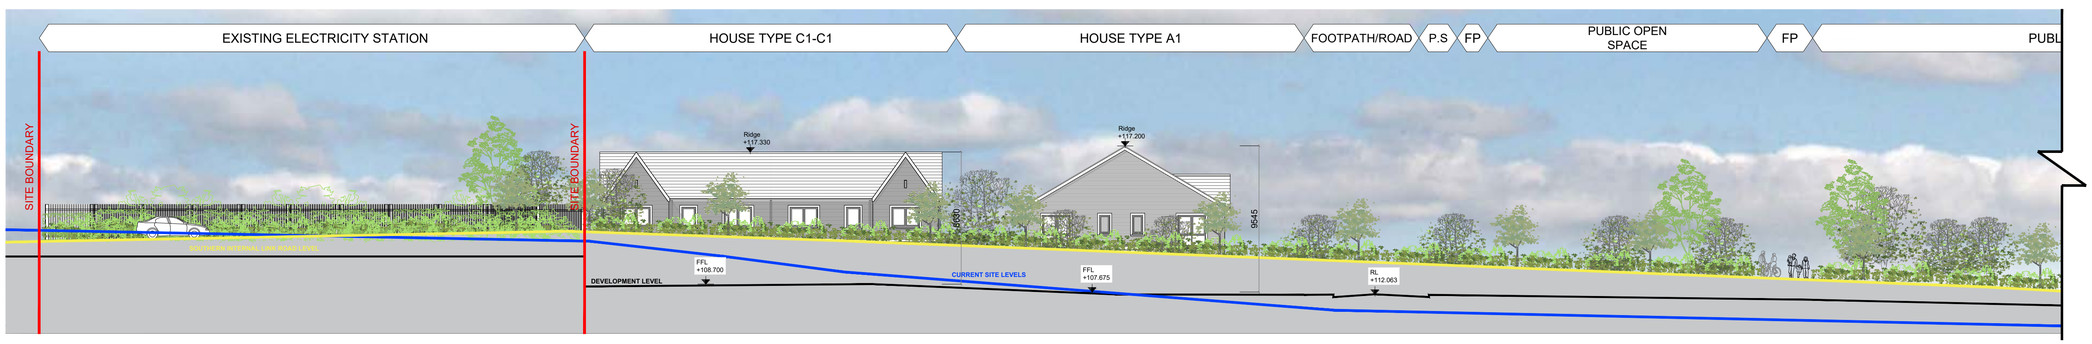
SECTION A-A CONTINUED




SECTION C-C

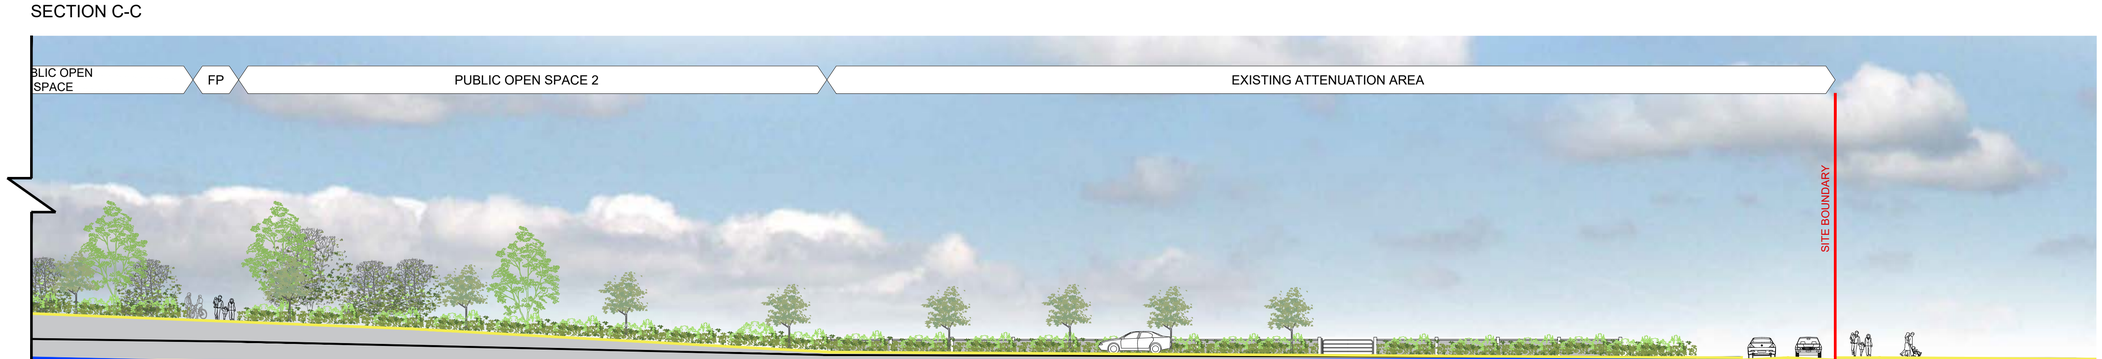


SECTION C-C CONTINUED


## GENERAL NOTES

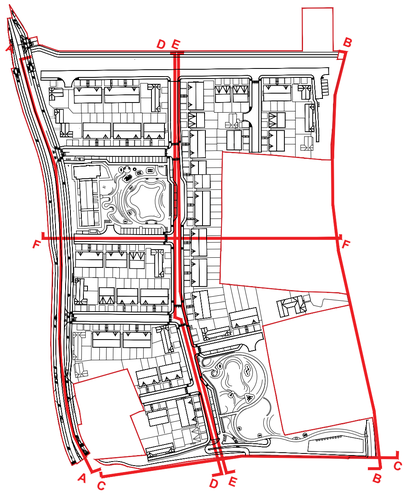DO NOT SCALE FROM DRAWINGS. WORK TO FIGURED DIMENSIONS ONLY. ARCHITECT TO BE NOTIFIED OF ANY DISCREPANCIES.

THIS DRAWING TO BE READ IN CONJUNCTION WITH ALL ARCHITECT'S DRAWINGS, SPECIFICATIONS CONSULTANT'S DESIGN TEAM DRAWINGS AND SPECIFICATIONS.

0 4 8 12 16 20m

Scale Bar (in metres) 1:200




| REV | DATE | DESCRIPTION | ISSUED BY |
|---|---|---|---|
| | | | |

REVISIONS

## STAGE II LRD SUBMISSION

CLIENT:
POUSTERLE LIMITED

PROJECT TITLE:
C2 LANDS SOUTHGREEN, KILDARE

DRAWING TITLE:
Context Elevations / Sections - Sheet 1

| DRN BY: | CHK BY: | SCALE: | DATE: | REVISION: | JOB NO: |
|---|---|---|---|---|---|
| ST | CL | 1:200 | Mar' 26 | - | 25001 |

DRAWING NUMBER: SGK-MCORM-AR-00-DR-P4-ZZ-XX-1012
STATUS CODE: P4

MCORM ARCHITECTURE AND URBAN DESIGN
No.1 Grantham Street, Dublin 8
D08 A49Y Tel: +353 (01) 478 8700
Block 6, Central Business Park
Tullamore, County Offaly, R35 F6F8
Tel: +353 (057) 932 3867
E: arch@mcorm.com W: mcorm.com

*Figured dimensions only to be used. This drawing is copyright of MCORM Ltd. All information is shared as per approved use in accordance with I.S NA:2021 to I.S. EN ISO 19650-2: 2018. If 'Status Code' above is empty, this information has been shared as Status Code S0 - Work in Progress (WIP) / Draft.*