
Landscape Plan


Sheet 11

Residential Development
(LRD Application)
Southgreen Road, Kildare, Co. Kildare
Client : Pousterle Ltd.

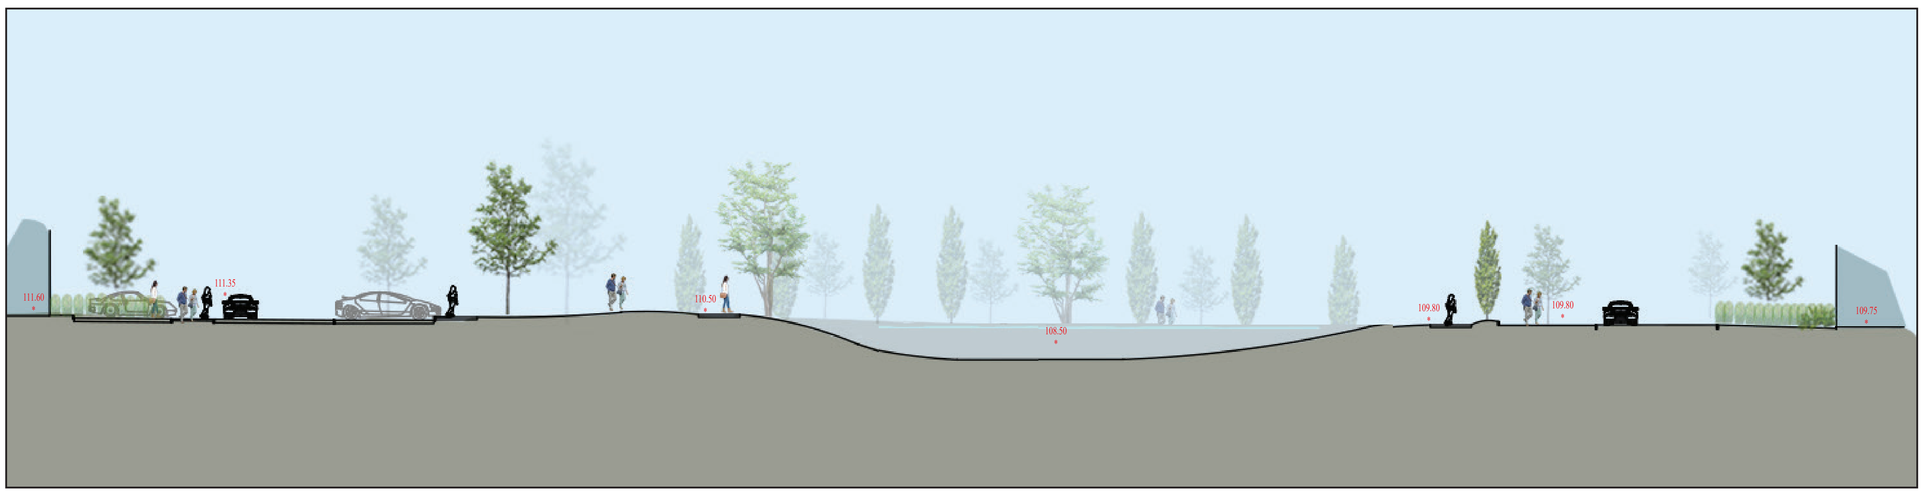

Section G-G'

Scale 1 : 150 at A0

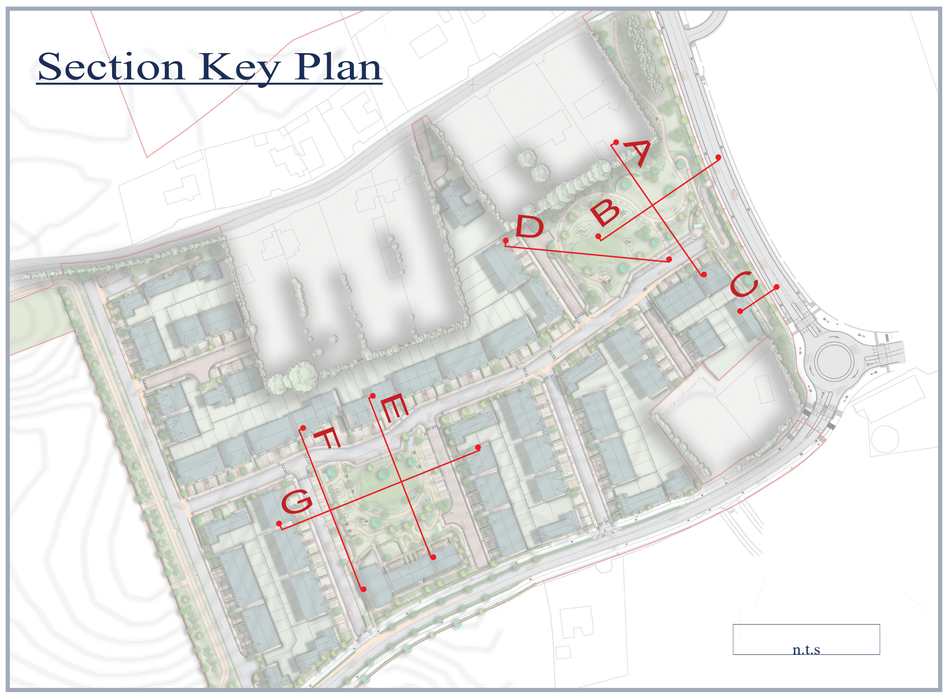

Play Proposals

Natural Play and Callisthenic pieces at key zones and intervals

Natural play equipment is included and strategically placed primarily within the central open space zone, particularly in relation to the provision of play equipment for the under six age group with adjacent kick-about area for older children.

The pieces are arranged for interest and curiosity and for passive surveillance from surrounding pathways, dwellings and adjacent seating areas.


The equipment listed on the attached plan is an indicative range of natural play equipment pieces in timber, containing no nets, ropes or swings. Precise equipment types to be agreed with local authority.

- The recommended play equipment pieces will be integrated into gentle mounding.
- The intention is for stimulation, and natural elements with sensory emphasis.
- Trees are incorporated for additional sensory experience.
- Social interactions, intimate spaces and contrasting open kick-about areas.
- Includes exploratory elements, hiding places, mounding, areas for chasing games.
- A range of sensory experiences to stimulate imagination and creativity.


Adult Callinthenic pieces include simple low maintenance effective non moving parts street fitness pieces inserted at intervals along open space footpaths routes.





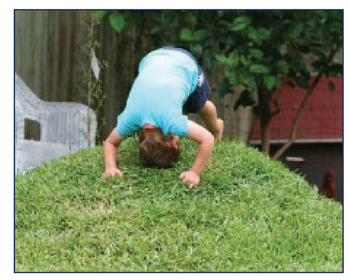


Proposed Natural Play Zones and Equipment

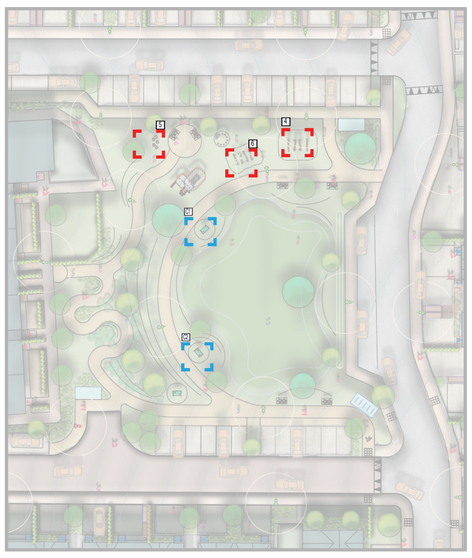


Key Location Plan 'A' (Central Open Space)

n.t.s

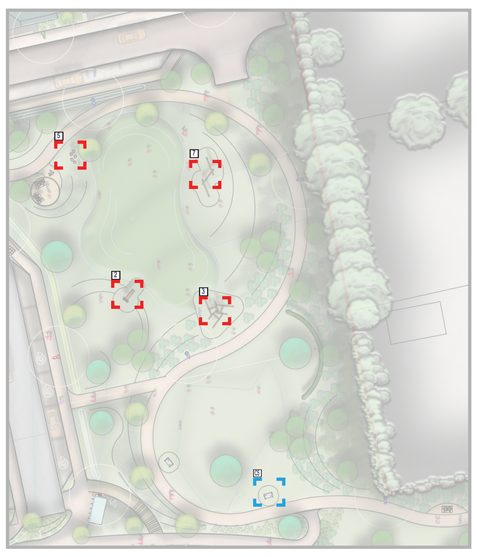

Key Location Plan 'B' (Southern Open Space)

n.t.s

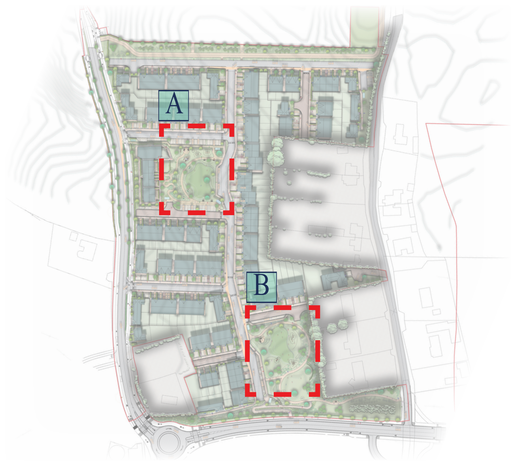


Play Elements Key Location Plan (Not to scale)

Note :


Numbers on plan opposite refer to individual proposed types of natural play equipment, - please refer to following sheet.

All equipment pieces to comply with Euro-pean standards EN 1176-1-11 and EN 1177 Playground equipment and surfacing.


Natural Play Items

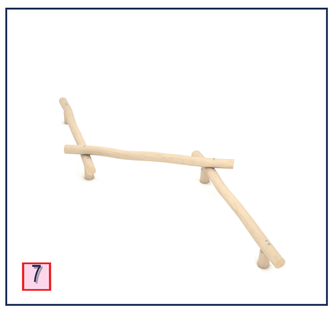



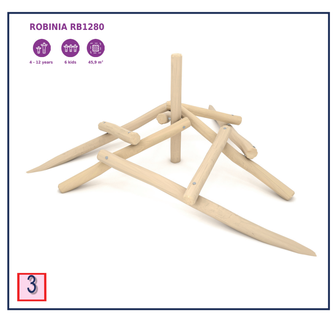




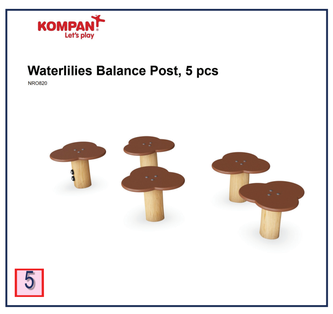




Callisthenic Equipment Items

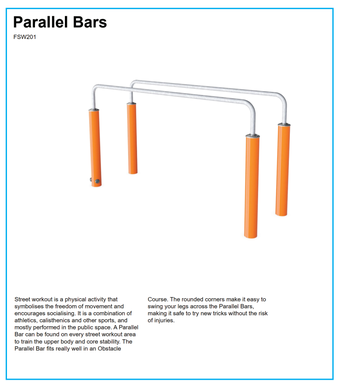



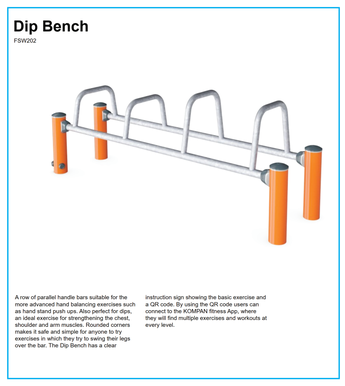

Note :
Indicatve sections only. To illustrate landscape components and general contouring in open space. (Buildings shown indicatively)
Please also refer to architects drawings and engineers detailed levels.

Please refer to key plans opposite for section locations.

Surfacing surrounds to callathenics units :

Light grey outline around each play piece on masterplan drawing represents extent of impact safety zonze for surfacing with safagrass, ground protection grass matting safety surface or similar approved, to comply with European standards EN 1176-1-11 and EN 1177 Playground equipment and surfacing. Extent of coverage may be modified to specialist Playground supplier detail.

The callisthenic pieces as outlined are located along the principal access routes through the open spaces. The individual pieces proposed are low key pieces that cater for a range of exercise options and contain no moving parts, ropes etc.. These are located immediately adjacent to the footpaths in the adjusted locations shown, and they will be set back 1 metre from the footpath edge, the ground surface to be surfaced in 'safagrass' safety matting rather than a hard surface material, similar to that proposed for the natural play timber pieces, to extend to an area of one metre width around the edge of each piece or to impact zone dimensions as required by specialist provider.

Note :

For locations please refer to Natural Play Zones Plan on previous sheet.

All equipment pieces to comply with European standards EN 1176-1-11 and EN 1177 Playground equip-ment and surfacing.

Project : Residential Development (LRD) at Southgreen rd, Kildare.
Drawing No. (Planning) 26/ PL/ SG2/LRD/ FI 009
Date : June 9th, 2026
Design / Checked: AR
Client : Pousterle Ltd.
Notes :

Open Space Sections & Play Proposals

Hayes Ryan Landscape Architecture
Landscape Architects, Horticulture & Environmental Consultants
www.hayesryan.com
Kilmead, Athy, Co. Kildare.
info@hayesryan.com
Tel 01- 6875095